http://www.adultpdf.com
Created by TIFF To PDF trial version, to remove this mark, please register this software.

A SURVEY OF A TRACT OF LAND IN THE
E1/2, NE1/4, SECTION 22, T17S, R5W
MCPHERSON COUNTY, KANSAS

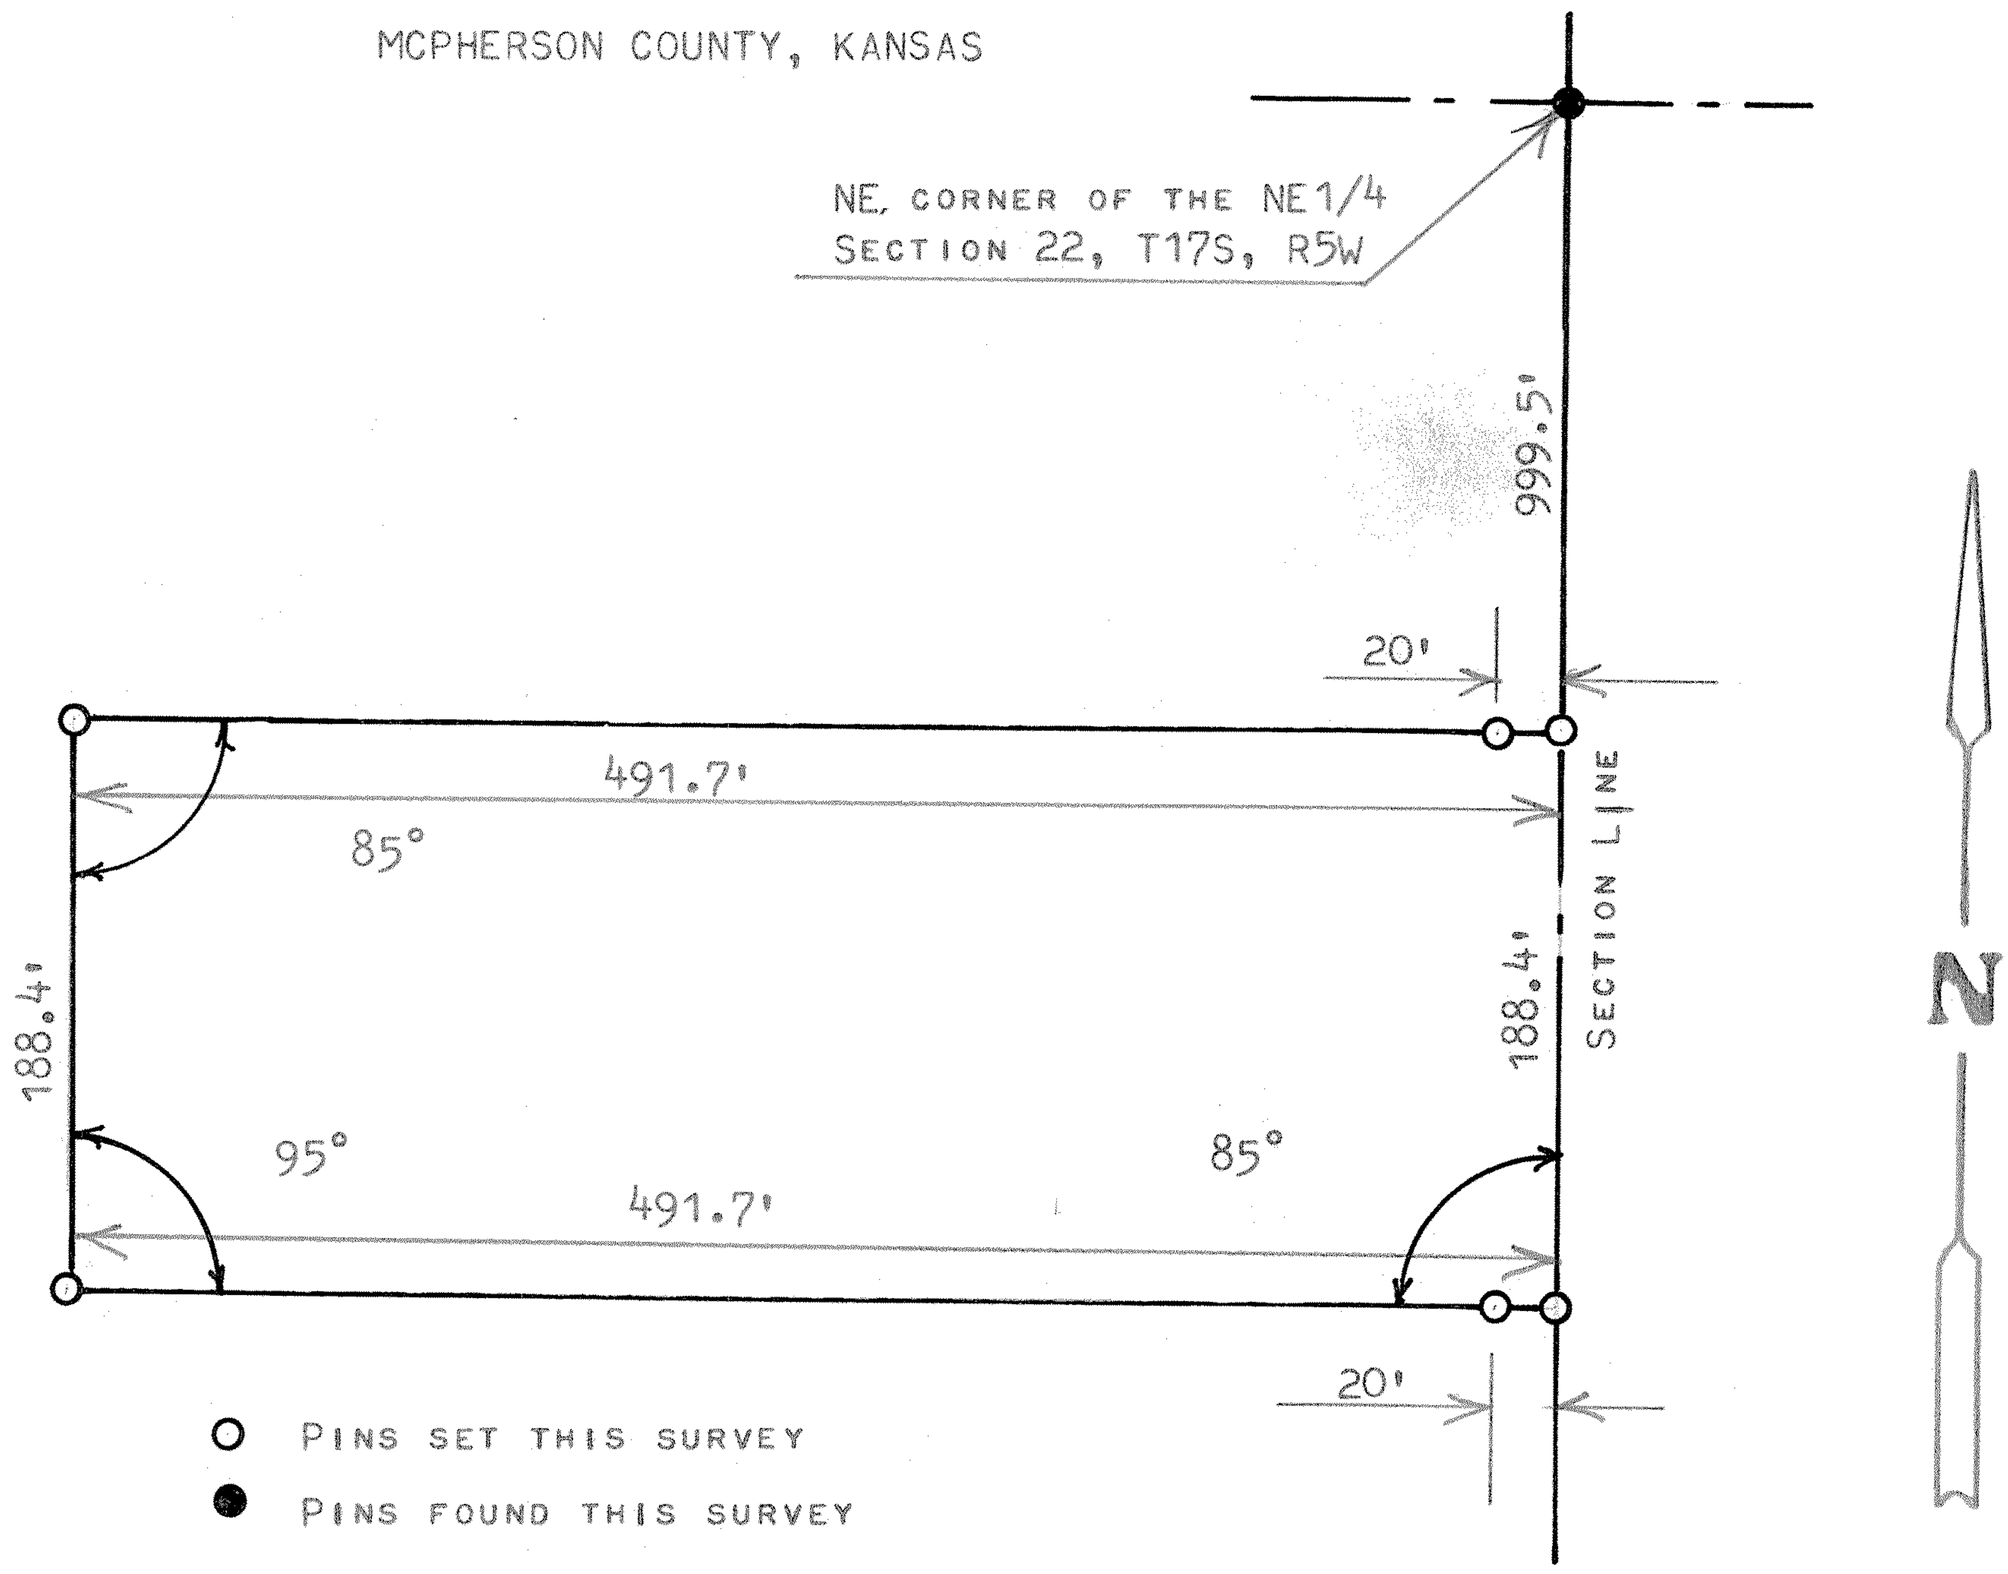

STATE OF KANSAS)
COUNTY OF MCPHERSON) SS

I, MELVIN FERGUSON, PROFESSIONAL ENGINEER OF THE STATE OF KANSAS DO HEREBY CERTIFY THAT UNDER MY SUPERVISION A SURVEY WAS MADE OF A TRACT OF LAND IN THE E1/2, NE1/4, SECTION 22, T17S, R5W OF THE 6TH P.M. AND DESCRIBED AS FOLLOWS;
COMMENCING 999.5 FEET SOUTH OF THE NE CORNER OF THE NE1/4, SECTION 22, T17S, R5W; THENCE INTERIOR ANGLE WEST OF 95° A DISTANCE OF 491.7 FEET; THENCE SOUTH PARALLEL WITH SECTION LINE 188.4 FEET; THENCE INTERIOR ANGLE EAST 95° A DISTANCE OF 491.7 FEET AND TO THE SECTION LINE; THENCE NORTH ON SECTION LINE 188.4 FEET TO PLACE OF BEGINNING SAID TRACT OF LAND CONTAINS 2.1 ACRES MORE OR LESS, AND THE ACCOMPANYING PLAT IS A TRUE EXHIBIT OF SAID SURVEY AS FAR AS IT IS KNOWN TO ME.

SURVEY CALLED FOR BY DALE ANDERSON

SIGNED ON THIS 28th DAY OF JULY, 1975

Melvin Ferguson
MELVIN FERGUSON
PROFESSIONAL ENGINEER
McPHERSON, KANSAS

MELVIN V. FERGUSON LICENSED 6772 KANSAS PROFESSIONAL ENGINEER

MICROFILM