http://www.adultpdf.com
Created by TIFF To PDF trial version, to remove this mark, please register this software.

A Survey of a tract of land in the E1/2 E1/2 SW1/4 Section 23, T17S-R5W

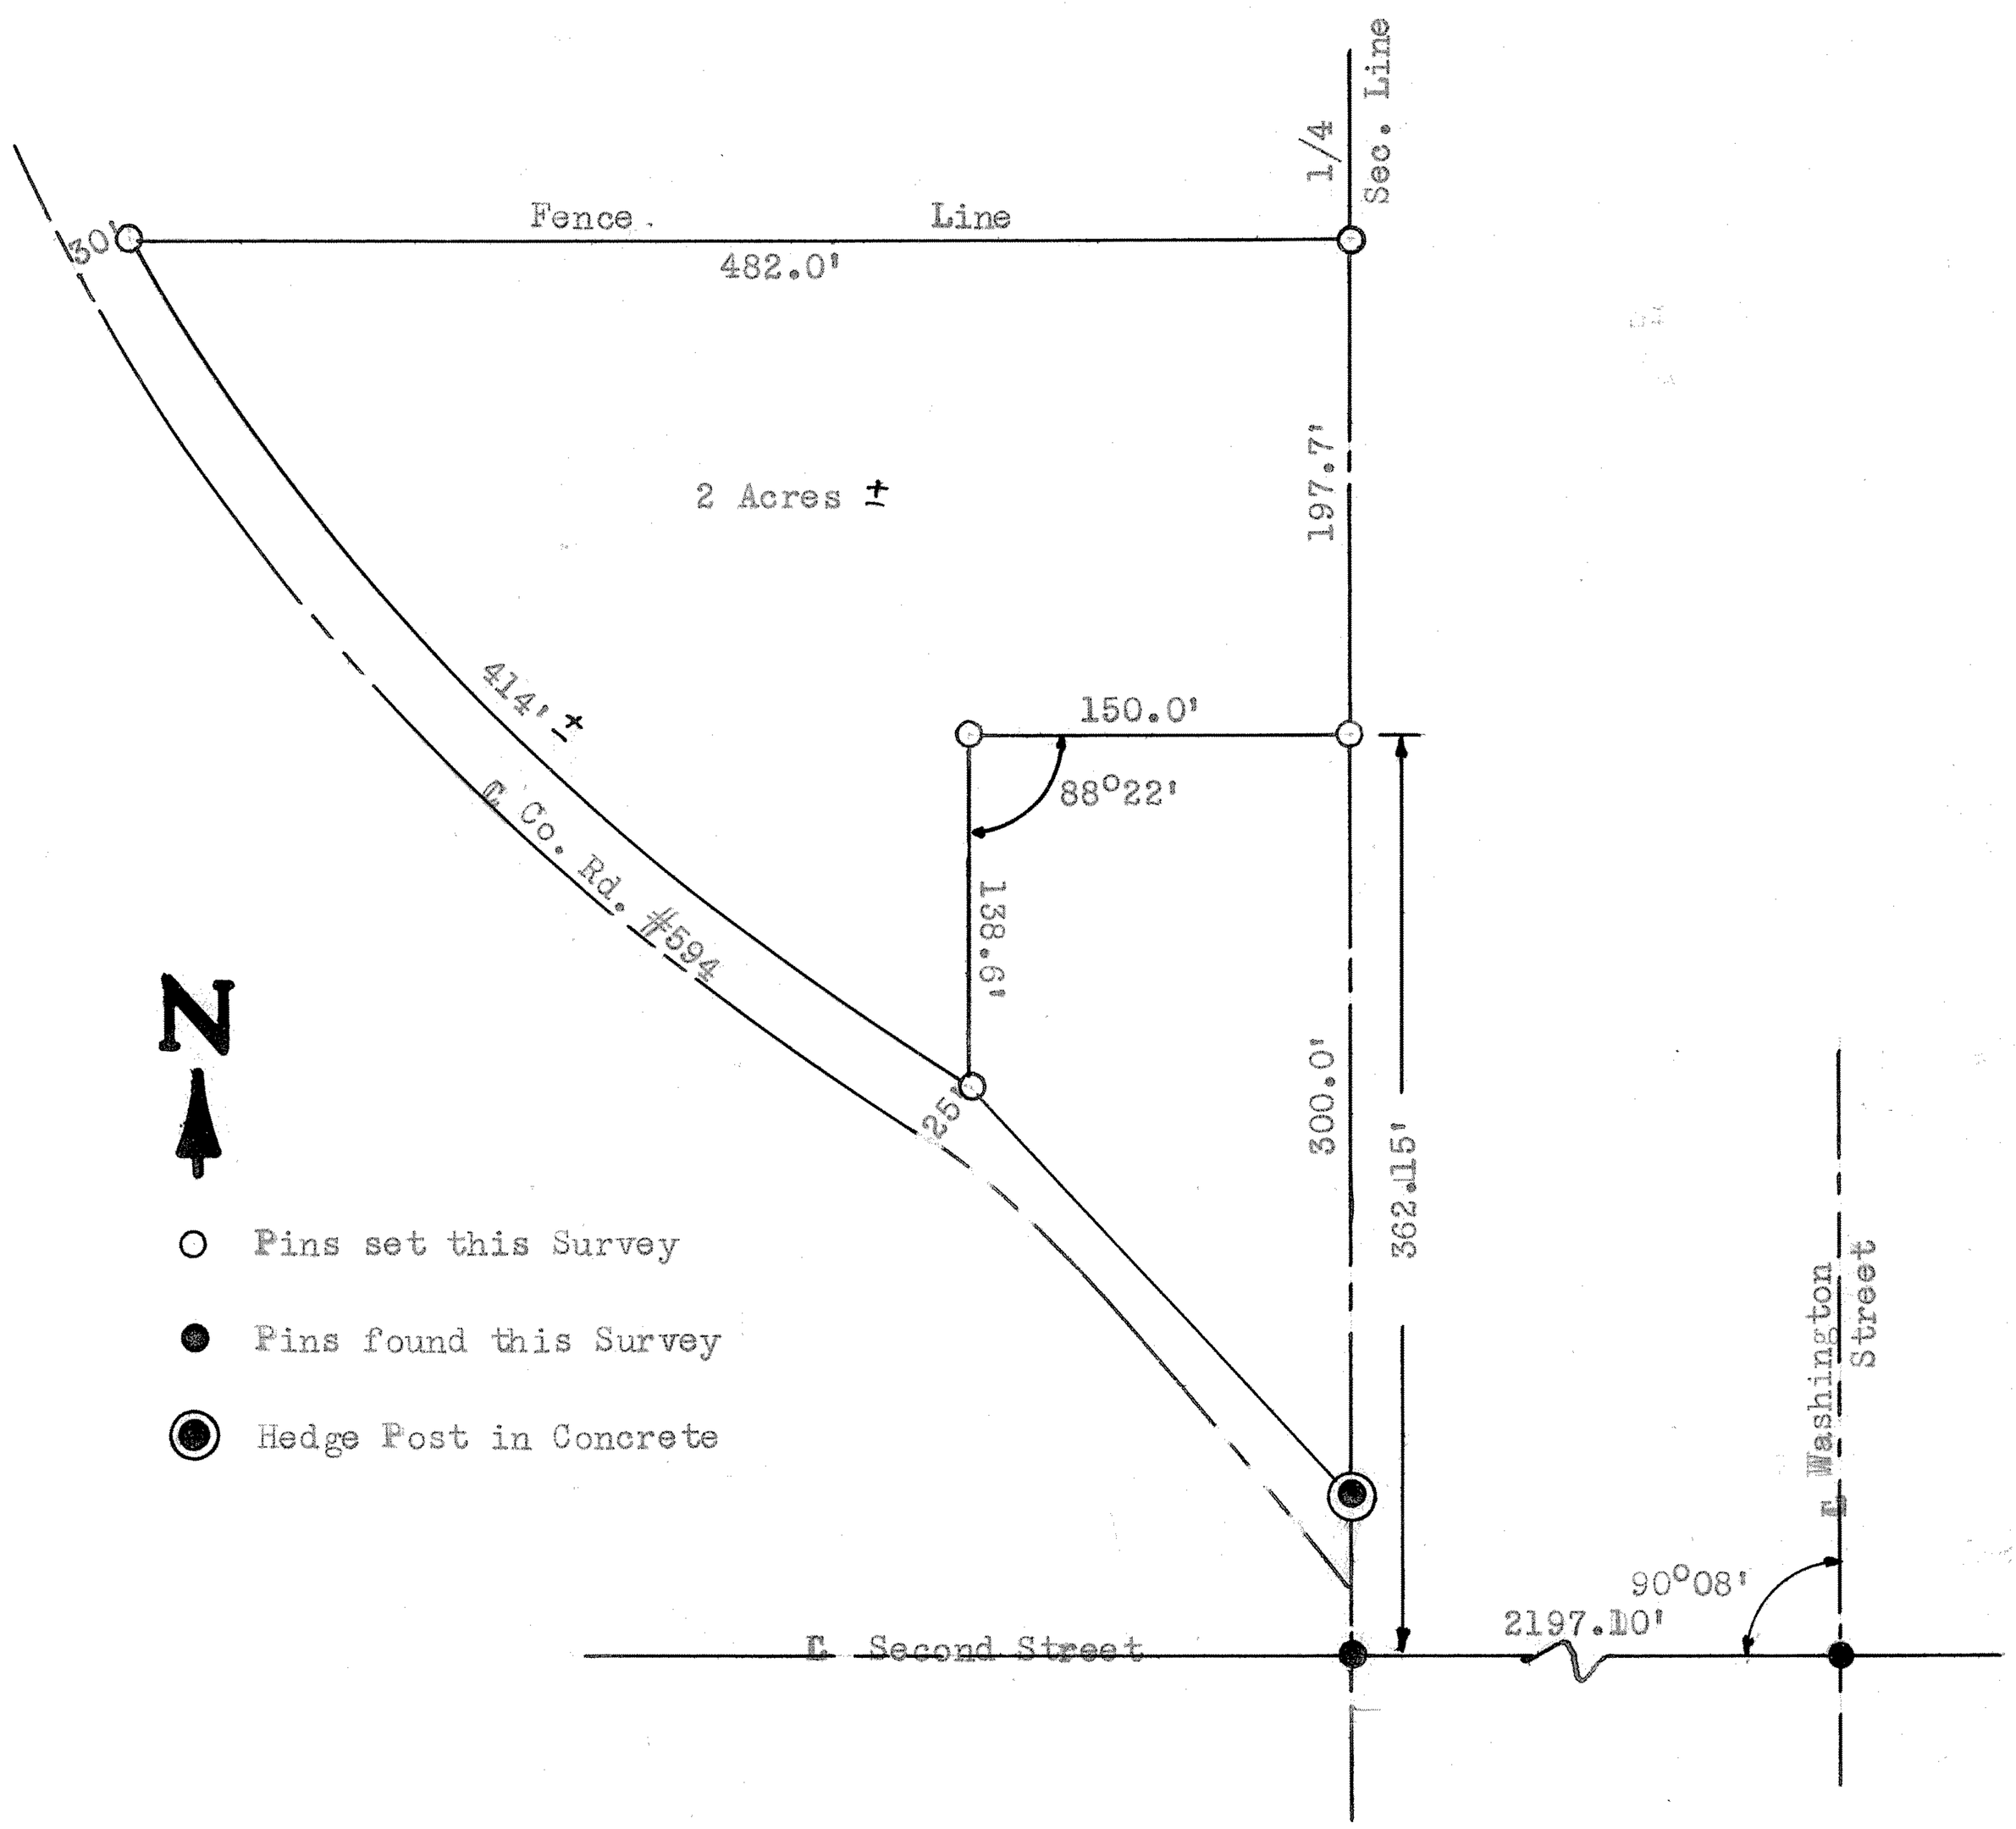

I, Francis Rankin, Professional Engineer of the State of Kansas, do hereby certify that I did cause to by done on the 18th day of July, 1966, a survey in the E1/2 E1/2 SW1/4 Section 23, T17S-R5W of the 6th P.M. and described as follows:

> Commencing at the center of Washington St. & Second St. in the City of Marquette, Kansas, thence 2197.10 feet West along ℄ of Second St. and 362.15 feet North along the N-S 1/4 Section Line of Section 23 to the point of beginning, thence West 150 feet, thence South 138.6 feet to the right of-way of Co. Rd. #594, thence Northwesterly along said right-of-way 414 feet plus or minis, thence East 482.0 ft. to the said 1/4 Section Line, thence South 197.7 feet to the point of begining, Land herein described contains 2 ac. more or less,

and that the accompanying plat is a true exhibit of said Survey as far as it is known to me.

F. R. RANKIN LICENSED 798 KANSAS PROFESSIONAL ENGINEER

Survey called for by Edward A. Hold

Signed this 8th day of August, 1966.

Francis Rankin
Professional Engineer
McPherson, Kansas

MICROFILM