http://www.adultpdf.com
Created by TIFF To PDF trial version, to remove this mark, please register this software.

TRACT OF LAND IN THE SE 1/4
SECTION 23, T17S, R5W
MC PHERSON COUNTY, KANSAS

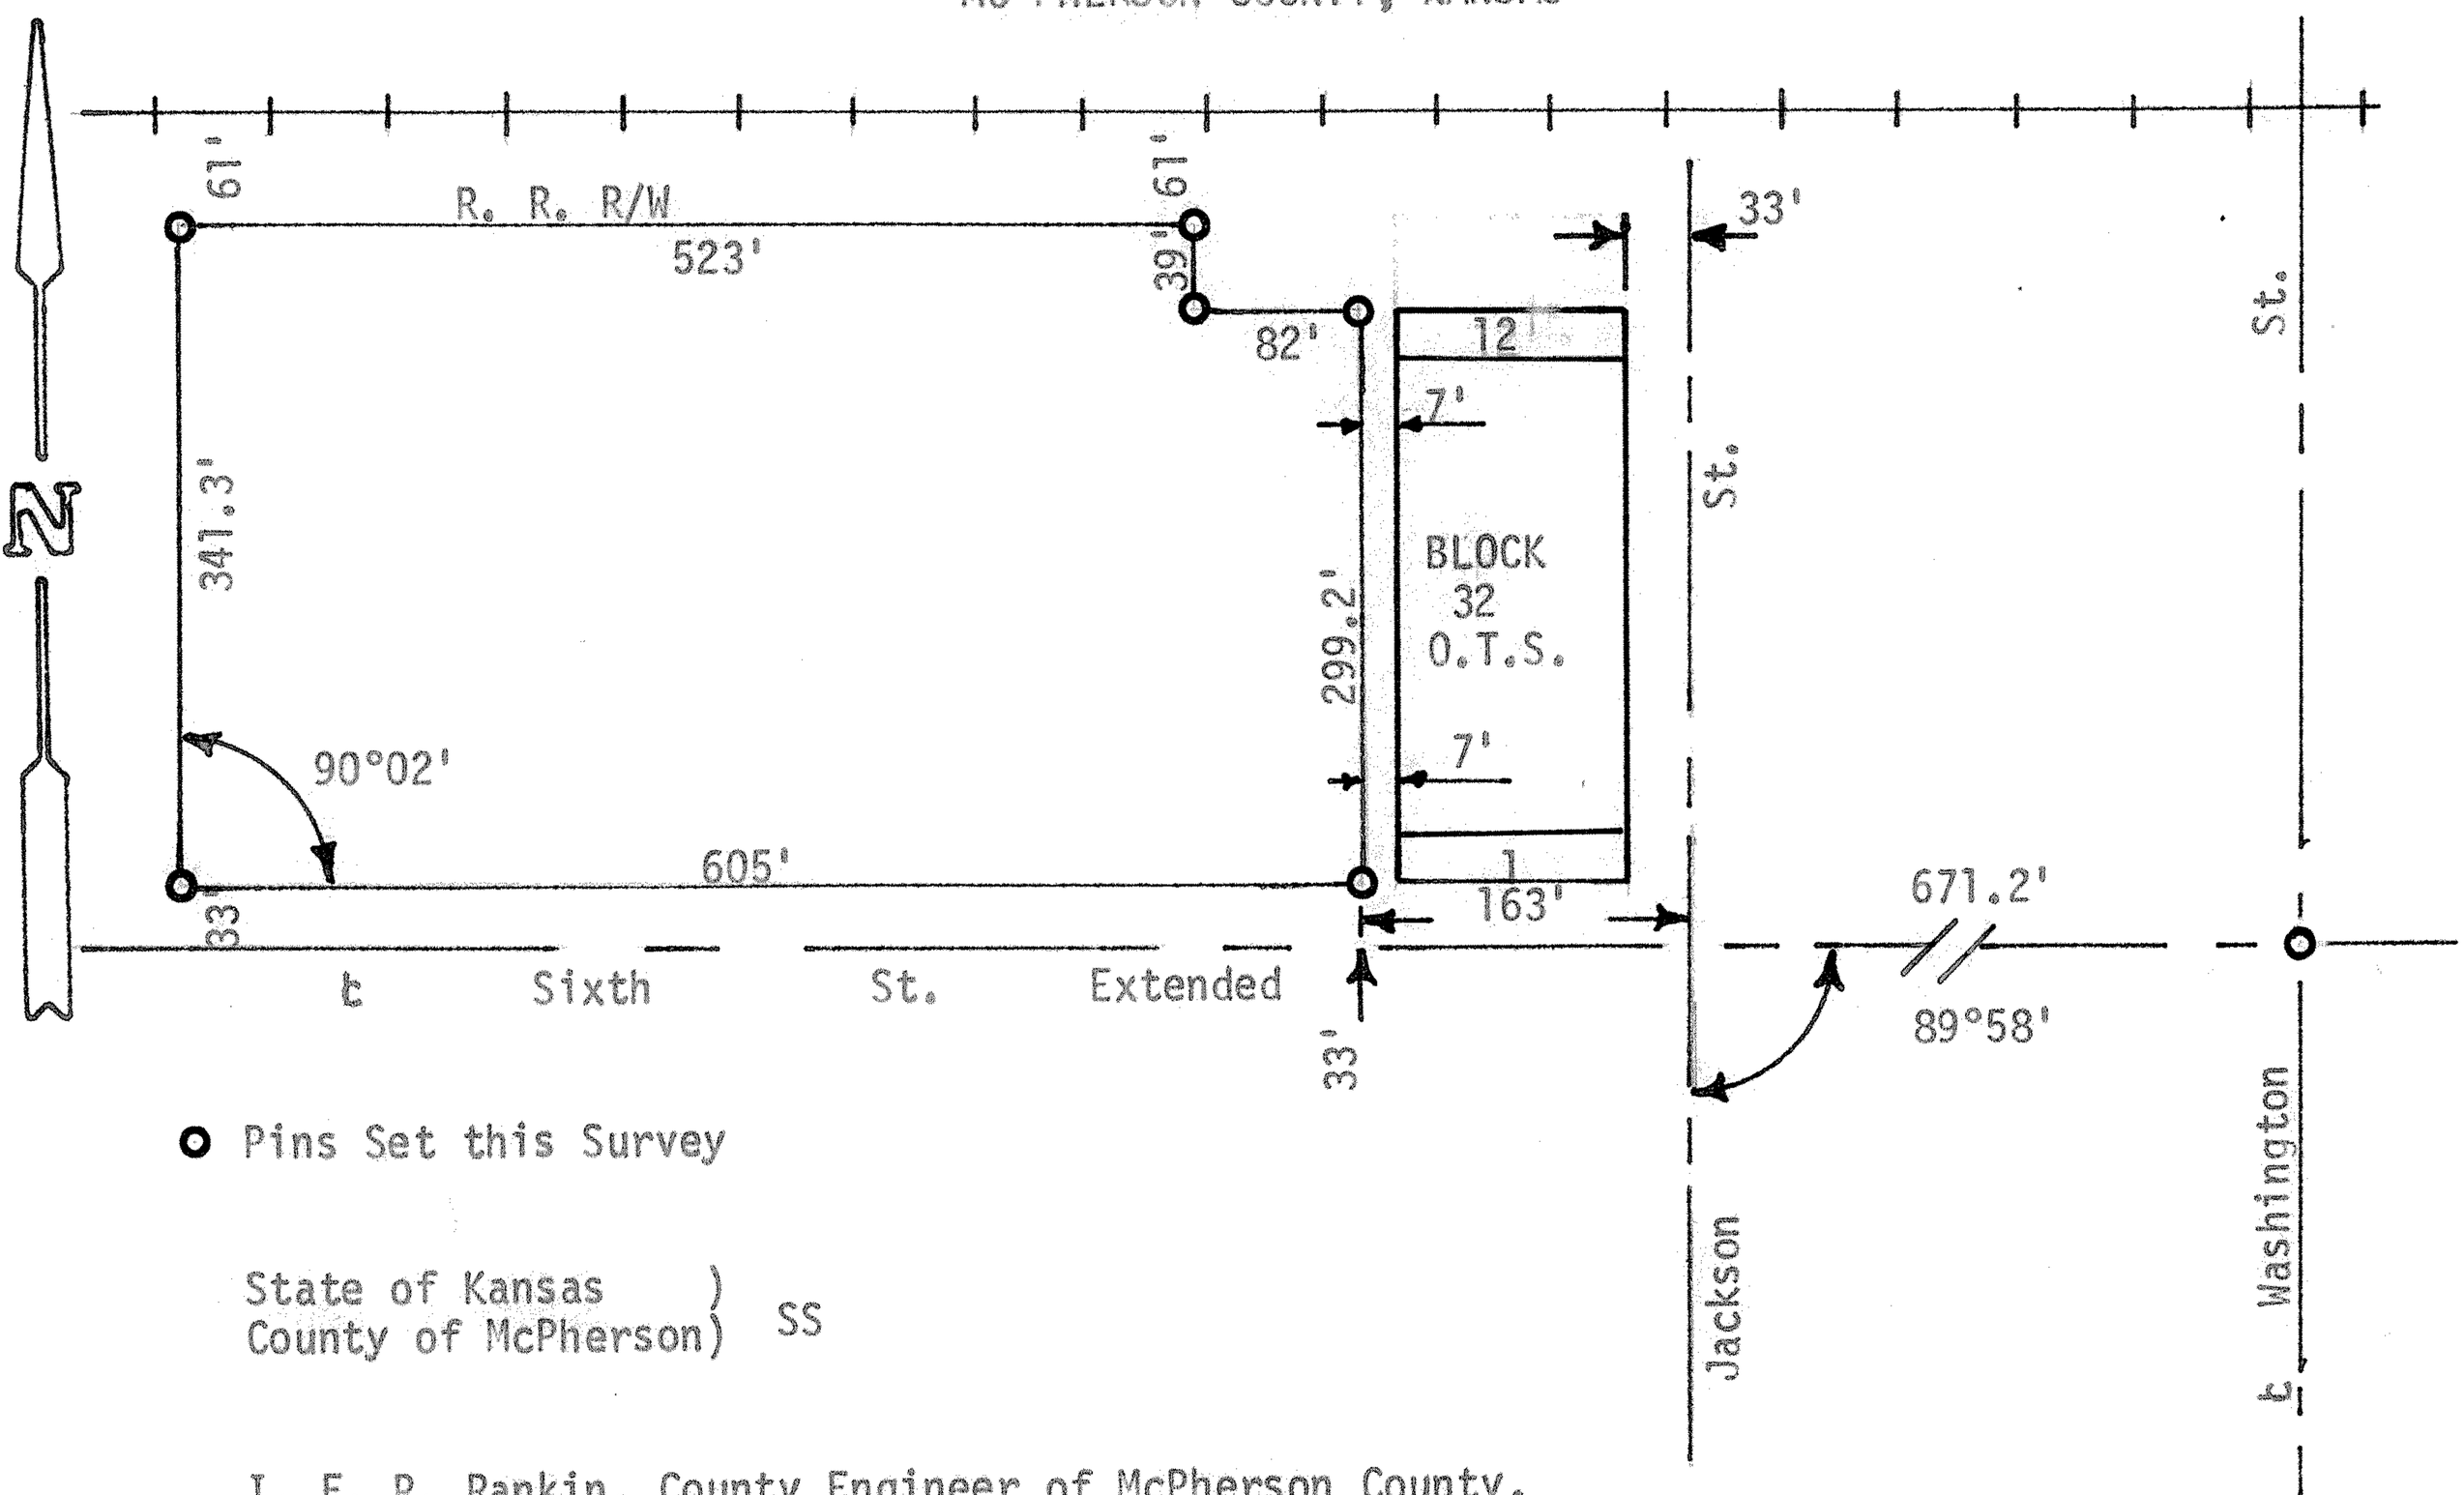

State of Kansas)
County of McPherson) SS

I, F. R. Rankin, County Engineer of McPherson County, Kansas, do hereby certify that under my supervision a survey was made in the SE 1/4 Section, T17S, R5W of the 6th P.M. and described as follows: Beginning 7 feet West of the SW corner of Lot 1, Block 32, O.T.S. To the City of Marquette, Kansas; thence West 605 feet along the North line of Sixth St. extended; thence North 341.3 feet to the South right-of-way line of the M.P.R.R.; thence East along said right-of-way 523 feet; thence South 39 feet; thence East 82 feet to a point 7 feet West of the NW corner of Lot 12, Block 32; thence South 299.2 feet to the place of beginning. The land herein described contains 4.65 acres more or less and the above plat is a true exhibit of said survey as far as it is known to me.

Survey requested by Marquett Coop. Assn.

Signed this 3 day of August, 1972

F. R. Rankin

F. R. Rankin, P. E.
County Engineer
McPherson, Kansas

F. R. RANKIN
LICENSED
799
KANSAS
PROFESSIONAL ENGINEER

MICROFILM