http://www.adultpdf.com
Created by TIFF To PDF trial version, to remove this mark, please register this software.

A TRACT OF LAND IN THE
NW 1/4 SECTION 23, T17S, R5W

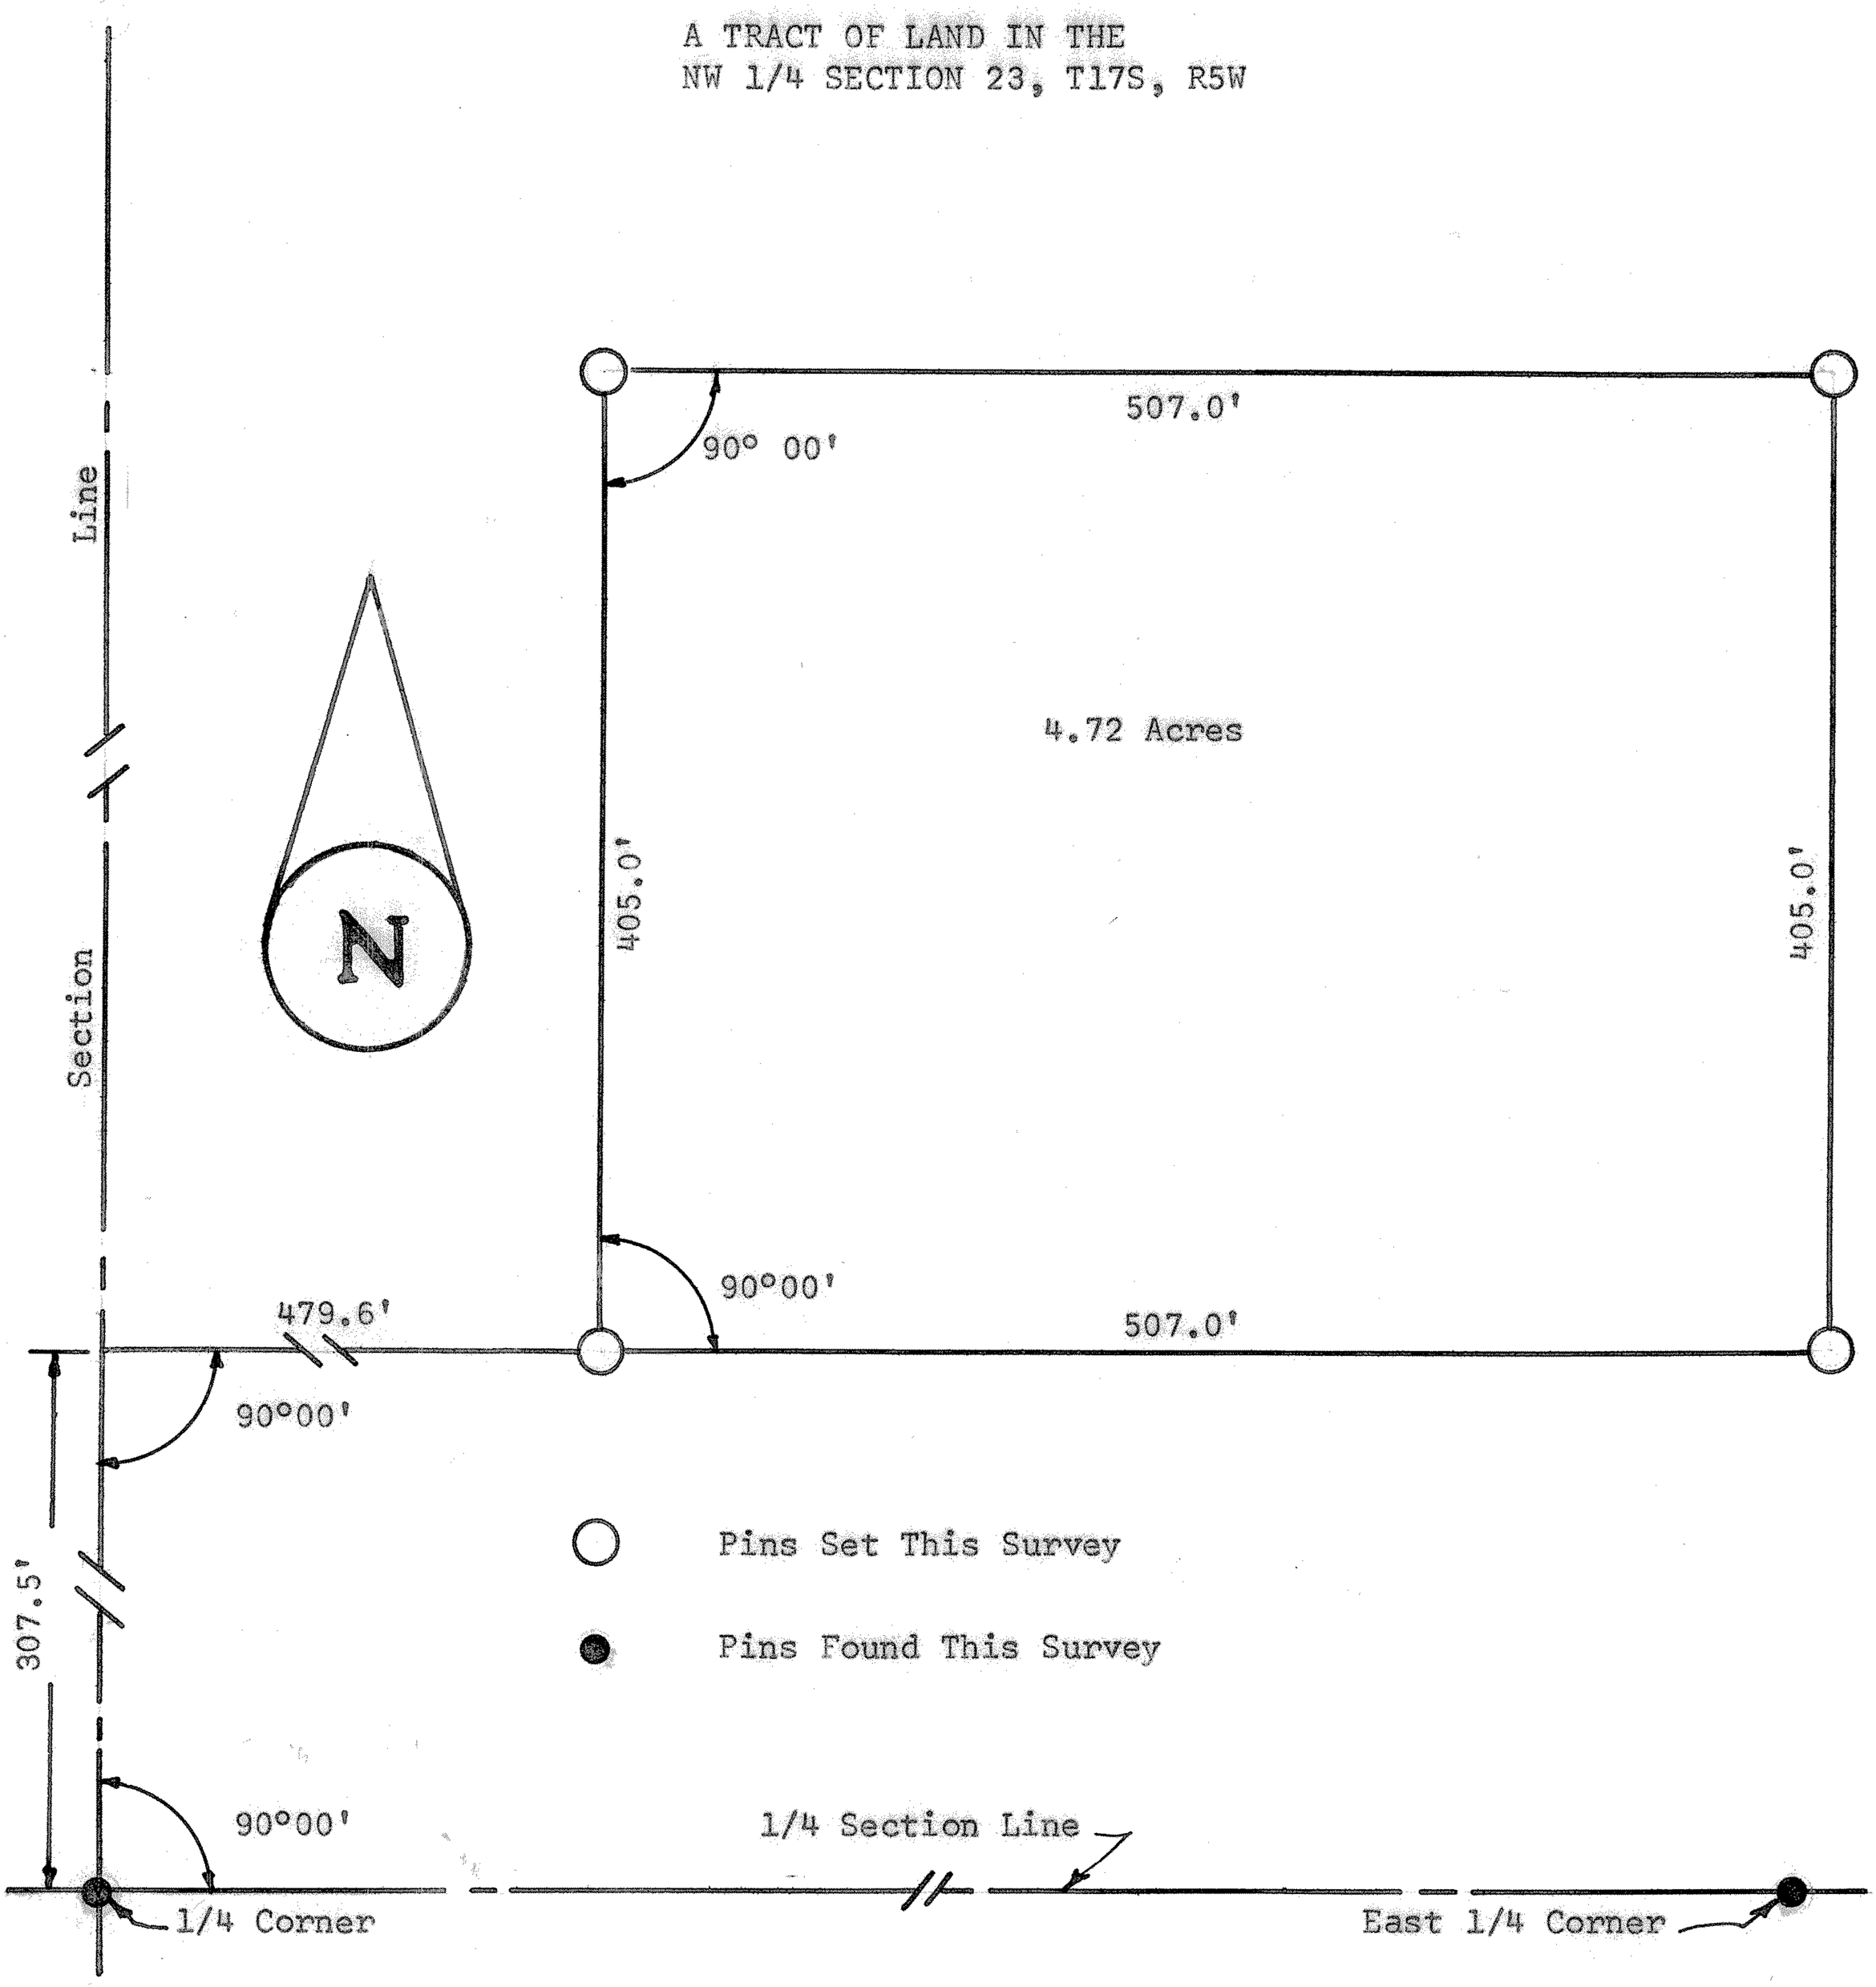

State of Kansas)
County of McPherson) SS

I, Francis Rankin, County Engineer of McPherson County, Kansas do hereby certify that under my supervision a survey was made in the NW 1/4 Section 23, T17S, R5W of the 6th P.M. and described as follows:

Beginning 307.5 feet north and 479.6 feet east of the west 1/4 corner of Section 23, T17S, R5W for place of beginning, thence east parallel with 1/4 section line 507.0 feet, thence north 405.0 feet; thence west 507.0 feet; thence south 405.0 feet to place of beginning, and that the accompanying plat is a true exhibit of said survey as far as it is known to me.

Survey called for by the City of Marquette, Kansas

Signed this 11 day of Dec 1963.

F. R. RANKIN LICENSED 799 KANSAS PROFESSIONAL ENGINEER

Francis Rankin
County Engineer
McPherson County, Kansas

MICROFILM