http://www.adultpdf.com
Created by TIFF To PDF trial version, to remove this mark, please register this software.

A SURVEY OF A TRACT OF LAND IN THE SE1/4, SECTION 24, T17S, R5W

MCPHERSON COUNTY, KANSAS

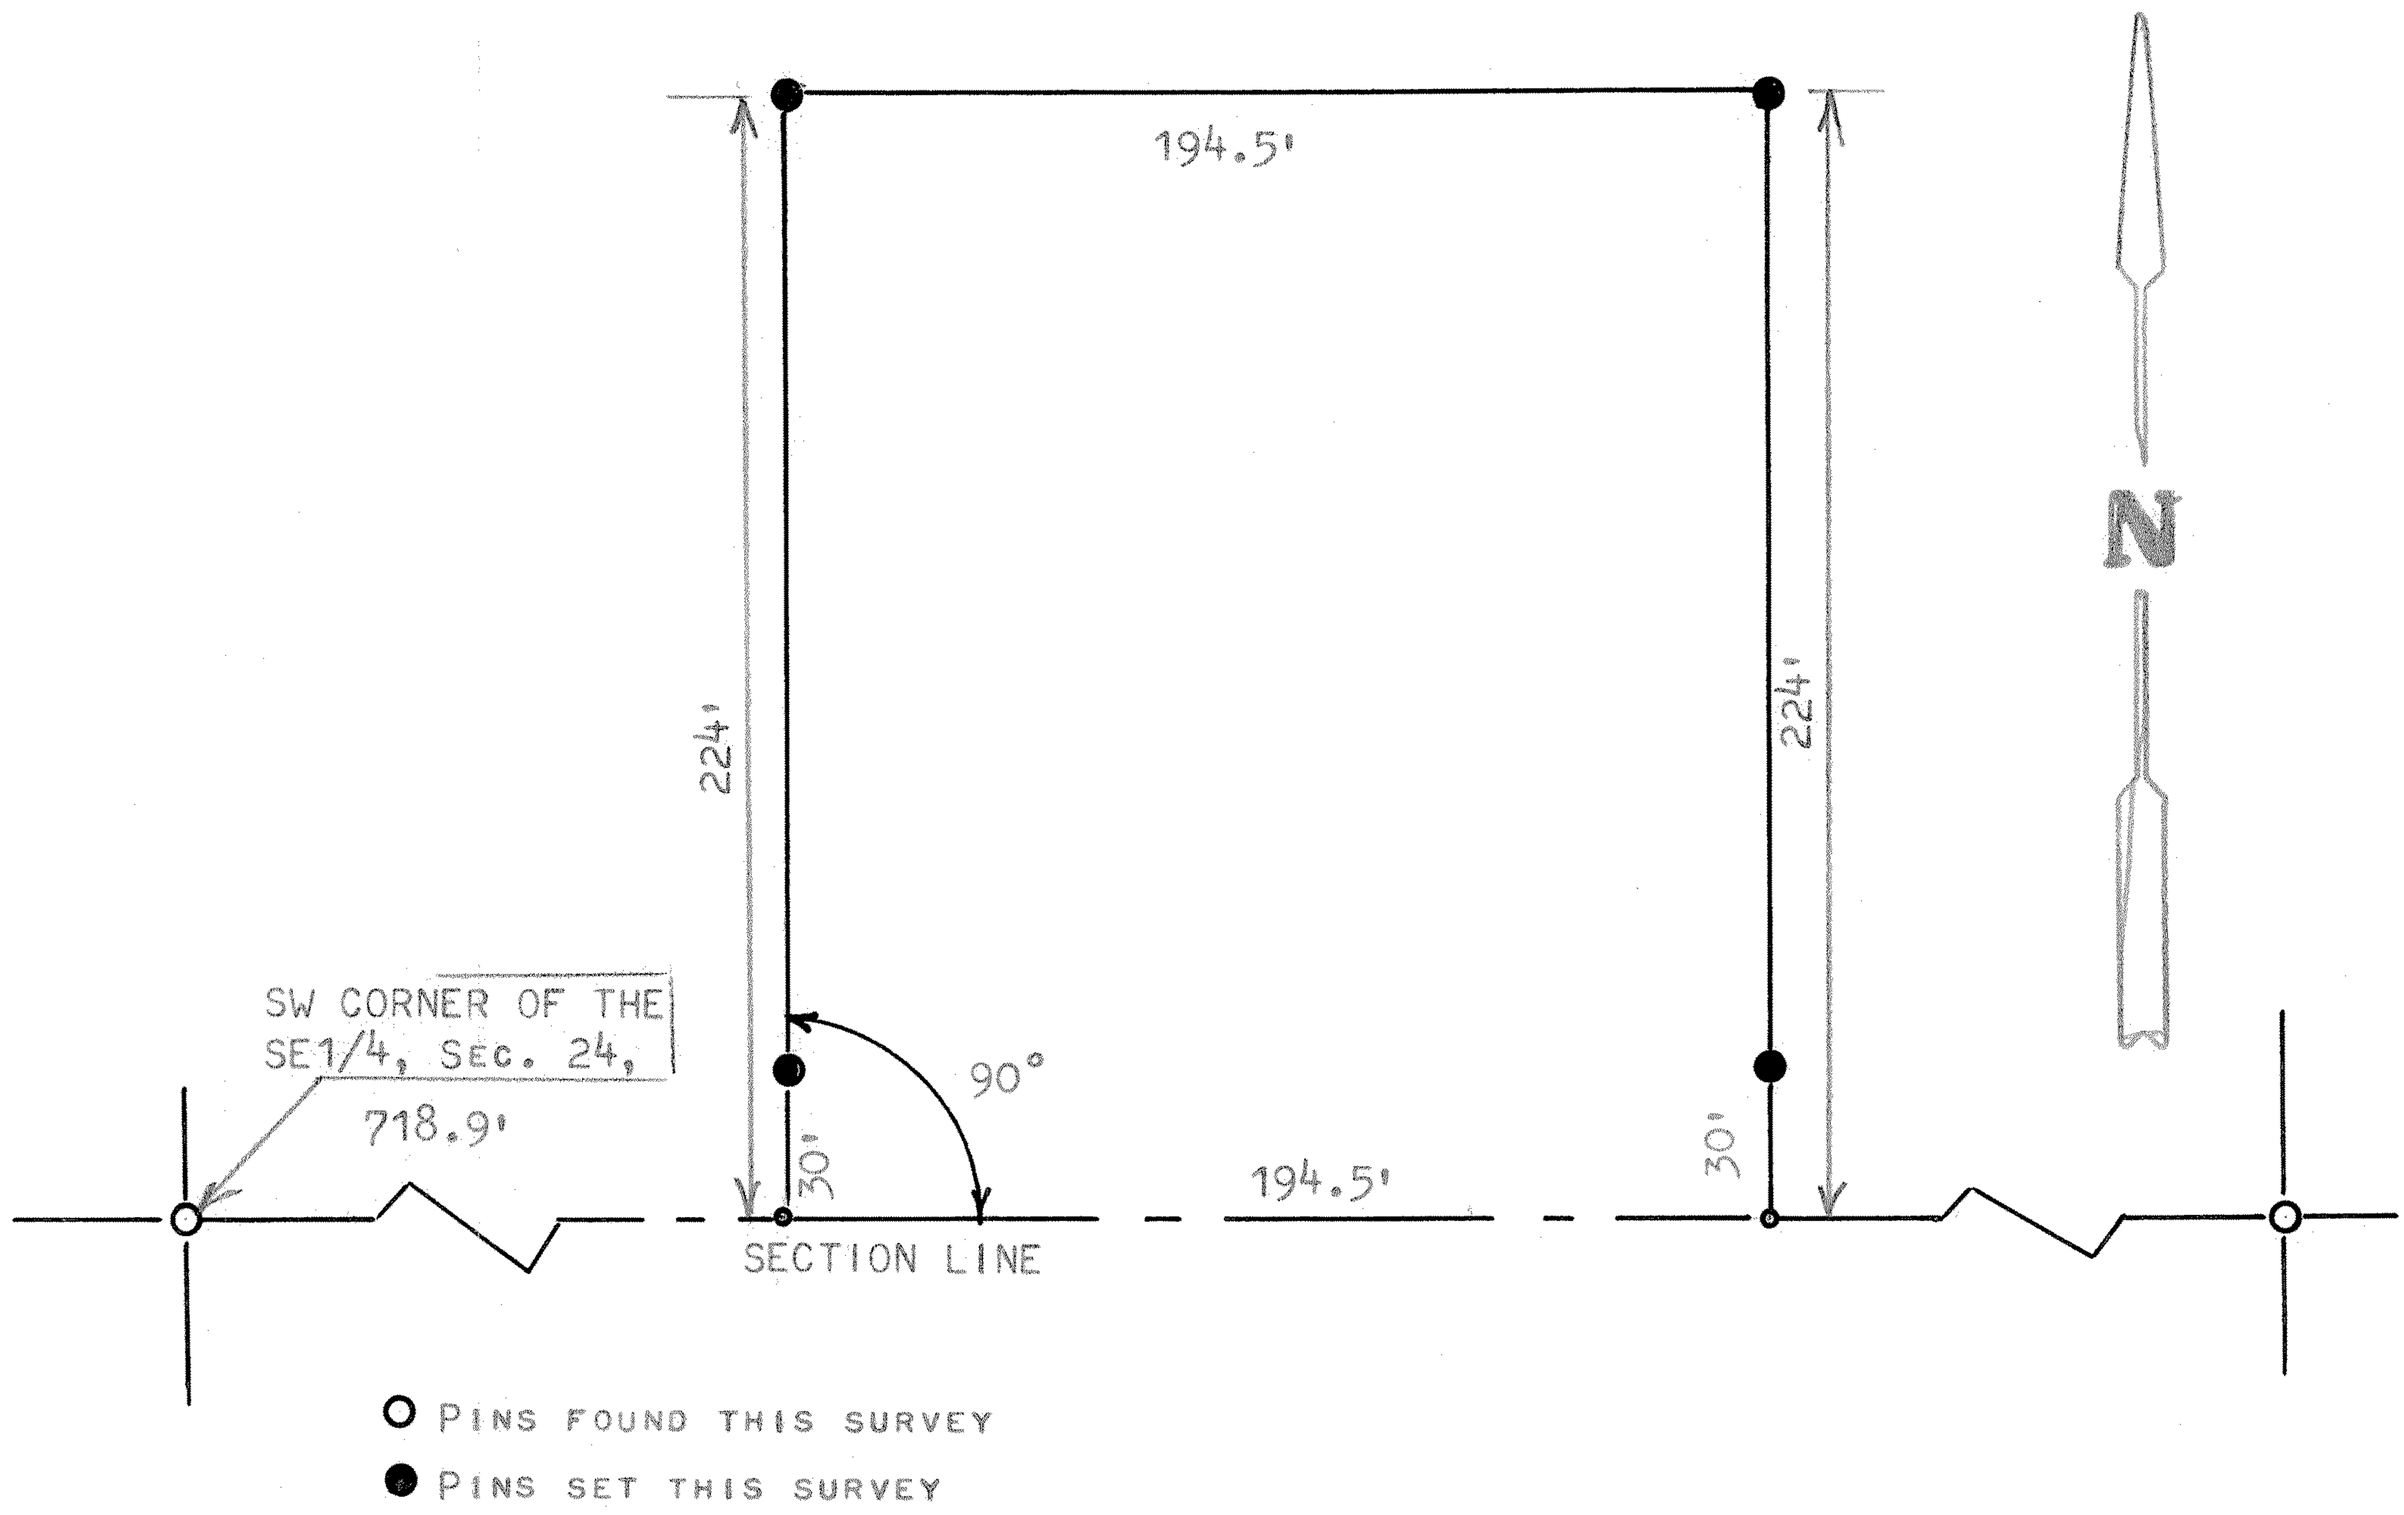

STATE OF KANSAS)
COUNTY OF MCPHERSON) SS

I, MELVIN FERGUSON, PROFESSIONAL ENGINEER OF THE STATE OF KANSAS, DO HEREBY CERTIFY THAT UNDER MY SUPERVISION A SURVEY WAS MADE OF A TRACT OF LAND IN THE SE1/4, SECTION 24, T17S, R5W OF THE 6TH P.M. AND DESCRIBED AS FOLLOWS:

COMMENCING AT THE SW. CORNER OF SAID SE1/4, SECTION 24, T17S, R5W THENCE EAST 718.9 FEET TO PLACE OF BEGINNING; THENCE RIGHT ANGLE NORTH 224.0 FEET; THENCE EAST PARALLEL WITH SECTION LINE 194.5 FEET: THENCE SOUTH TO SECTION LINE 224.0 FEET; THENCE WEST 194.5 FEET TO PLACE OF BEGINNING, SAID TRACT OF LAND CONTAINS 1.0 ACRES MORE OR LESS, AND THAT THE ABOVE PLATTIS A TRUE EXHIBIT OF SAID SURVEY AS FAR AS IT IS KNOWN TO ME.

SURVEY CALLED FOR BY GEORGE TIMMONS

SIGNED THIS 8th DAY OF APRIL, 1975

Melvin Ferguson
MELVIN FERGUSON
PROFESSIONAL ENGINEER
McPHERSON, KANSAS

MELVIN V. FERGUSON
LICENSED
6772
KANSAS
PROFESSIONAL ENGINEER

MICROFILM