http://www.adultpdf.com
Created by TIFF To PDF trial version, to remove this mark, please register this software.

SURVEY OF THE NORTH 9.00 ACRES OF THE E½, SE¼ OF SECTION 24, TOWNSHIP 17 SOUTH, RANGE 5 WEST OF THE 6TH P.M. IN MCPHERSON COUNTY, KANSAS.

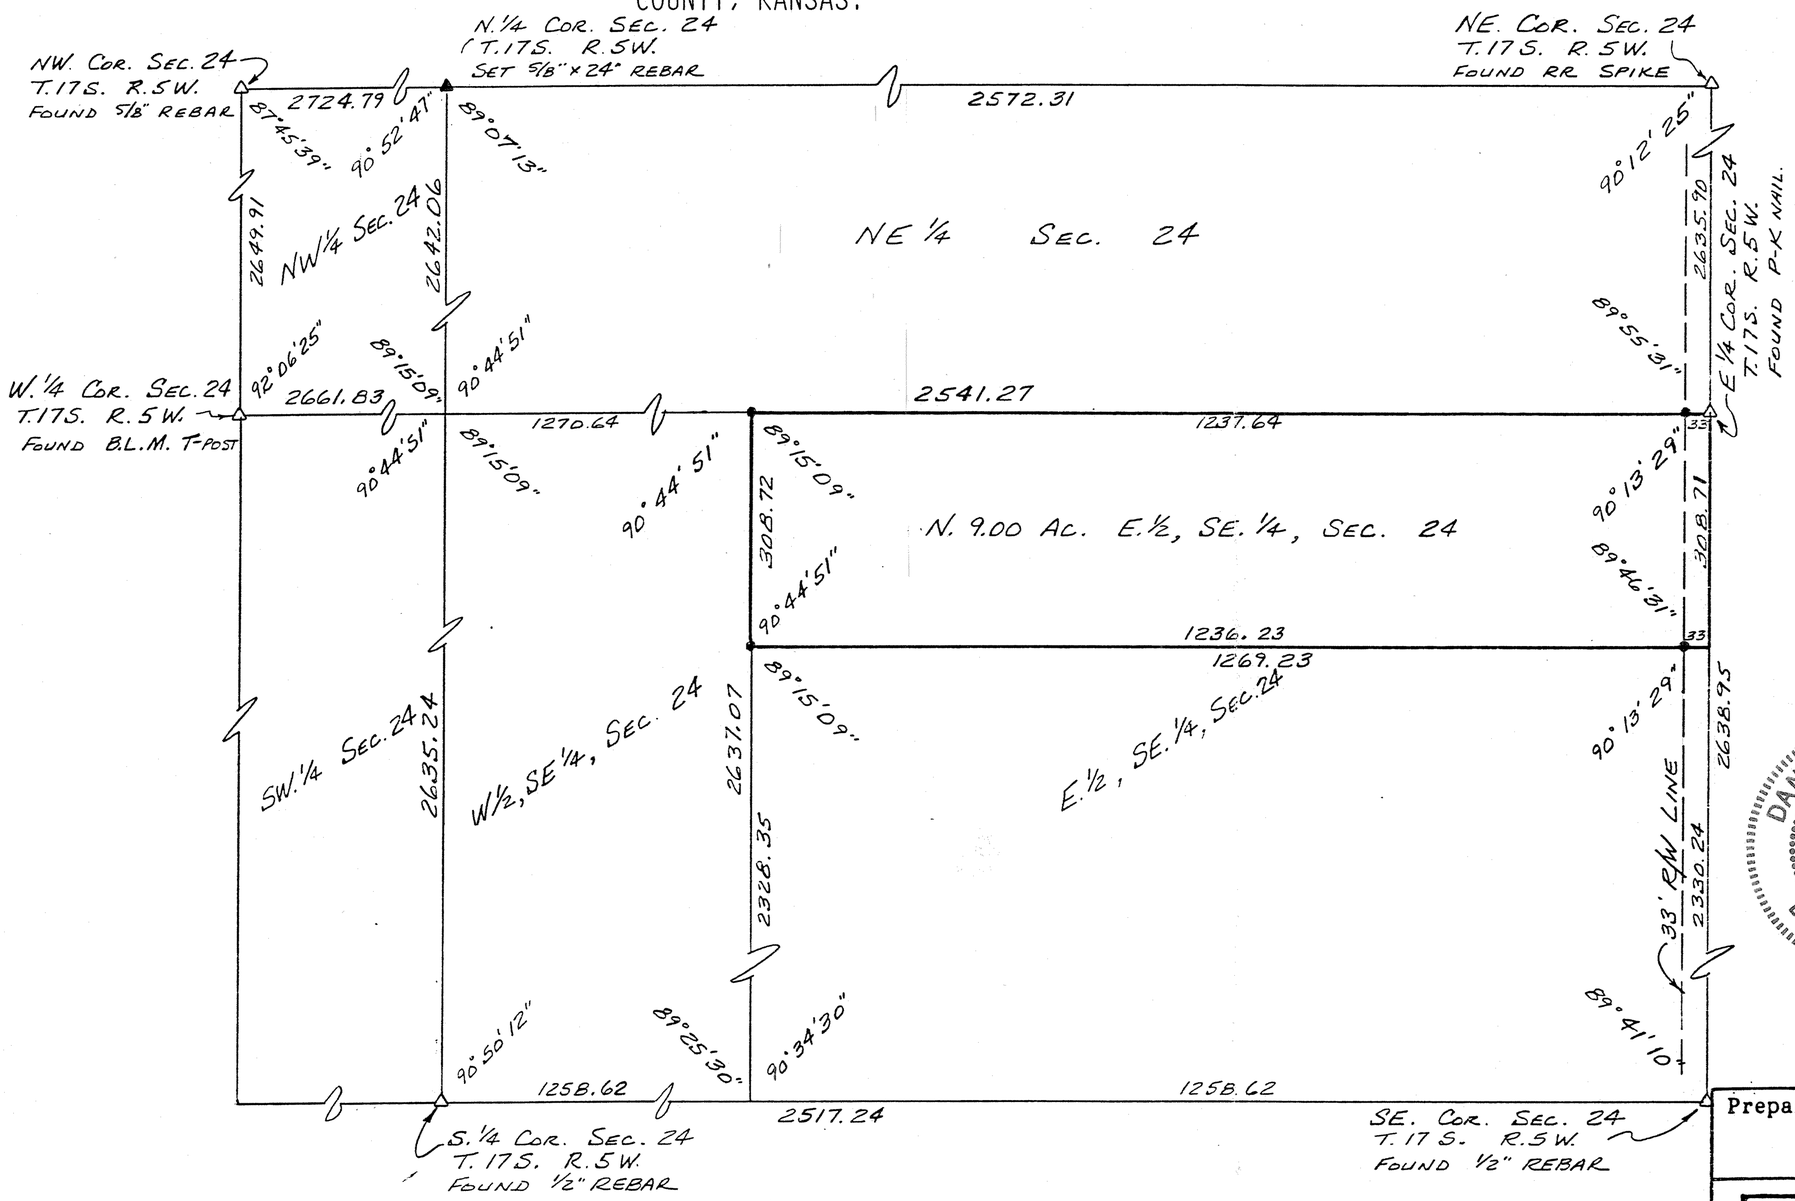

LEGEND

△ - Section Subdivision corner found

▲ - Section Subdivision corenr set

● - 5/8" x 24" iron rebar set

NORTH

Scale: 1" = 200'

Surveyor's Certificate:

I hereby certify this plat to be a true, correct and complete representation of the property described above, as surveyed under my supervision, this 10th day of June, 1985.

DANIEL E. GARBER REGISTERED LS-683 KANSAS LAND SURVEYOR

Daniel E. Garber RLS #683

Prepared for:
PERRIN AGENCY

Garber Surveying Service, P.A.

217 East 1st, Suite 16 Hutchinson, KS 67501 316-665-7032

Drawn: DEG	Chkd: DEG	Proj. No. G85-223
Scale: 1" = 200'	Date: 6-10-85	