http://www.adultpdf.com
Created by TIFF To PDF trial version, to remove this mark, please register this software.

A SURVEY OF A TRACT OF LAND IN THE SW 1/4, SECTION 36, T17S-R5W, MCPHERSON COUNTY, KANSAS

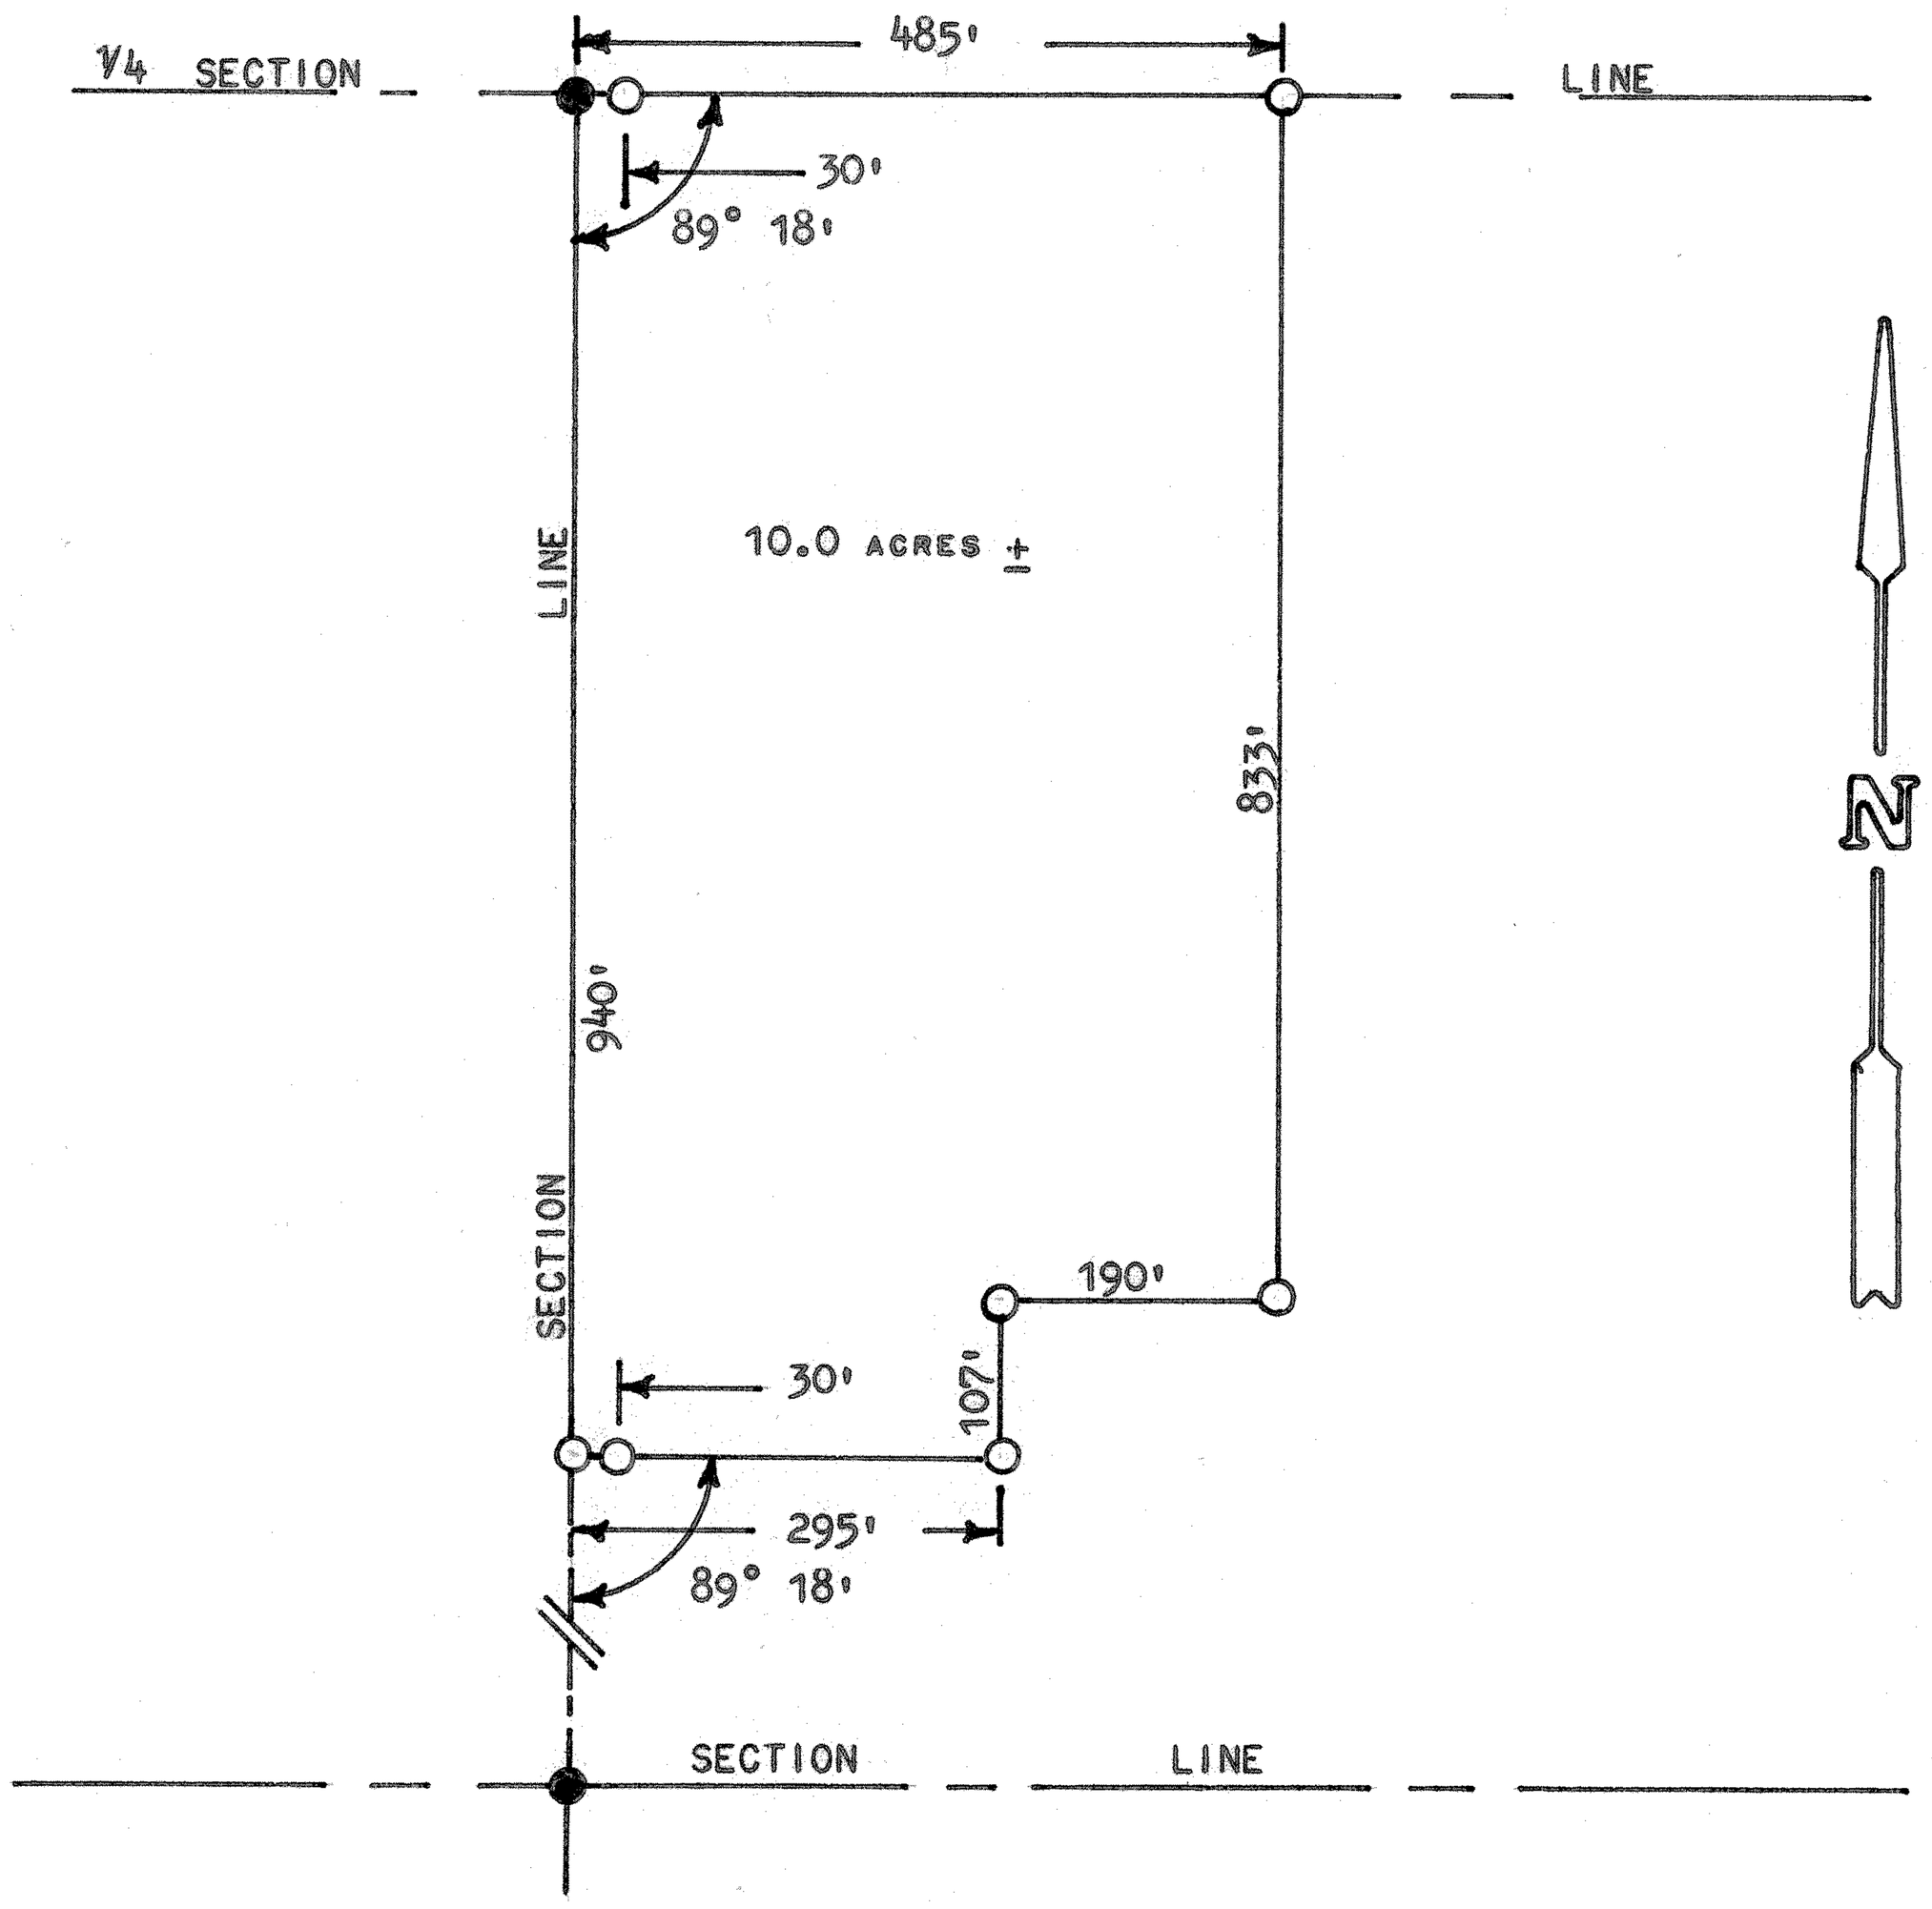

STATE OF KANSAS)
COUNTY OF MCPHERSON) SS

I, MELVIN FERGUSON, COUNTY ENGINEER OF MCPHERSON COUNTY, KANSAS, DO HEREBY CERTIFY THAT UNDER MY SUPERVISION A SURVEY WAS MADE OF A TRACT OF LAND IN THE SW 1/4 OF SECTION 36, T17S, R5W, OF THE 6TH P.M., AND DESCRIBED AS FOLLOWS:

BEGINNING AT THE NW CORNER OF SAID SW 1/4, SECTION 36, T17S-R5W; THENCE EAST ON 1/4 SECTION LINE 485 FEET; THENCE SOUTH, PARALLEL WITH SECTION LINE, 833 FEET; THENCE WEST, PARALLEL WITH 1/4 SECTION LINE, 190 FEET; THENCE SOUTH, PARALLEL WITH SECTION LINE, 107 FEET; THENCE WEST, PARALLEL WITH 1/4 SECTION LINE, 295 FEET, TO SECTION LINE; THENCE NORTH, ON SECTION LINE, 940 FEET, TO POINT OF BEGINNING. SAID TRACT CONTAINS 10.0 ACRES, MORE OR LESS.

I ALSO CERTIFY THAT THE ABOVE PLAT IS A TRUE EXHIBIT OF SAID SURVEY AS FAR AS IT IS KNOWN TO ME.

SURVEY CALLED FOR BY M. A. BROLLIER.

SIGNED THIS 14th DAY OF AUGUST, 1974.

Melvin Ferguson
MELVIN FERGUSON
COUNTY ENGINEER
MCPHERSON COUNTY, KANSAS

MELVIN V. FERGUSON LICENSED 6772 KANSAS PROFESSIONAL ENGINEER

MICROFILM