http://www.adultpdf.com
Created by TIFF To PDF trial version, to remove this mark, please register this software.

A SURVEY IN THE SW 1/4, SECTION 9, T17S R5W
MCPHERSON, COUNTY

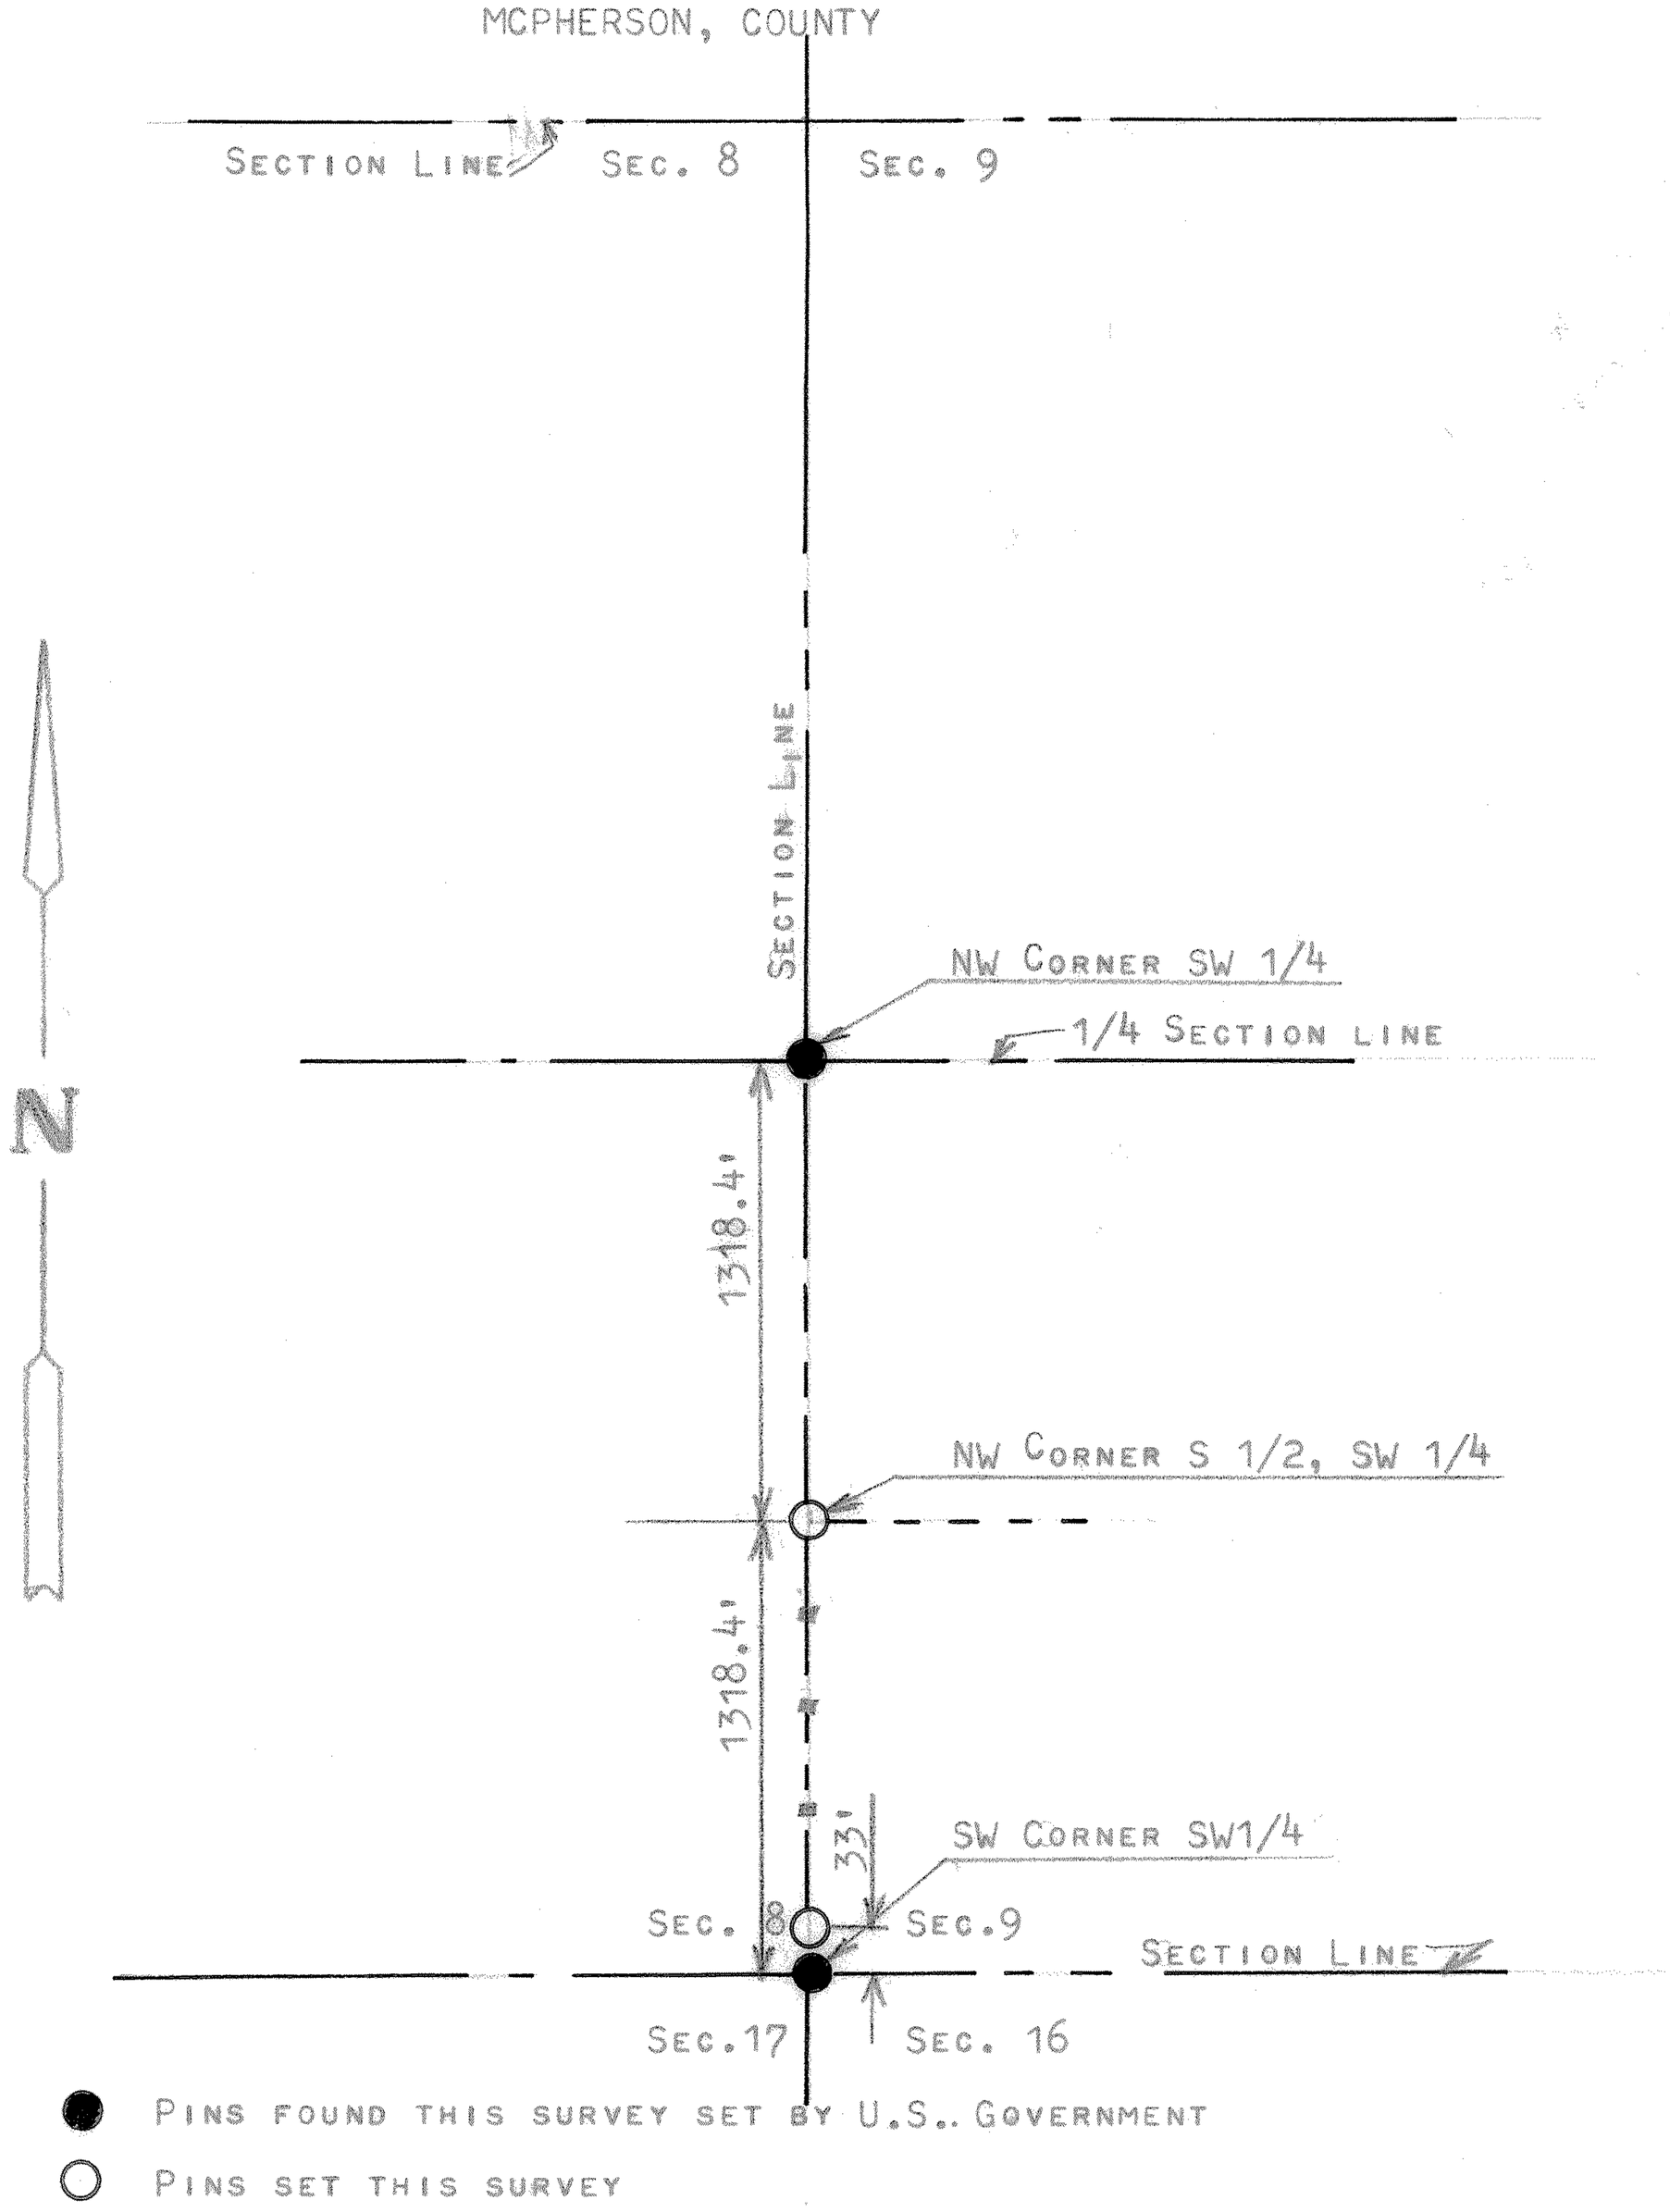

STATE OF KANSAS)
COUNTY OF MCPHERSON) SS

I, FRANCIS RANKIN, PROFESSIONAL ENGINEER OF THE STATE OF KANSAS DO HEREBY CERTIFY THAT UNDER MY SUPERVISION A SURVEY WAS MADE TO DETERMINE THE WEST LINE OF THE S1/2, SW1/4 AND SET THE NW CORNER OF THE S1/2, SW1/4, SECTION 9 T17S, R5W OF THE 6TH P.M., AND THAT THE ACCOMPANYING PLAT IS A TRUE EXHIBIT OF SAID SURVEY AS FAR AS IT IS KNOWN TO ME.

SIGNED THIS 4 DAY OF MARCH, 1968

SURVEY CALLED FOR BY TERENCE CARLSON

FRANCIS RANKIN
PROFESSIONAL ENGINEER
MCPHERSON, KANSAS

Francis Rankin

F. R. RANKIN
LICENSED
799
KANSAS
PROFESSIONAL ENGINEER

MICROFILM