http://www.adultpdf.com
Created by TIFF To PDF trial version, to remove this mark, please register this software.

A SURVEY OF THE WEST LINE OF THE NW1/4 OF SECTION 9, T17S - R5W MCPHERSON CO., KANSAS

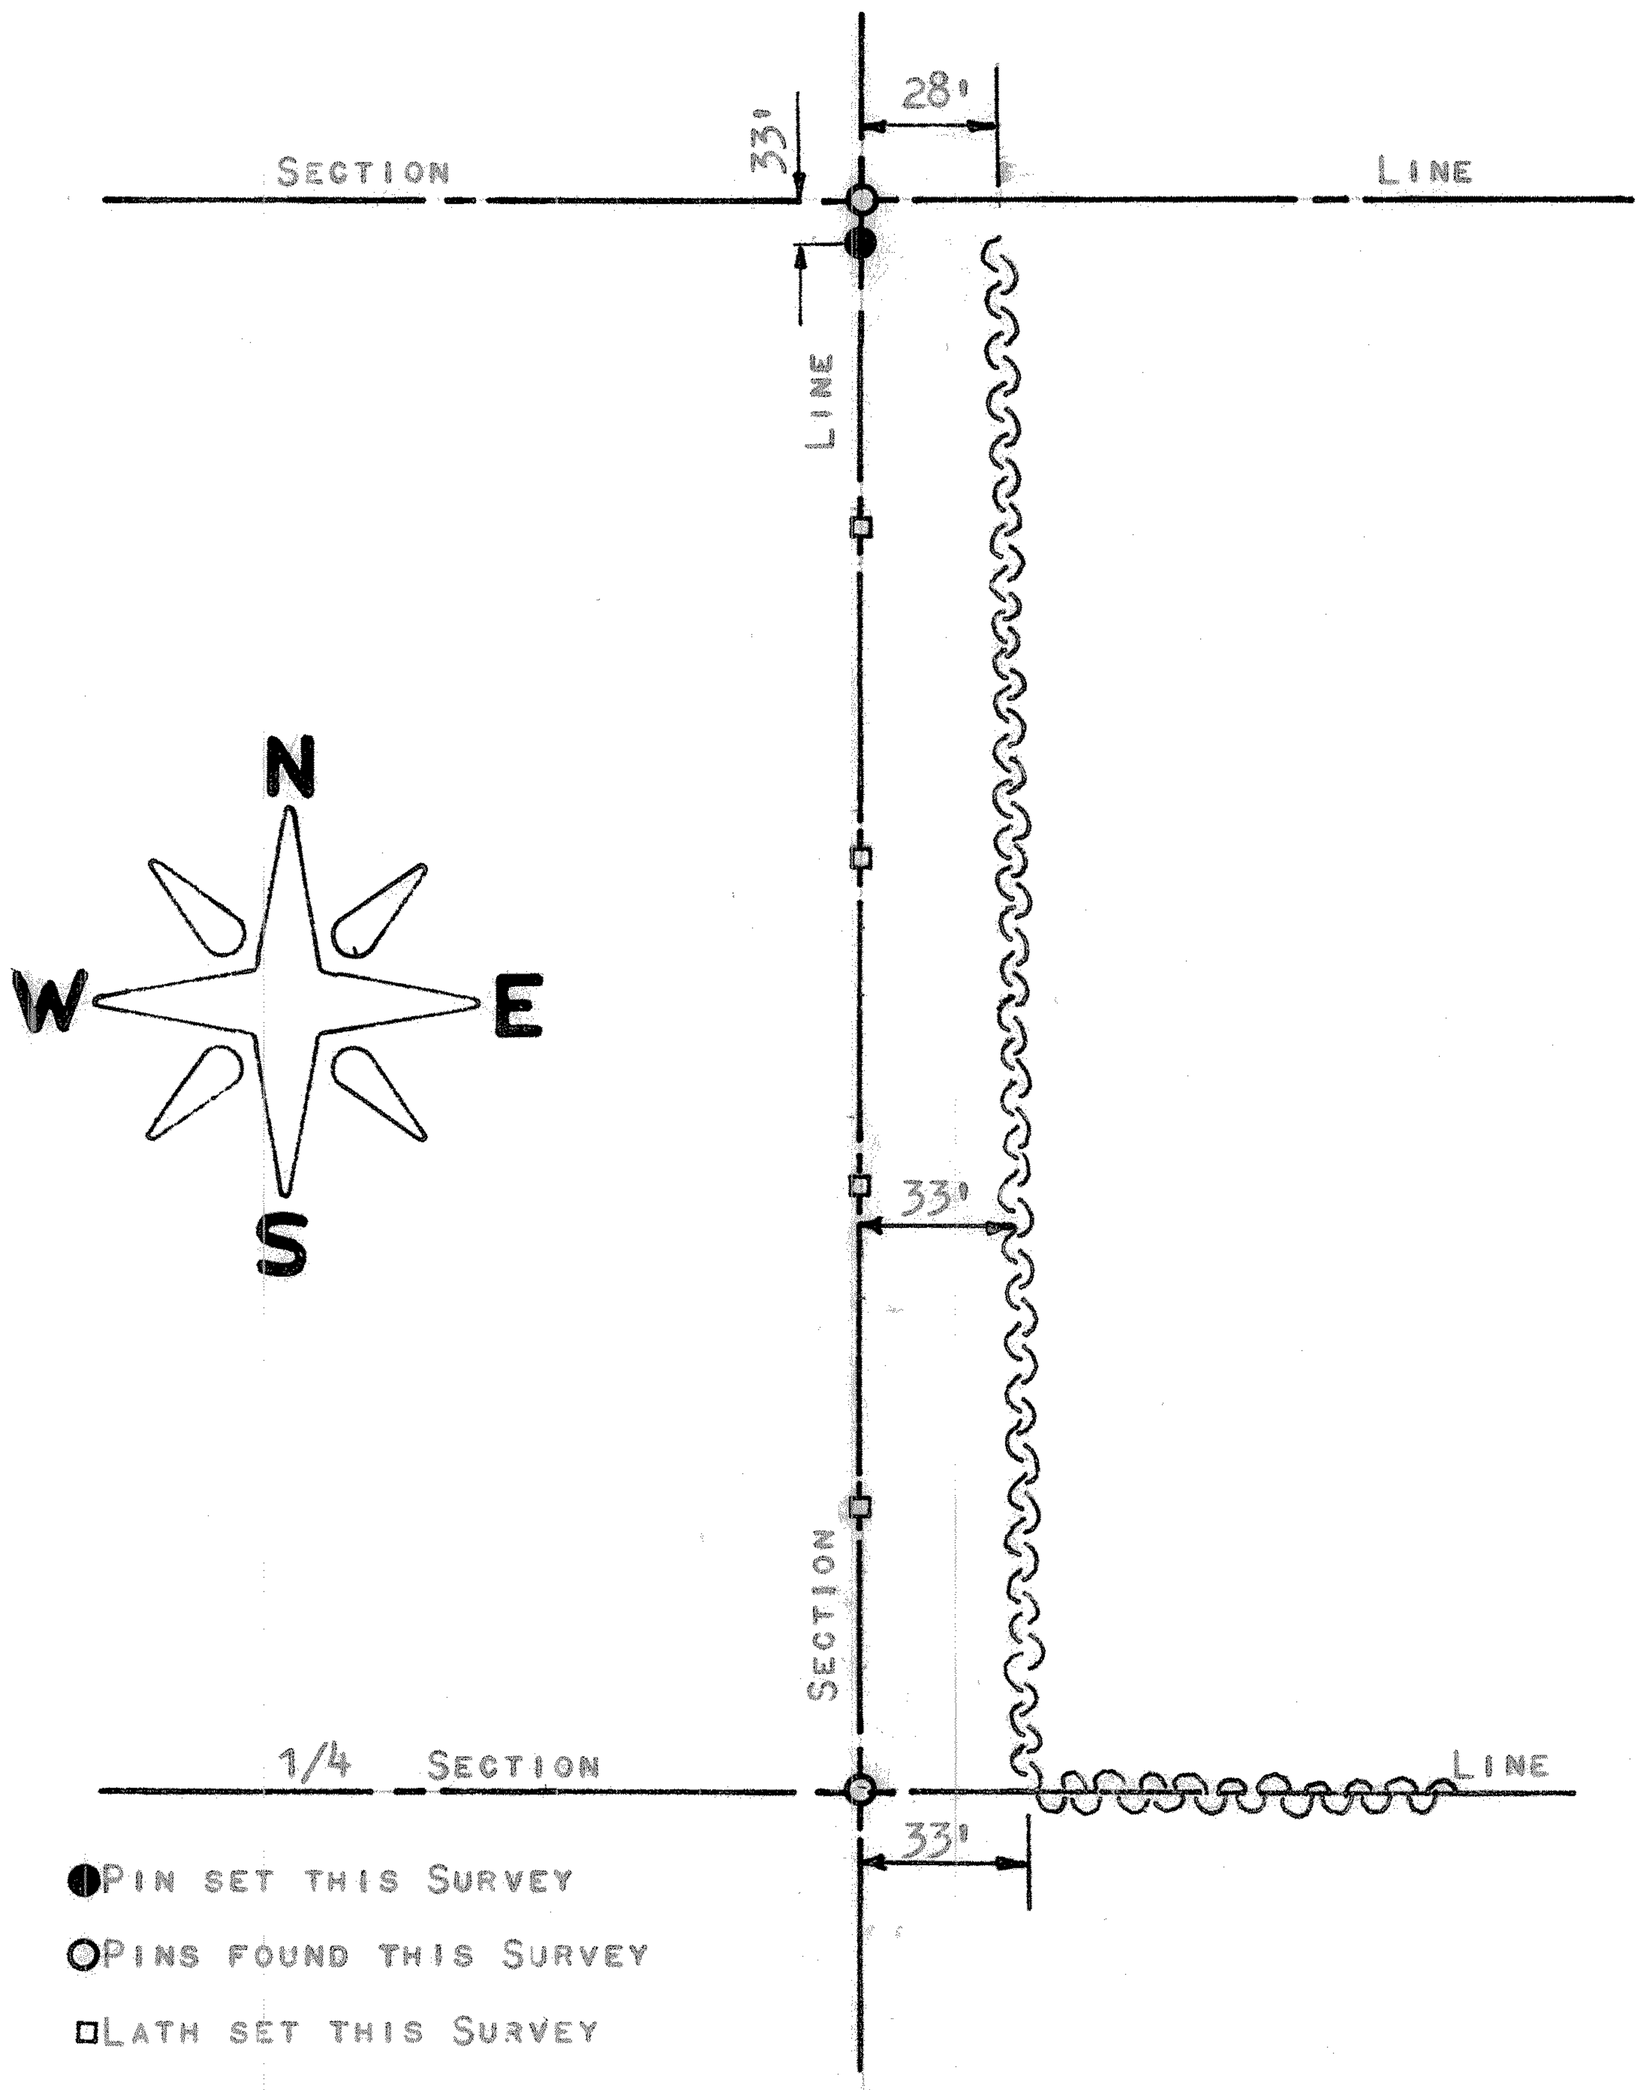

STATE OF KANSAS)
COUNTY OF MCPHERSON) SS

I, FRANCIS R. RANKIN, COUNTY ENGINEER OF MCPHERSON COUNTY, KANSAS, DO HEREBY CERTIFY THAT UNDER MY SUPERVISION A SURVEY WAS MADE OF THE WEST LINE OF THE NW1/4 OF SECTION 9, T17S - R5W OF THE 6TH P.M. AND THE ABOVE PLAT IS A TRUE EXHIBIT OF SAID SURVEY AS FAR AS IT IS KNOWN TO ME.

SURVEY CALLED FOR BY ELNA F. HAUBOLD.

SIGNED ON THIS 10 DAY OF MAY, 1971.

F. R. RANKIN
COUNTY ENGINEER
MCPHERSON CO., KANSAS

F. R. RANKIN LICENSED 799 KANSAS PROFESSIONAL ENGINEER

MICROFILM