http://www.adultpdf.com
Created by TIFF To PDF trial version, to remove this mark, please register this software.

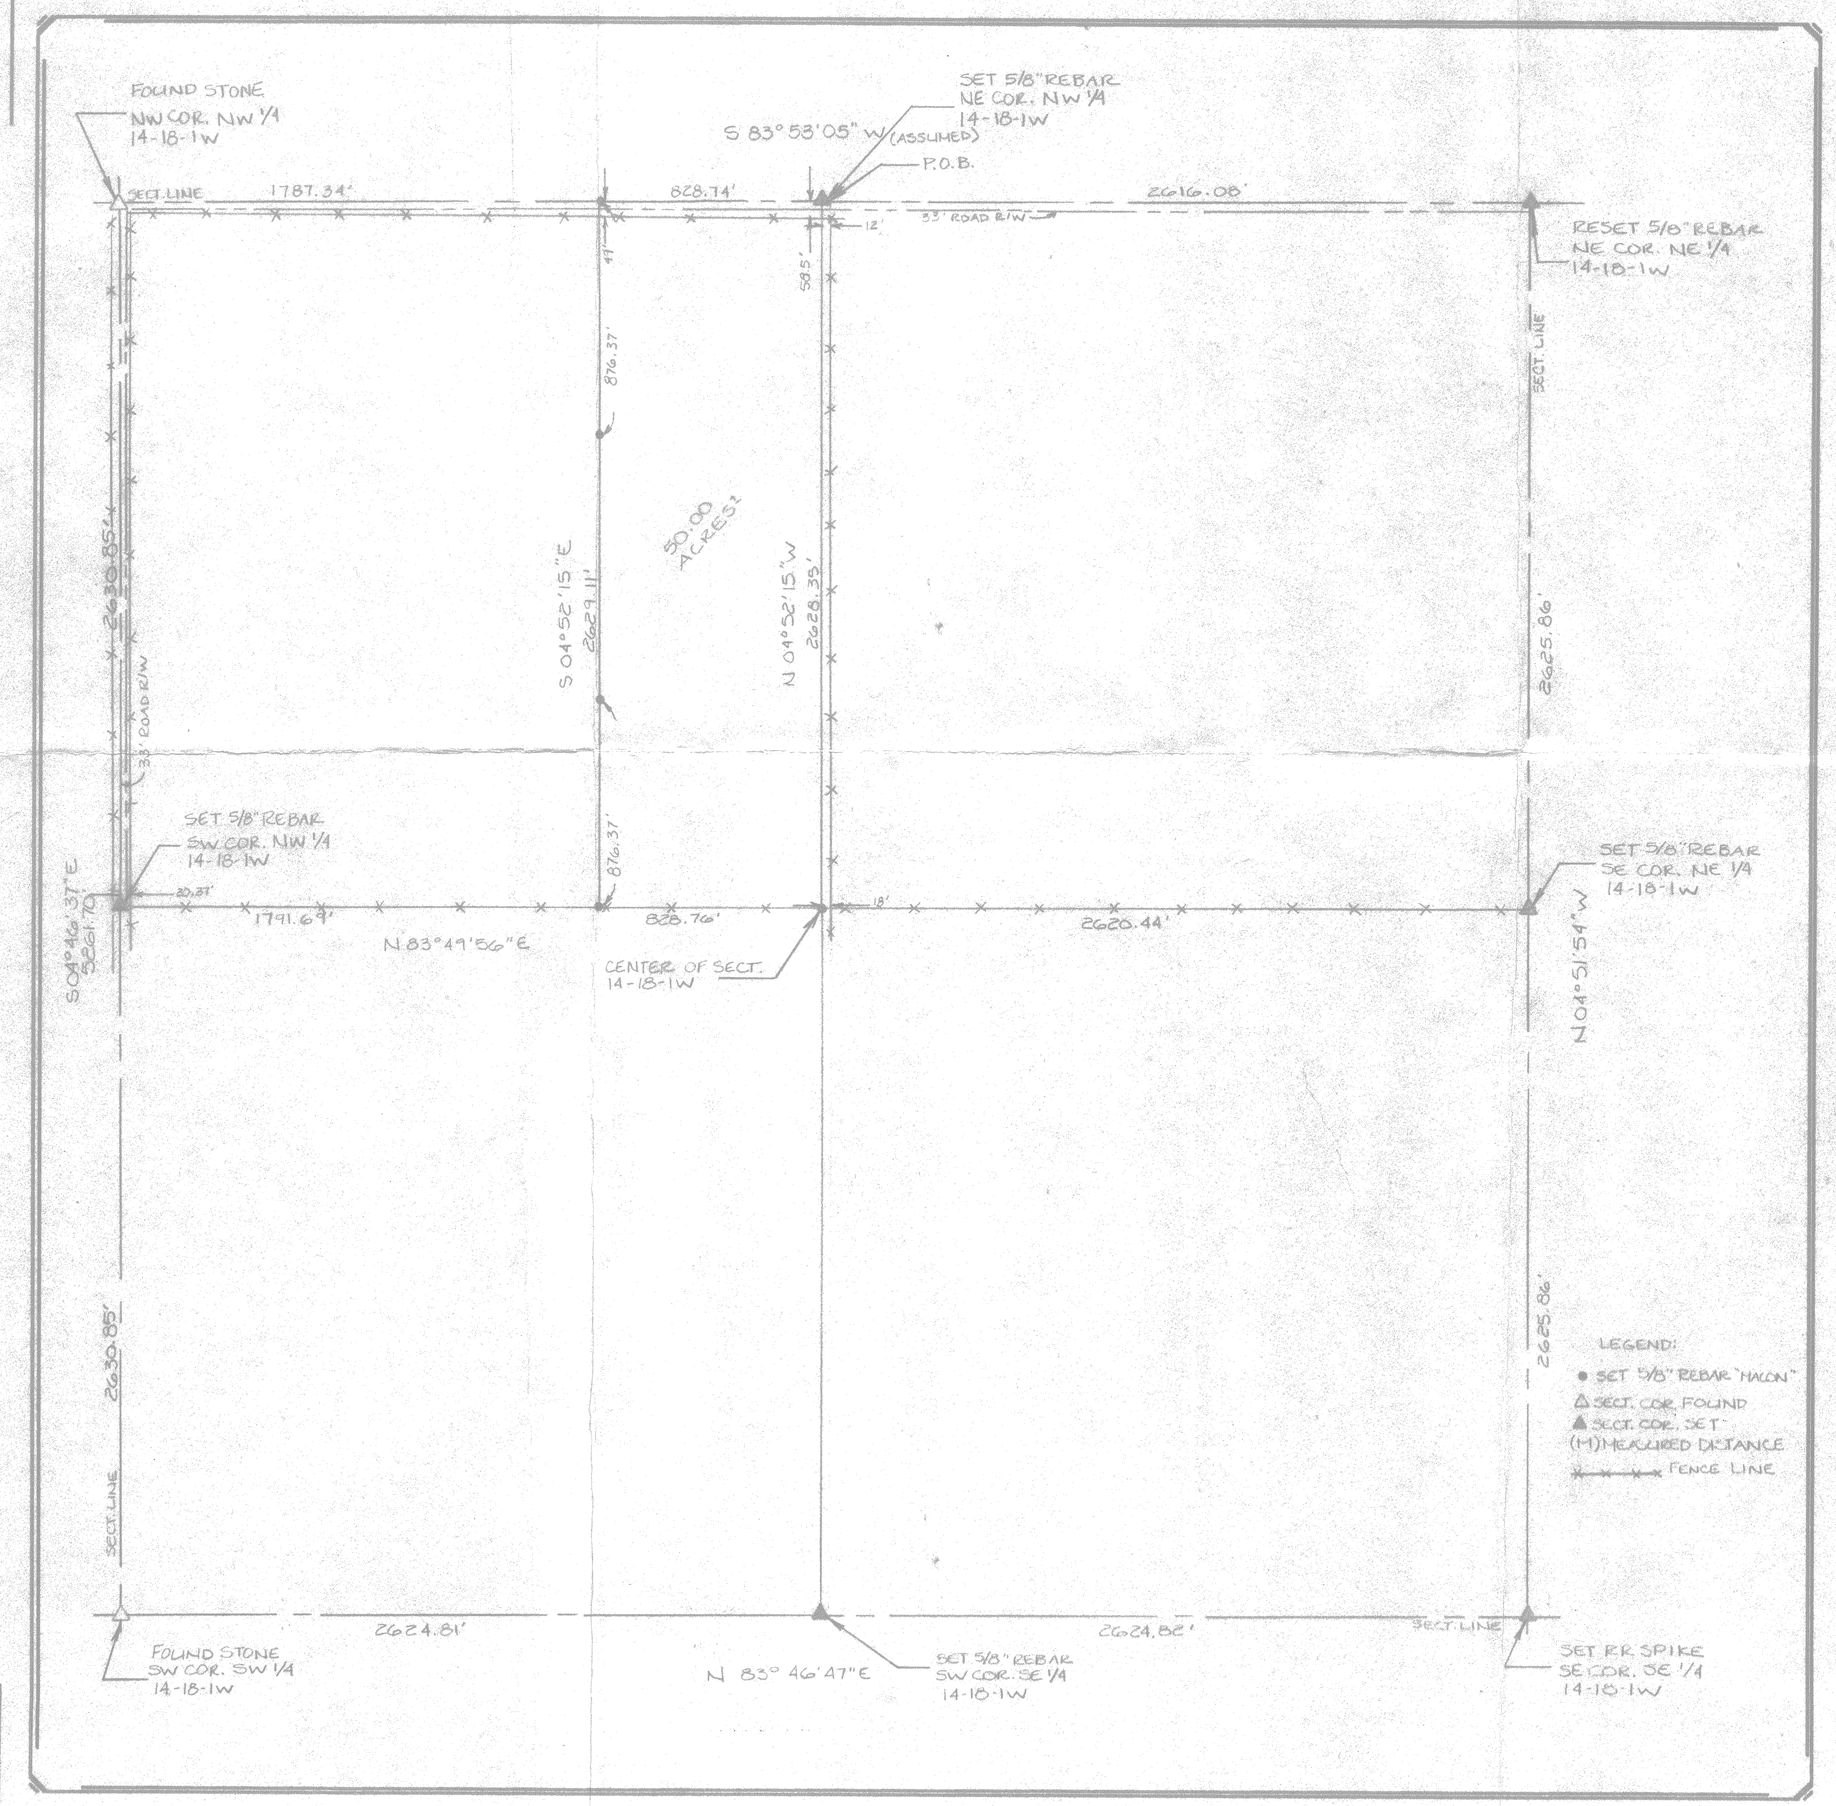

LEGAL DESCRIPTION

THE EAST 50.00 ACRES OF THE NORTHWEST QUARTER OF SECTION 14, TOWNSHIP 18 SOUTH, RANGE 1 WEST OF THE 6TH P.M., McPHERSON COUNTY, KANSAS, BEING MORE PARTICULARLY DESCRIBED AS FOLLOWS:

BEGINNING AT THE NORTH EAST CORNER OF SAID NORTHWEST QUARTER; THENCE S 83°53'05" W (ASSUMED) ALONG THE NORTH LINE OF SAID NORTHWEST QUARTER FOR 828.74 FEET, THENCE S 04°52'15" E FOR 2629.11 FEET TO THE SOUTH LINE OF SAID NORTHWEST QUARTER; THENCE N 83°49'56" E FOR 828.76 FEET TO THE SOUTHEAST CORNER OF SAID NORTHWEST QUARTER; THENCE N 04°52'15" W FOR 2628.35 FEET TO THE P.O.B. SAID TRACT CONTAINING 50.00 ACRES, MORE OR LESS, SUBJECT TO EXISTING ROAD RIGHT-OF-WAY.

I hereby certify that this boundary survey was done under my supervision and is correct to the best of my knowledge.

Date: _____

Scale: 1" = 400'

John F. Thimmesch LS#1176

MACON COMPANY
SURVEYING SERVICES

Project No. 17724