http://www.adultpdf.com
Created by TIFF To PDF trial version, to remove this mark, please register this software.

A SURVEY OF THE N 1/2 SW 1/4
SECTION 16, T18S, R1W

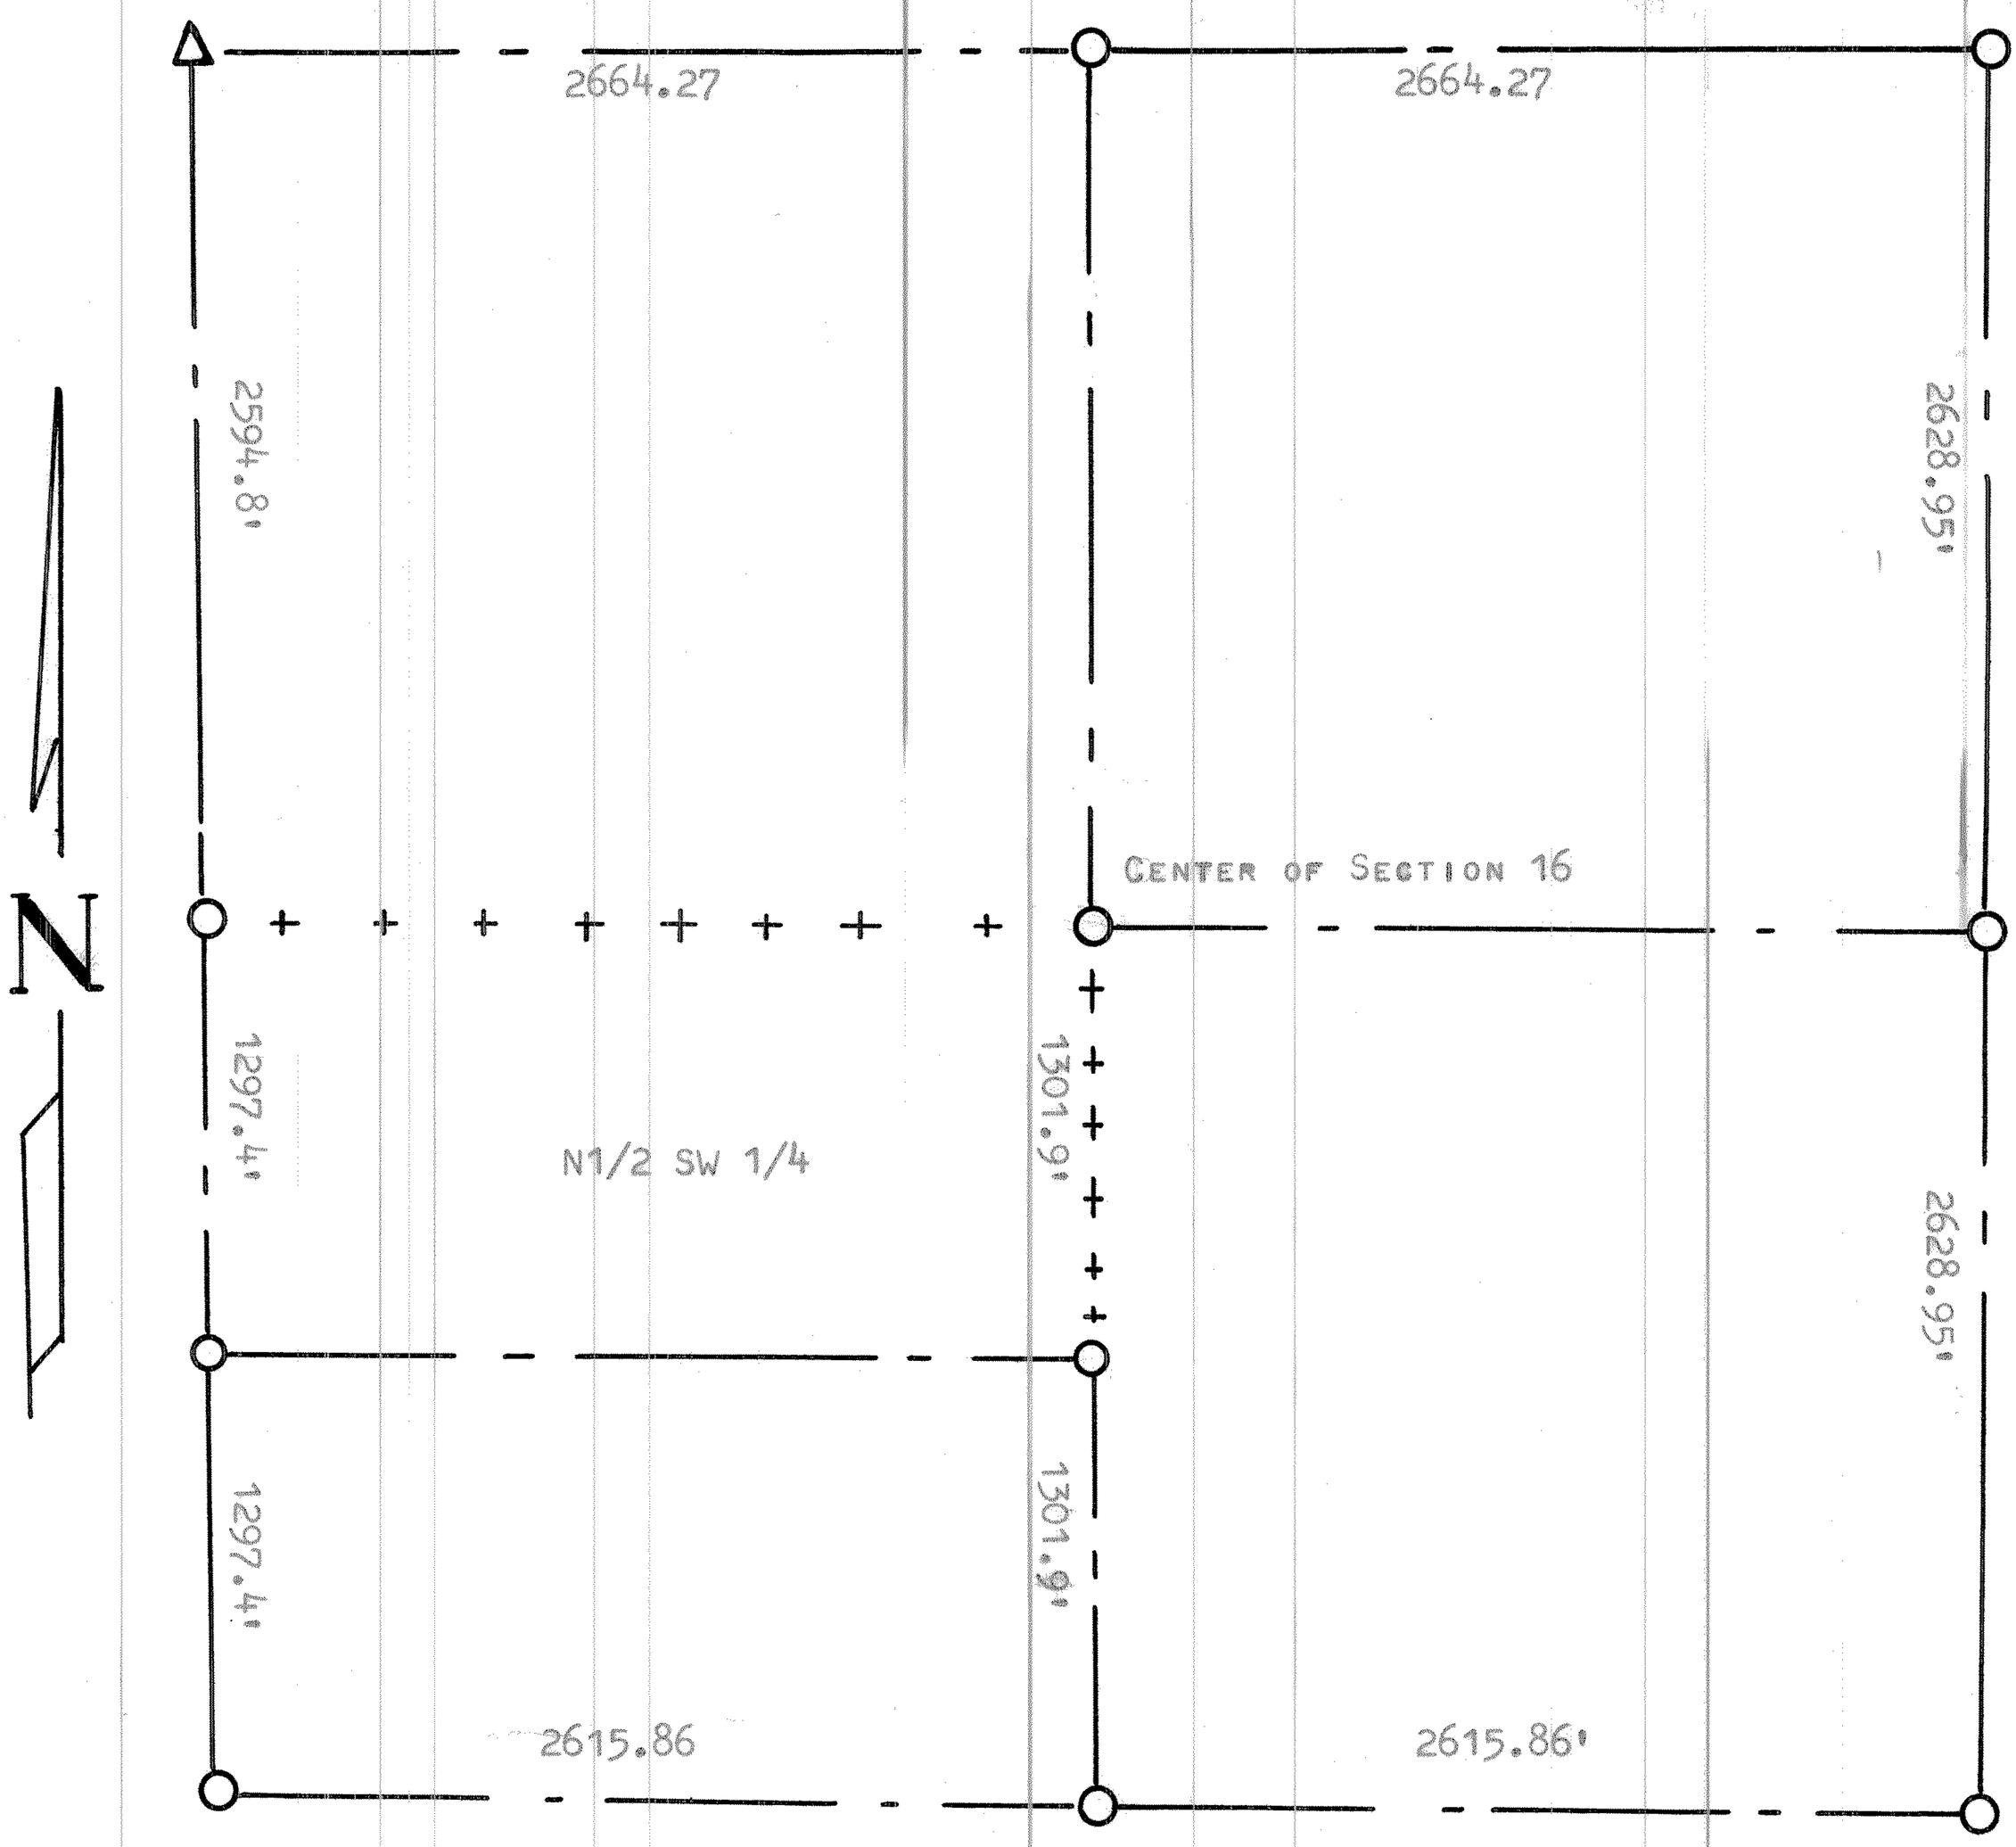

○ PINS FOUND OR SET PREVIOUS SURVEY

+ WOOD STAKES ON LINE

STATE OF KANSAS)
COUNTY OF McPHERSON) SS

I, FRANCIS RANKIN, PROFESSIONAL ENGINEER OF THE STATE OF KANSAS, DO HEREBY CERTIFY THAT UNDER MY SUPERVISION A SURVEY WAS MADE OF THE N1/2, SW1/4 SECTION 16, T18S R1W OF THE 6TH P.M. AND THAT THE ACCOMPANYING PLAT IS A TRUE EXHIBIT OF SAID SURVEY AS FAR AS IT IS KNOWN TO ME.

SURVEY CALLED FOR BY DR. GUY E FINKLE

SIGNED THIS 13 DAY OF APRIL, 1964

F. R. RANKIN
LICENSED
799
PROFESSIONAL ENGINEER
STATE OF KANSAS

FRANCIS RANKIN
PROFESSIONAL ENGINEER
McPHERSON, KANSAS

MICROFILM