http://www.adultpdf.com
Created by TIFF To PDF trial version, to remove this mark, please register this software.

Garber Surveying Service, P.A.
423 West 1st Ave. • Hutchinson, Kansas 67501
Phone 316 665-7032 • FAX 316 663-7401

Project No. G97-132

SURVEY FOR: DARRELL THOMPSON

DESCRIPTION: A tract of land in the Southeast Quarter of Section 28, Township 18 South, Range 1 West of the 6th Principal Meridian described as follows:

Beginning at the Southeast corner of the Southeast Quarter of Section 28, Township 18 South, Range 1 West of the 6th Principal Meridian; thence West along the South line of said Southeast Quarter 549.39 feet; thence with a deflection angle 89°55'31" right-North parallel with the East line of said Southeast Quarter 515.00 feet; thence with a deflection angle 90°04'29" right-East parallel with the South line of said Southeast Quarter 549.39 feet to the East line of said Southeast Quarter; thence with a deflection angle 89°55'31" right-South along the East line of said Southeast Quarter 515.00 feet to the point of beginning containing 6.495 Acres in McPherson County, Kansas, subject to a road right-of-way easement across the East and South 25.00 feet thereof and any other easements of record.

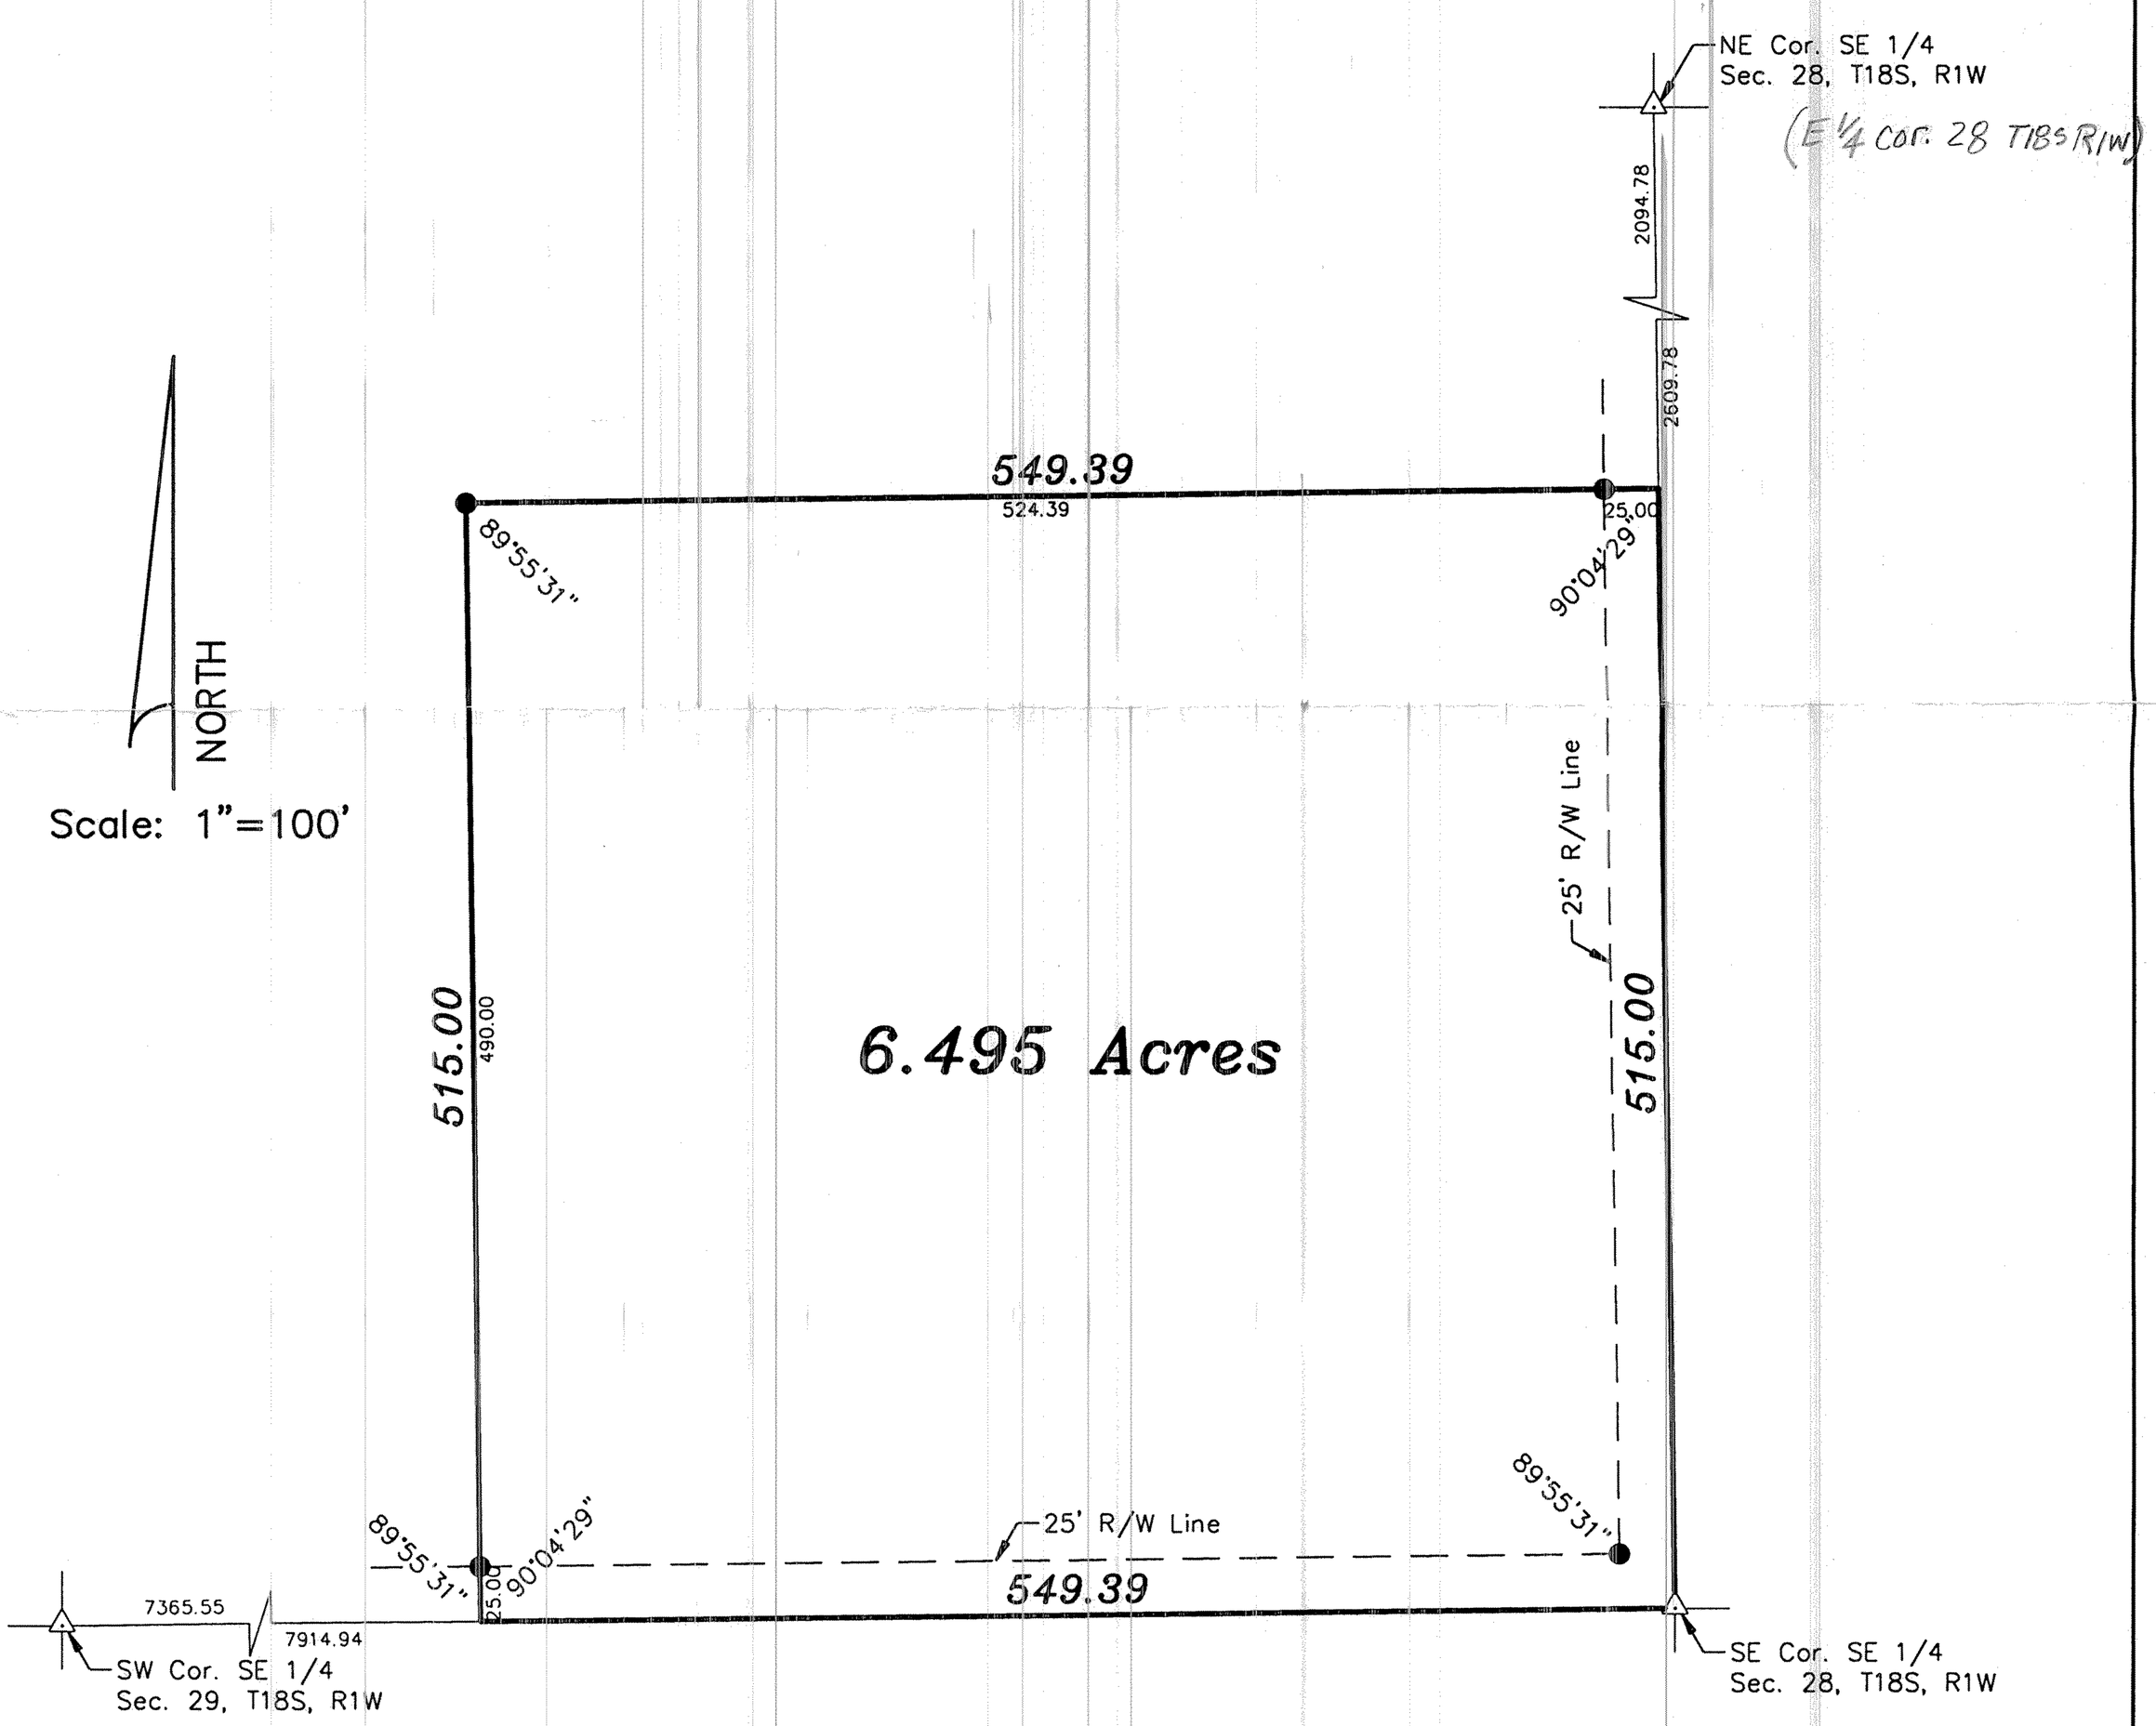

LEGEND
△ – Sectional Monument Found
● – 5/8" x 24" Iron Rebar Set W/G.S.S Cap

DATE OF FIELD WORK: April 1, 1997

SURVEYOR'S CERTIFICATE:
I hereby certify this plat to be a true, correct and complete representation of the property described above as surveyed under my supervision.
Dated: April 4, 1997

DANIEL E. GARBER
REGISTERED
LS-683
KANSAS
LAND SURVEYOR

Daniel E. Garber RLS #683

Copyright © 1997 Garber Surveying Service, P.A.