http://www.adultpdf.com
Created by TIFF To PDF trial version, to remove this mark, please register this software.

PLAT OF SURVEY

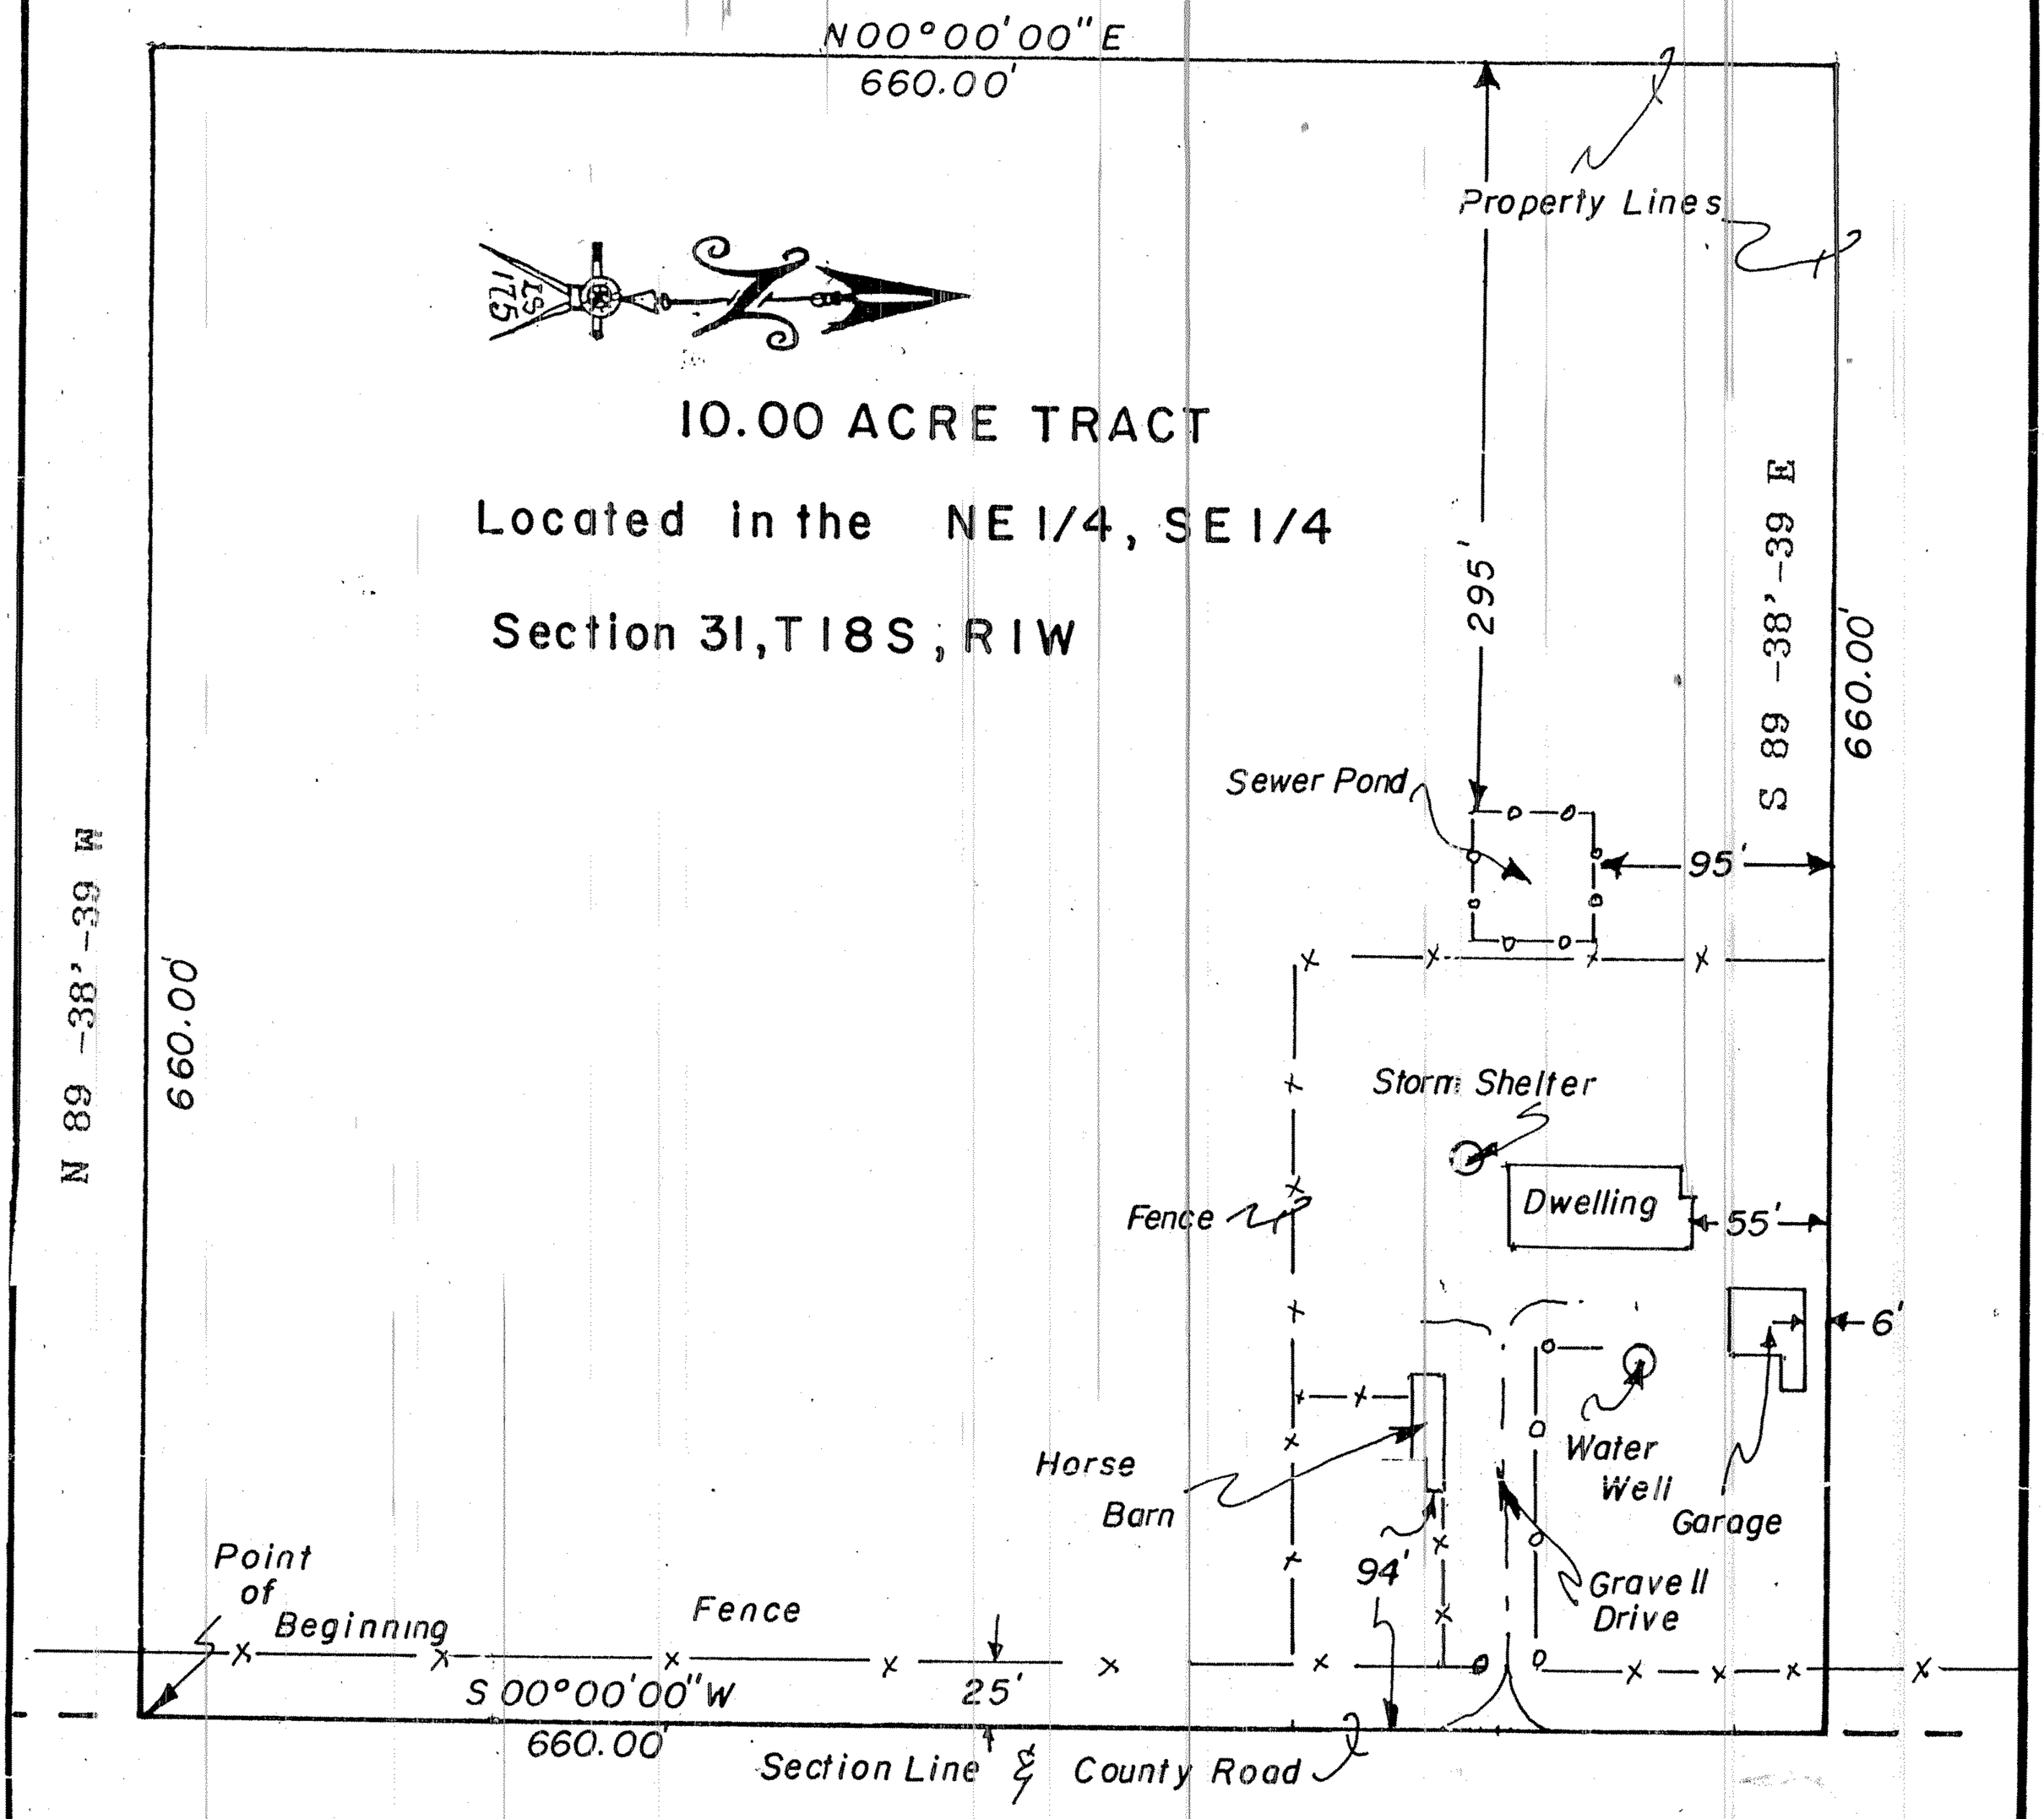

This is a PLAT of A SURVEY conducted by me of a Ten Acre Tract located in the Northeast Quarter of the Southeast Quarter (NE 1/4 , SE 1/4) of Section Thirty-one (31) , Township Eighteen South (T18S) Range One West (R1W) of the Sixth Principal Meridian , all in McPherson County Kansas

More Particularly described as follows :

Beginning at a point 1997.88 Feet North of the SE corner of Said SE Quarter of Section 31-T18S-R1W, along and on the East Line of the SE Quarter ; Thence N 89 -38'-39" W distance of 660.00 Feet to a point ; Thence N 00 -00'00" a distance of 660.00 Feet to a point ; Thence S 89 -38'-39" E a distance of 660.00 Feet to a point on the said East Line of the SE Quarter ; Thence S 00 -00'00" W a distance of 660.00 Feet to the point of beginning . All Bearings are assumed and all locations of improvements are to the nearest 1/2 Foot .

December 15th 1994

JAMES BARTLEY MADDEN
REGISTERED
LS-175
KANSAS
LAND SURVEYOR

12/21/94

BENCHMARK
PROFESSIONAL SURVEYORS
BOX 149
740 N. Main St., Russell, Kansas 67665
(913) 483-6404

Scale: 1" = 100'	Title: MARTIN SURVEY	By JBM-SKM
Date: 12-15-94		
10 Acre Tract NE1/4, SE1/4 31-18-1		Sht 1 of 1