http://www.adultpdf.com
Created by TIFF To PDF trial version, to remove this mark, please register this software.

A SURVEY OF TRACT OF LAND IN THE
SW1/4, SECTION 11, T18S, R2W
MCPHERSON COUNTY, KANSAS

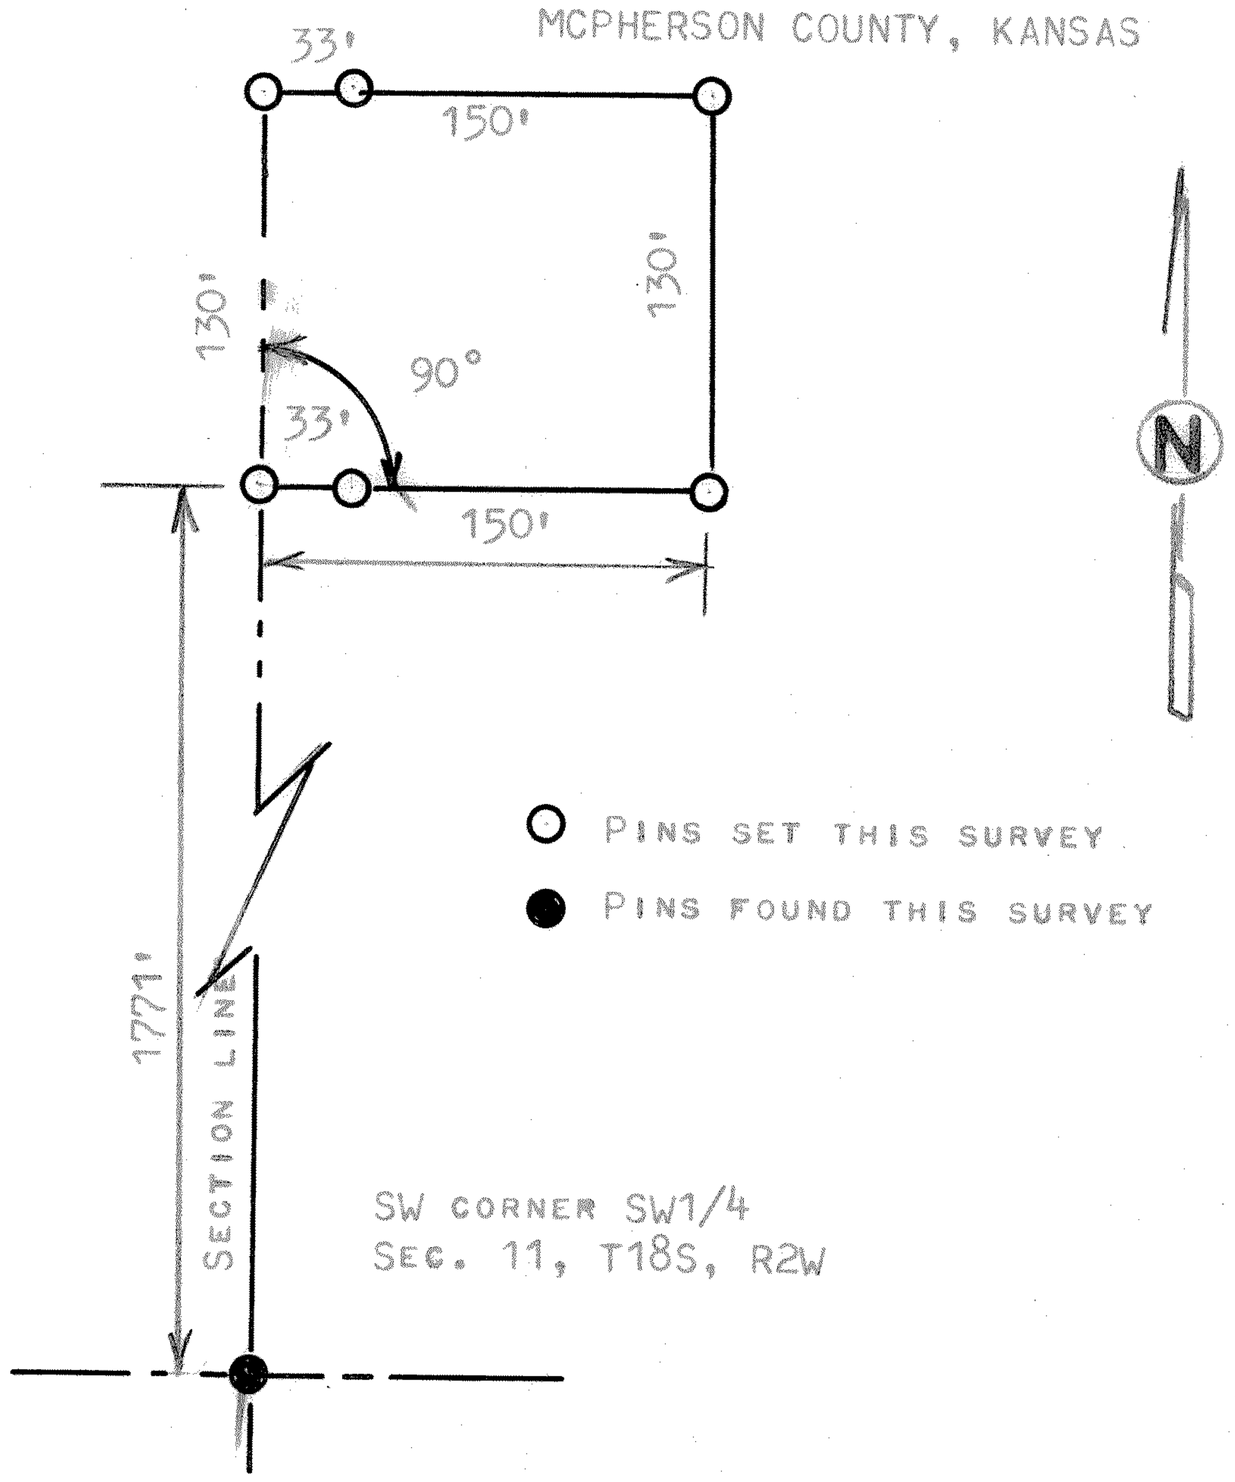

STATE OF KANSAS)
COUNTY OF MCPHERSON) SS

I, MELVIN FERGUSON, PROFESSIONAL ENGINEER OF THE STATE OF KANSAS DO HEREBY CERTIFY THAT UNDER MY SUPERVISION A SURVEY WAS MADE OF A TRACT OF LAND IN THE SW1/4, SECTION 11, T18S, R2W OF THE 6TH P.M. AND DESCRIBED AS FOLLOWS

BEGINNING 1771.0 FEET NORTH OF THE SW CORNER OF SAID SW1/4, SECTION 11, T18S, R2W; THENCE RIGHT ANGLE EAST 150 FEET; THENCE NORTH PARALLEL WITH SECTION LINE 130 FEET; THENCE WEST TO SECTION LINE 150 FEET; THENCE SOUTH ON SECTION LINE 130 FEET AND TO PLACE OF BEGINNING SAID TRACT OF LAND CONTAINS 0.45 ACRES MORE OR LESS, AND THAT THE ABOVE PLAT IS A TRUE EXHIBIT OF SAID SURVEY AS FAR AS IT IS KNOWN TO ME.

SURVEY CALLED FOR BY ARLIE HOLMES

SIGNED THIS 12th DAY OF SEPTEMBER, 1978

Melvin Ferguson
MELVIN FERGUSON
PROFESSIONAL ENGINEER
MCPHERSON, KANSAS

MELVIN V. FERGUSON
LICENSED
6772
KANSAS
PROFESSIONAL ENGINEER

MICROFILM