http://www.adultpdf.com
Created by TIFF To PDF trial version, to remove this mark, please register this software.

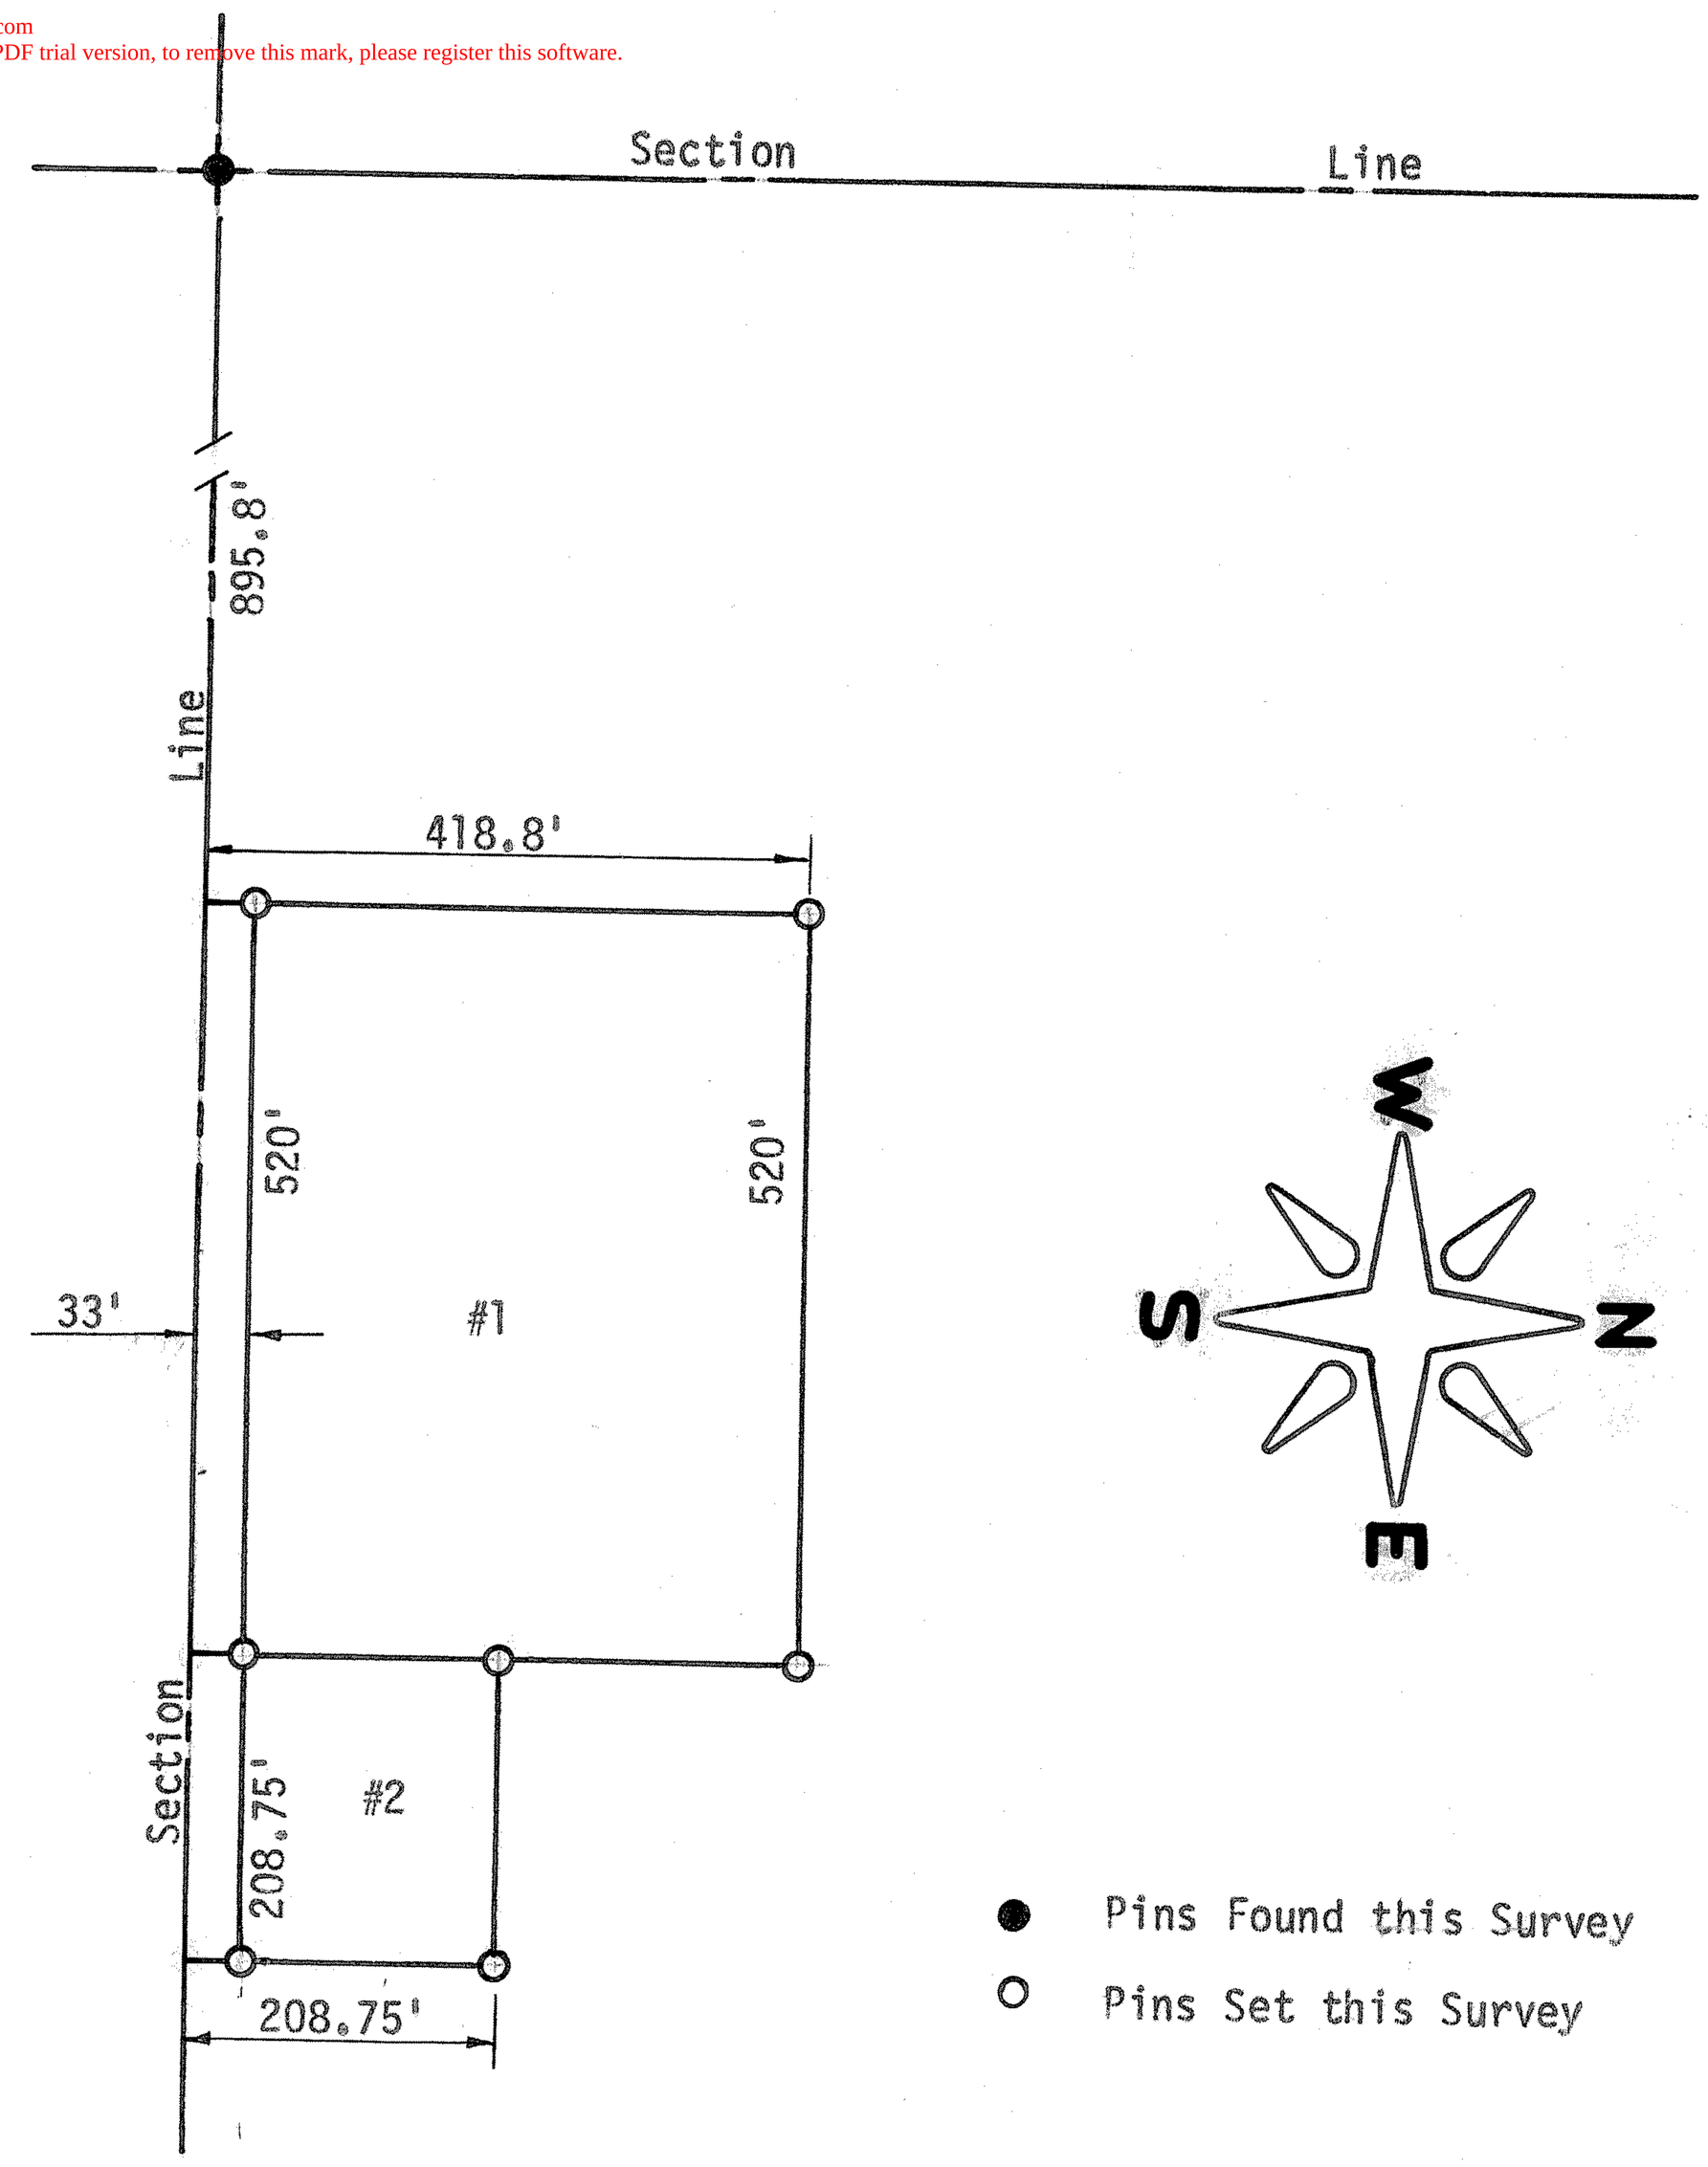

State of Kansas)
County of McPherson) SS

I, F. R. Rankin, County Engineer of McPherson County, Kansas, do hereby certify that under my supervision a survey was made in the SW 1/4 of Section 14, T18S, R2W of the 6th P.M. and described as follows:

Tract #1 - Beginning 895.8 feet East of the SW corner of Said SW 1/4; thence North, at a right angle to the Section Line, 418.8 feet; thence East 520 feet; thence South 418.8 feet; thence West, on Section Line, 520 feet to the place of beginning. Said tract contains 5 acres more or less.

Tract #2 - Beginning 1415.8 feet East of the SW corner of said SW 1/4; thence North, at a right angle to the Section Line, 208.75 feet; thence East 208.75 feet; thence South 208.75 feet; thence West, on Section Line, 208.75 feet to the place of beginning. Said tract contains 1 acre more or less.

I, also, certify that the above plat is a true exhibit of said survey as far as it is known to me.
Survey called for by Stephen Smith
Signed this 4 day of May, 1973

F. R. Rankin, P. E.
County Engineer
McPherson County, Kansas

F. R. RANKIN LICENSED 799 KANSAS PROFESSIONAL ENGINEER

MICROFILM