http://www.adultpdf.com
Created by TIFF To PDF trial version, to remove this mark, please register this software.

Plat of A Survey

Survey No. 267

Date: Sept. 2, 1977

Client: Johnson

Cottonwood Valley Surveying
P.O. Box 43
Marion, Kansas 66861
316-382-2797

DESCRIPTION: Section 14, Township 18 South, Range 2 West, McPherson County, Kansas.

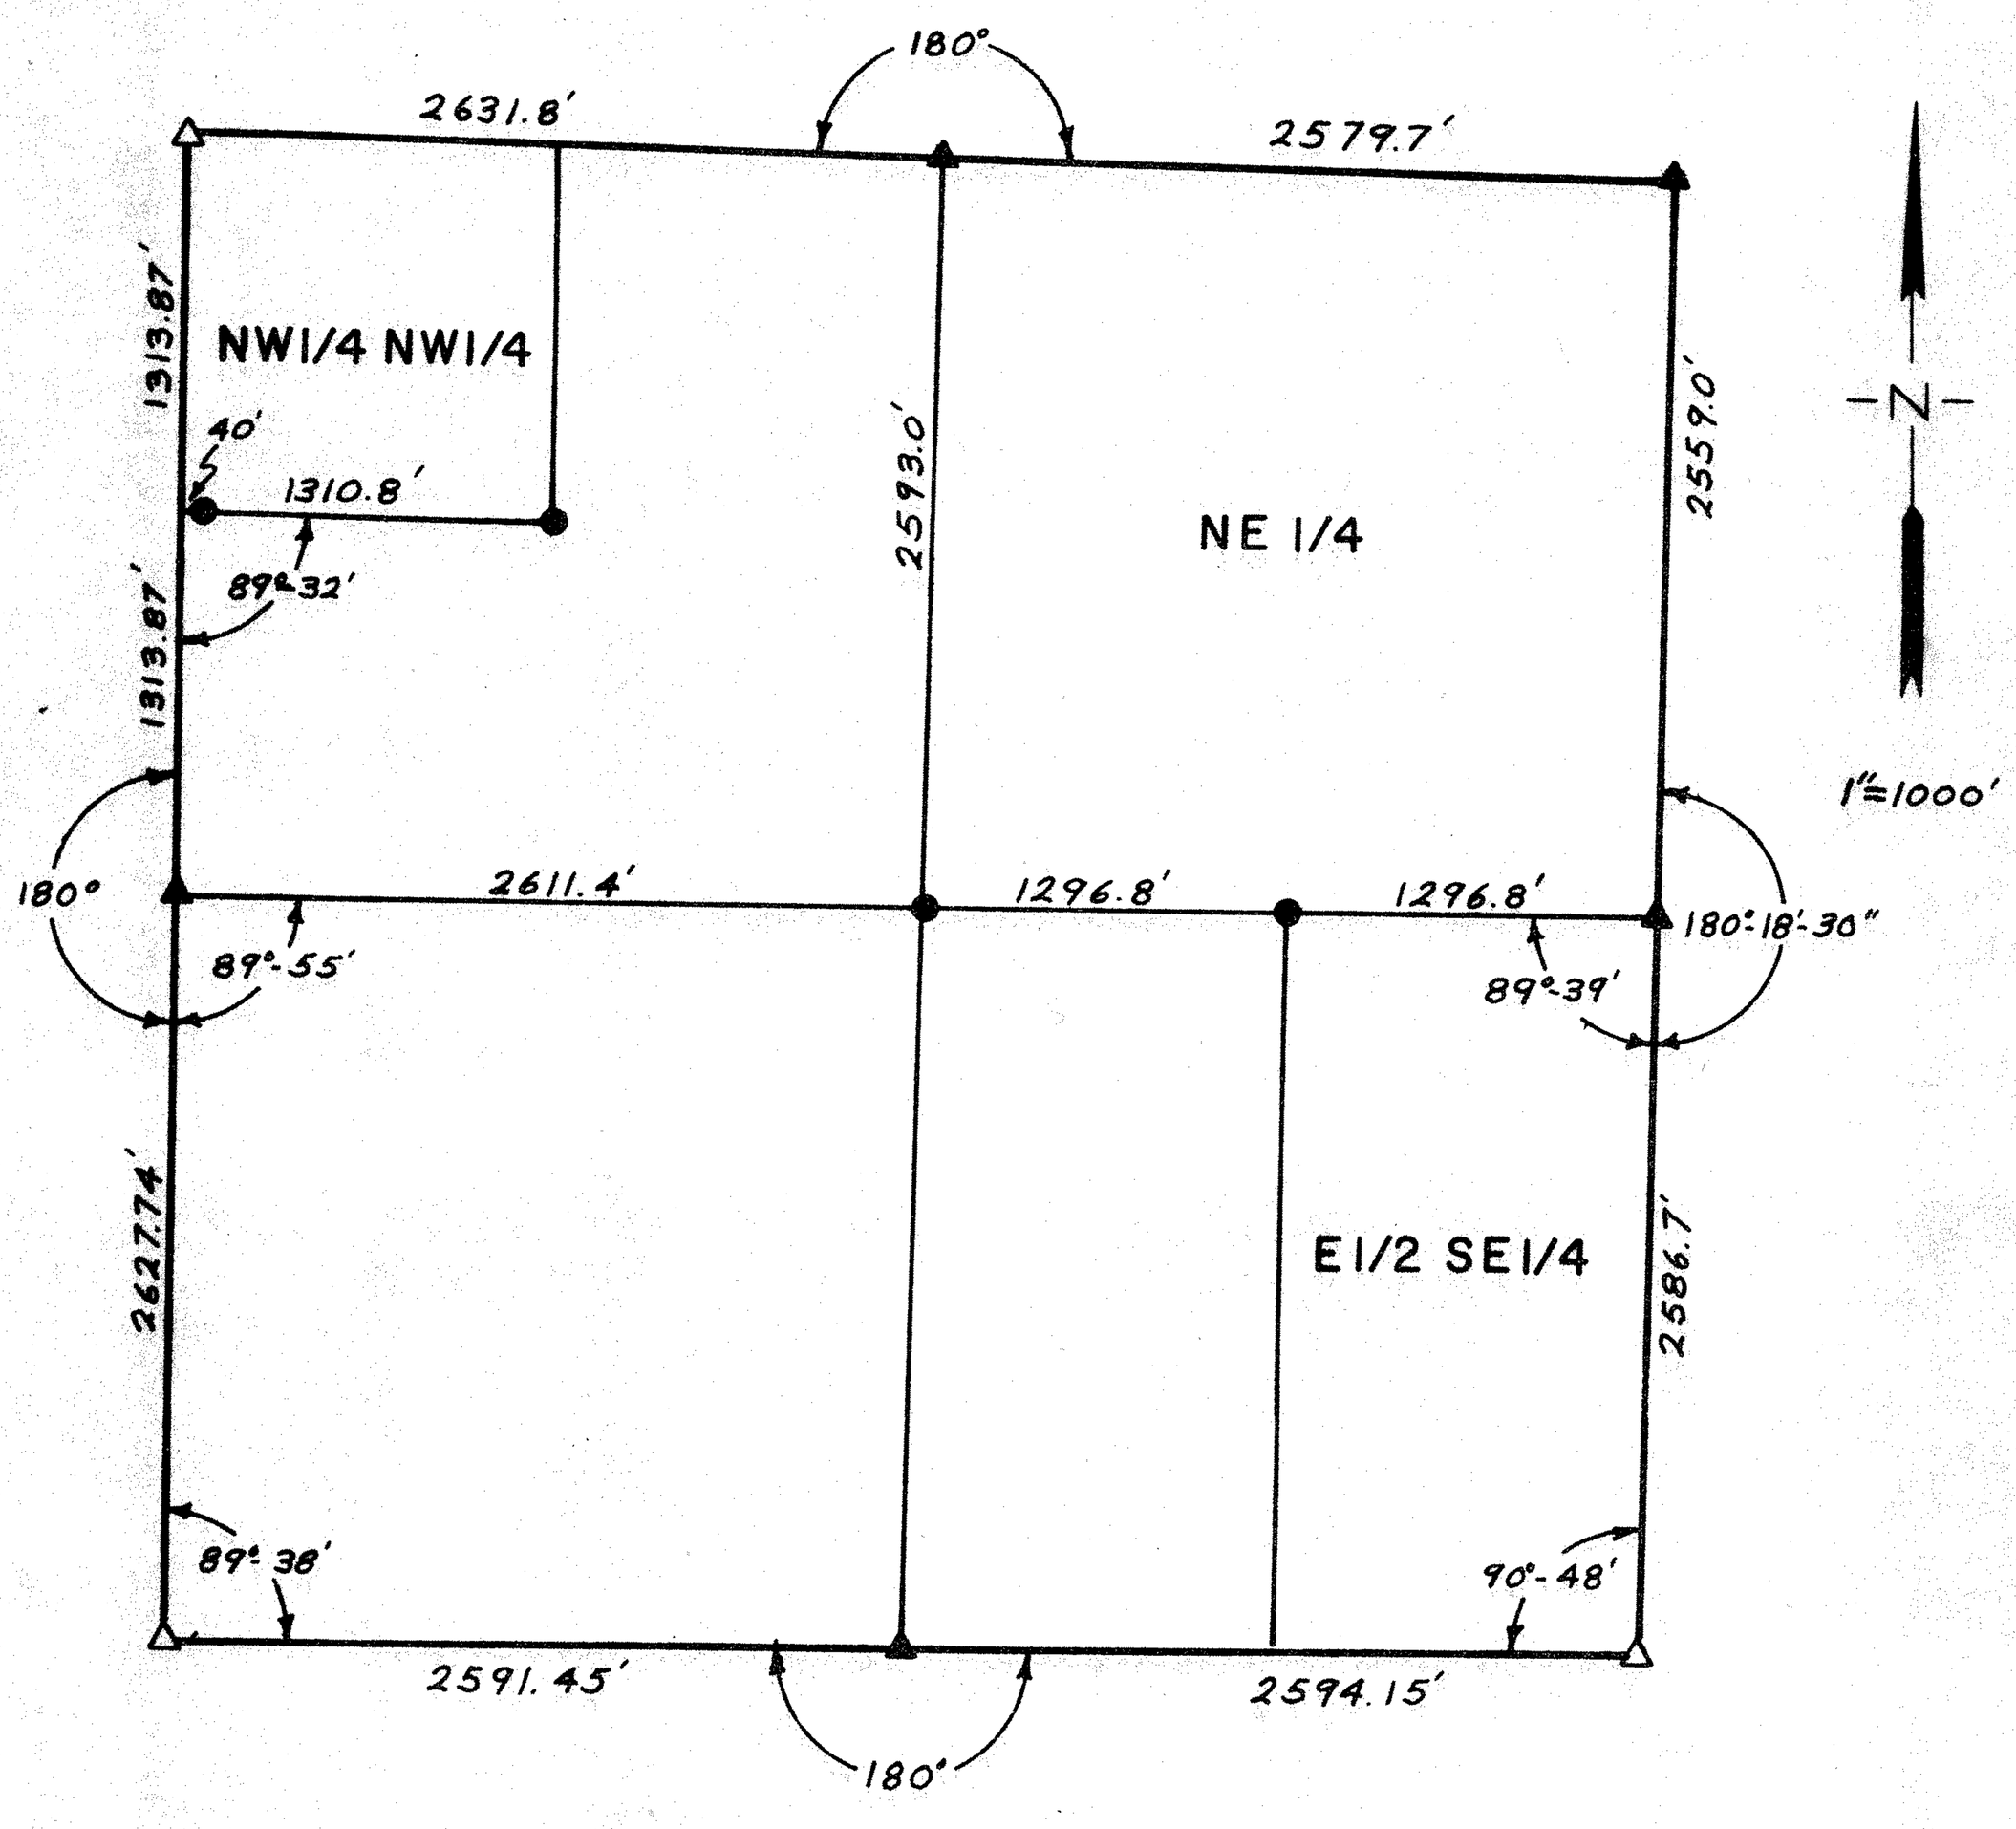

LEGEND

△ Gov't corner found
▲ Gov't corner established
● 5/8" rebar & Al. cap set

I, Norman L. Bowers, a Registered Land Surveyor in the State of Kansas, hereby certify that the foregoing survey was made under my supervision and is correct to the best of my knowledge.

Norman L. Bowers

Norman L. Bowers

NORMAN L. BOWERS REGISTERED LS-570 KANSAS LAND SURVEYOR

MICROFILM