http://www.adultpdf.com
Created by TIFF To PDF trial version, to remove this mark, please register this software

# A SURVEY OF A TRACT OF LAND IN THE SE1/4, SECTION 19, T18S, R2W MCPHERSON COUNTY, KANSAS

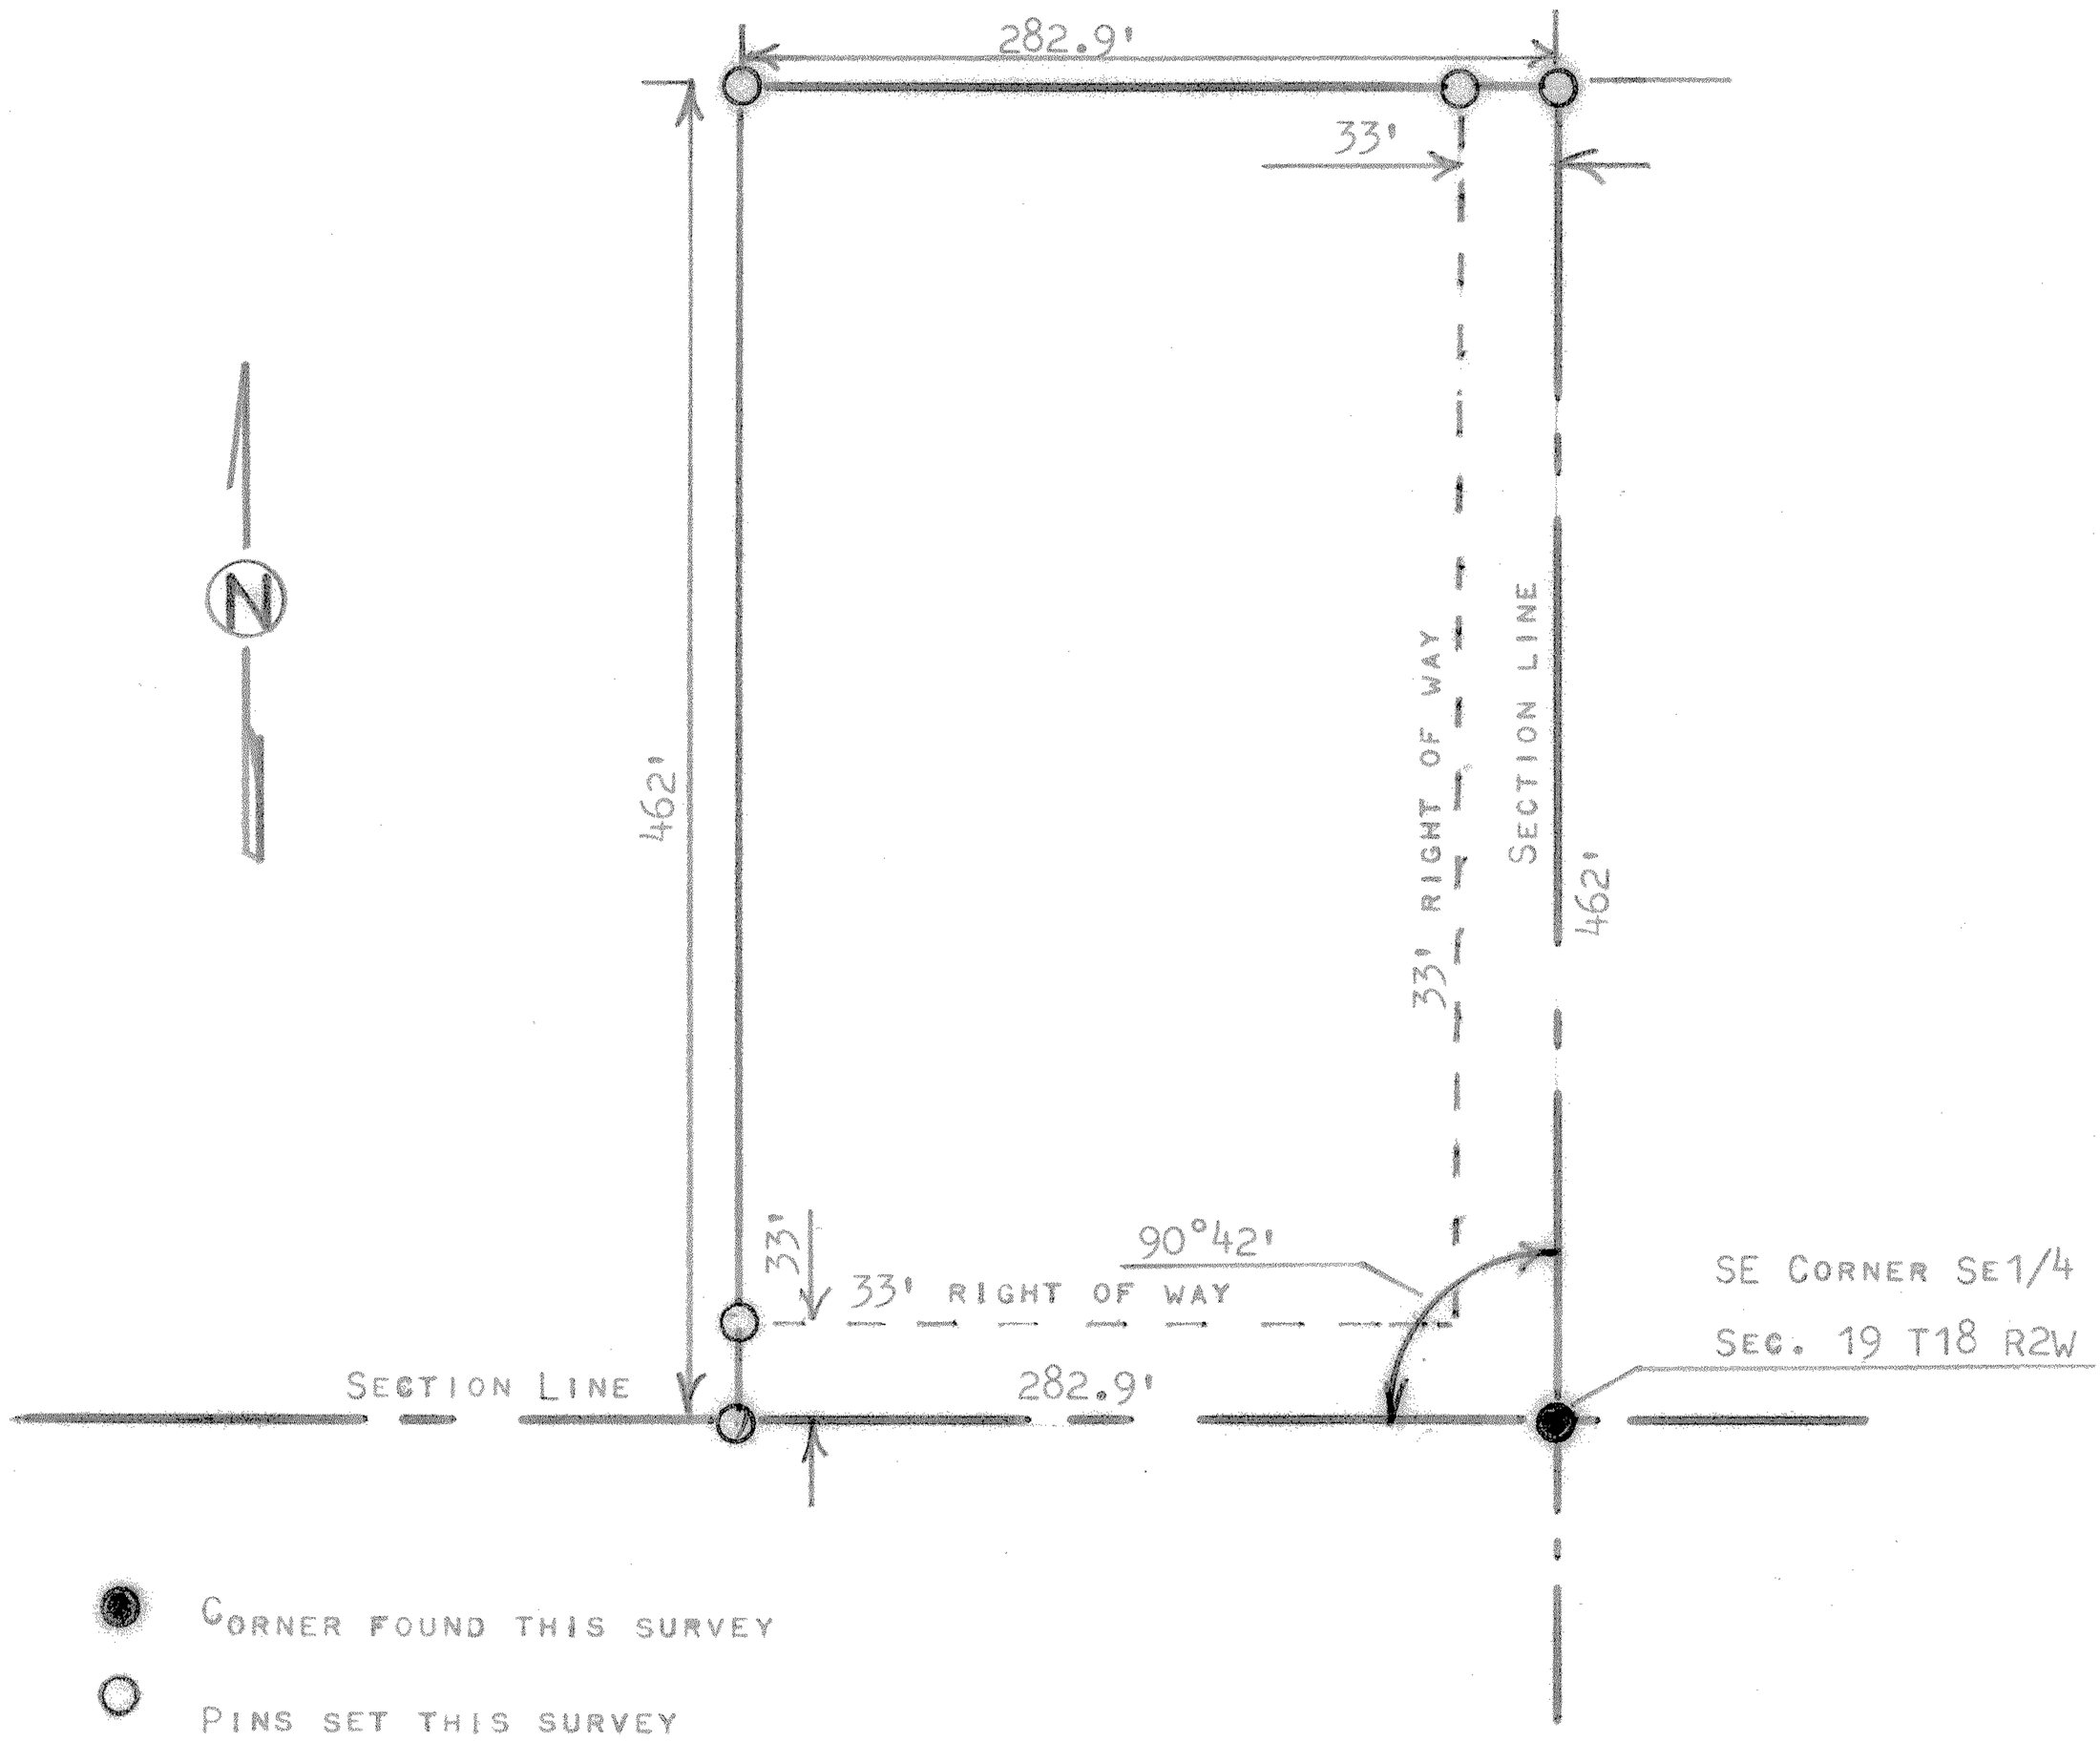


STATE OF KANSAS )
COUNTY OF MCPHERSON ) SS

I, MELVIN FERGUSON, PROFESSIONAL ENGINEER OF THE STATE OF KANSAS DO HEREBY CERTIFY THAT UNDER MY SUPERVISION A SURVEY WAS MADE IN THE SE1/4, SECTION 19, T18S, R2W OF THE 6TH P.M. AND DESCRIBED AS FOLLOWS;

BEGINNING AT THE SE CORNER OF SAID SE1/4, SECTION 19, T18S R2W; THENCE WEST ON SECTION LINE 282.9 FEET; THENCE NORTH PARALLEL WITH SECTION LINE 462.0 FEET; THENCE EAST 282.9 FEET TO SECTION LINE; THENCE SOUTH ON SECTION LINE 462.0 FEET AND TO THE PLACE OF BEGINNING, SAID TRACT OF LAND CONTAINS 3.0 ACRES MORE OR LESS, AND THAT THE ACCOMPANYING PLAT IS A TRUE EXHIBIT OF SAID SURVEY AS FAR AS IT IS KNOWN TO ME.
SURVEY CALLED FOR BY TOM EASLEY

SIGNED ON THIS 14th DAY OF AUGUST, 1980

Melvin Ferguson
MELVIN FERGUSON
PROFESSIONAL ENGINEER
MCPHERSON, KANSAS

MELVIN V. FERGUSON
LICENSED
6772
KANSAS
PROFESSIONAL ENGINEER