http://www.adultpdf.com
Created by TIFF To PDF trial version, to remove this mark, please register this software.

A SURVEY OF A TRACT OF LAND IN THE
SE1/4, SECTION 21, T18S, R2W
MCPHERSON COUNTY, KANSAS

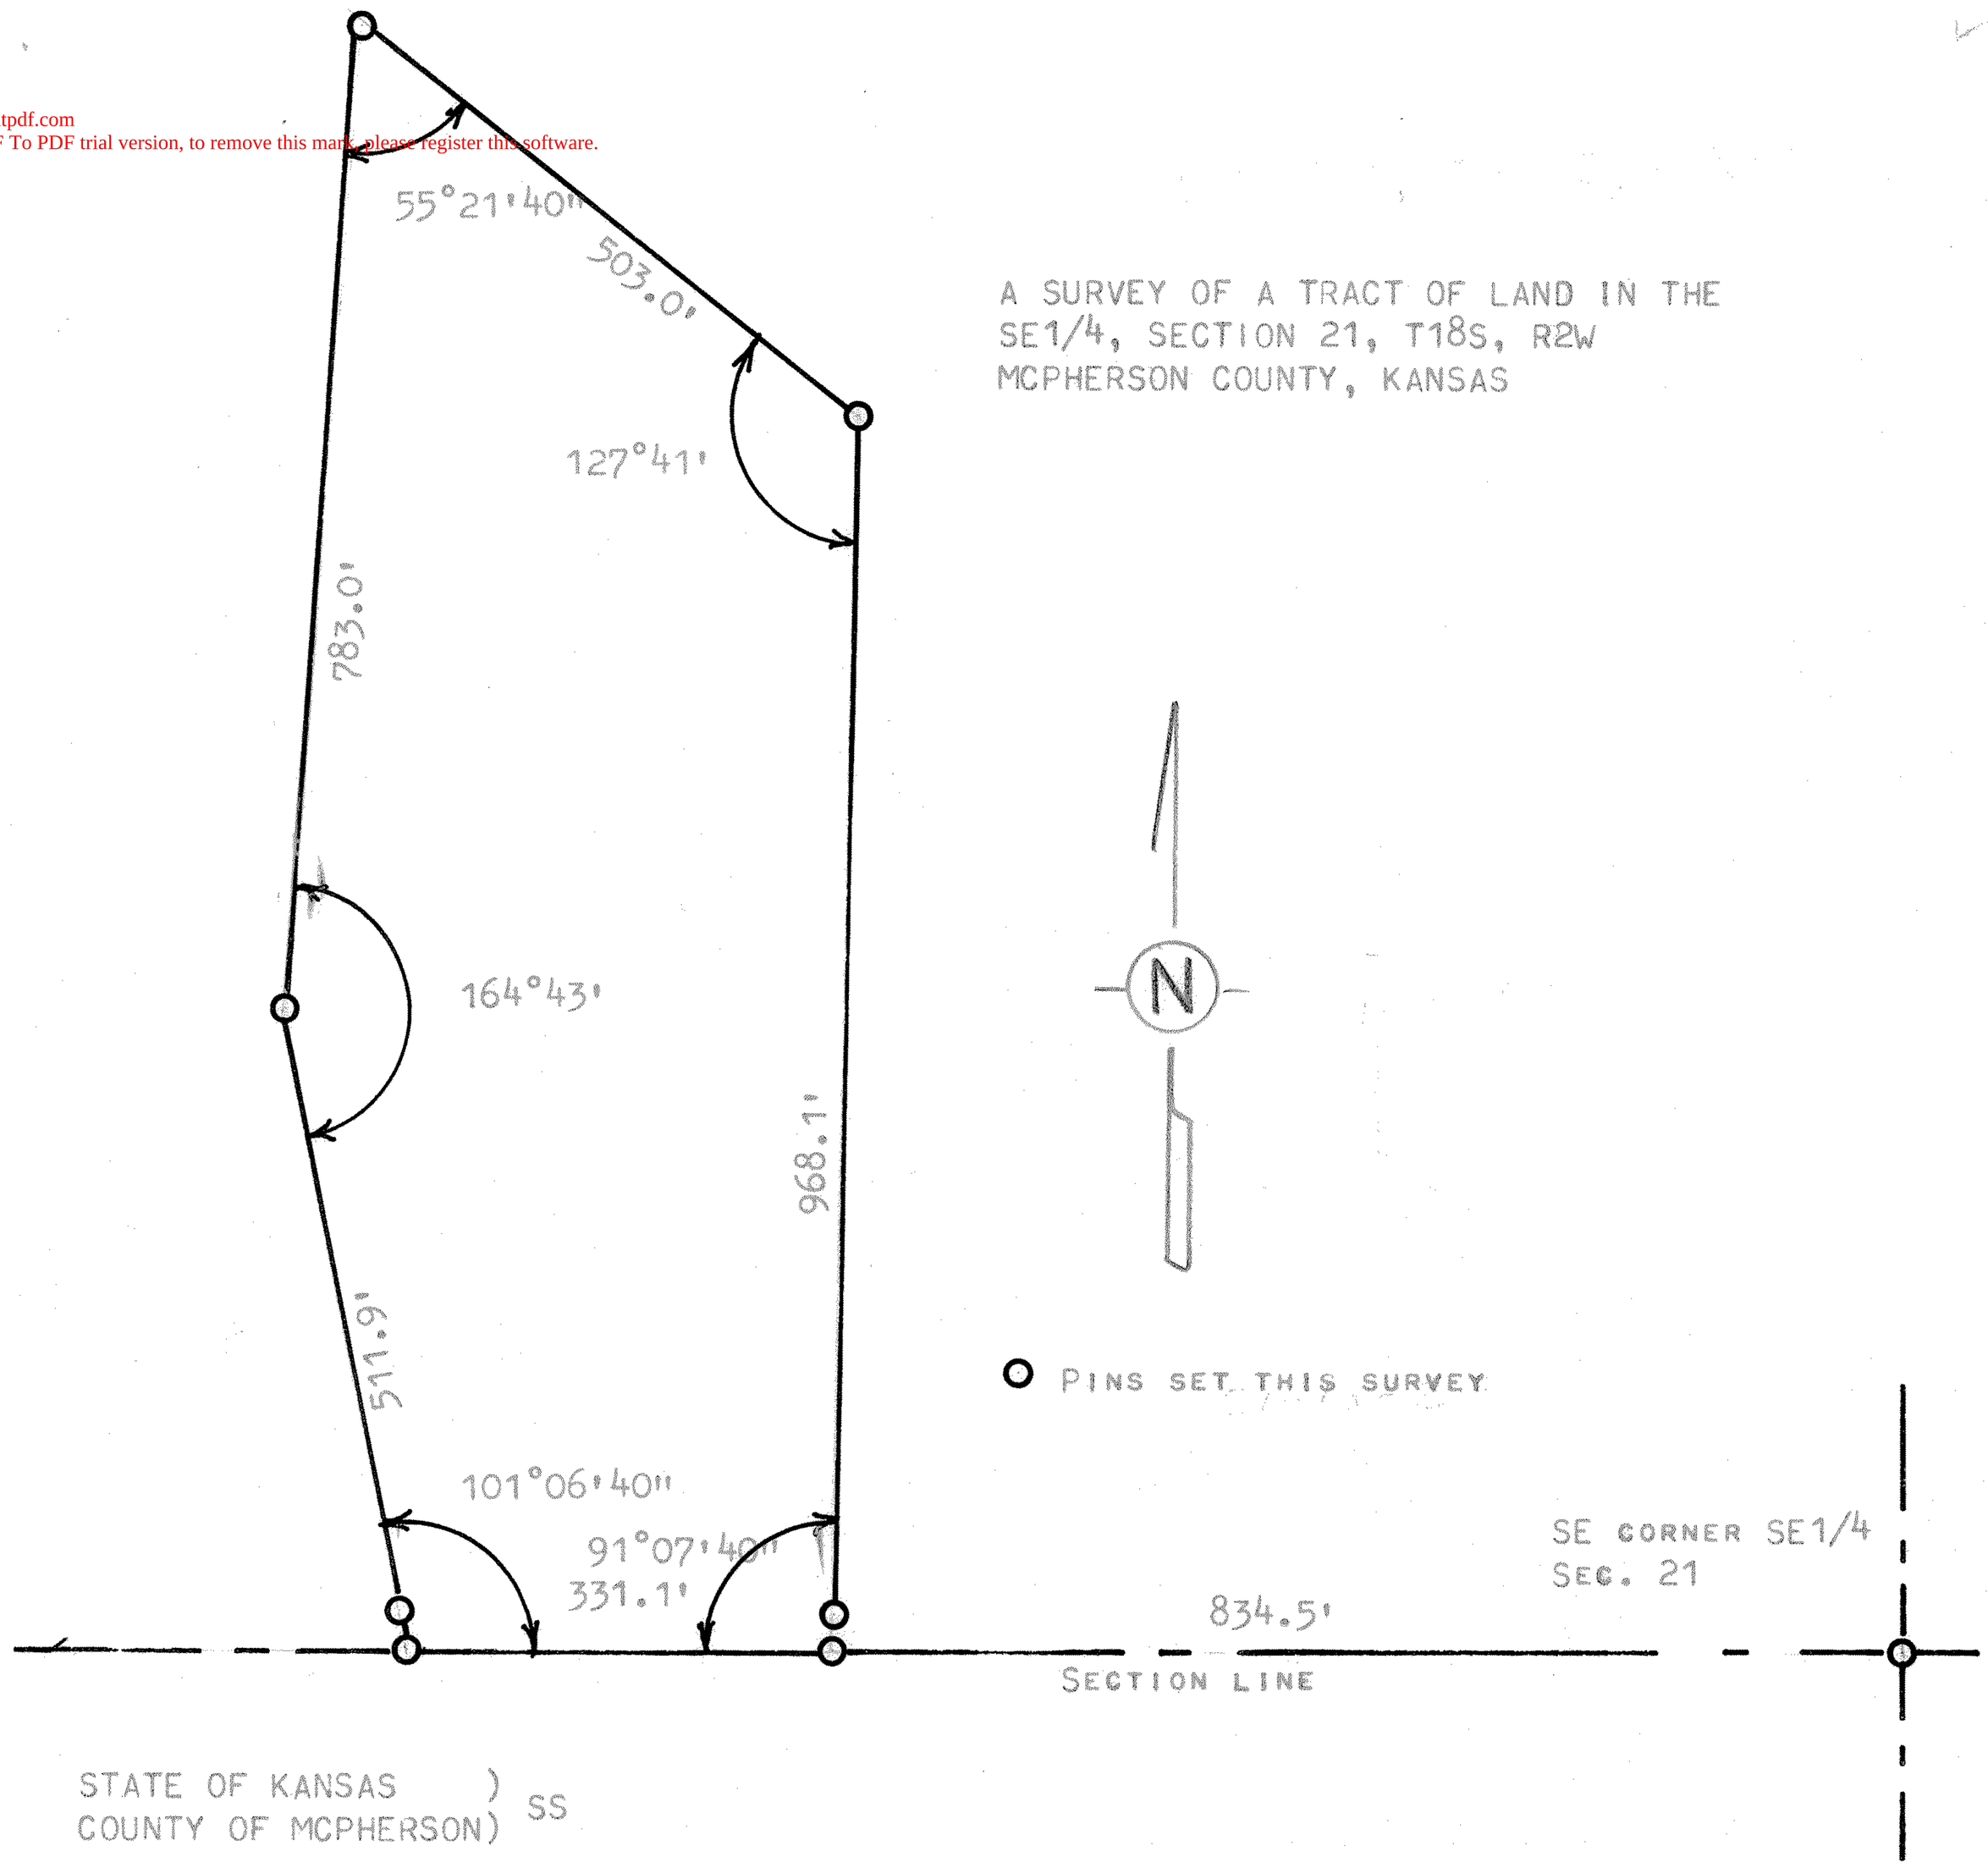

STATE OF KANSAS)
COUNTY OF MCPHERSON) SS

I, MELVIN FERGUSON, PROFESSIONAL ENGINEER OF THE STATE OF KANSAS DO HEREBY CERTIFY THAT UNDER MY SUPERVISION A SURVEY WAS MADE OF A TRACT OF LAND IN THE SE1/4, SECTION 21, T18S, R2W OF THE 6TH P.M. AND DESCRIBED AS FOLLOWS;

BEGINNING 834.5 FEET WEST OF THE SE CORNER OF THE SE1/4, OF SAID SECTION 21, T18S, R2W; THENCE INTERIOR ANGLE NORTH OF 91°07'40" AND A DISTANCE OF 968.1 FEET; THENCE NORTHWESTERLY INTERIOR ANGLE OF 127°41' AND A DISTANCE OF 503.0 FEET; THENCE SOUTHERLY INTERIOR ANGLE OF 55°21'40" AND A DISTANCE OF 783.0 FEET; THENCE SOUTHEASTERLY INTERIOR ANGLE OF 164°43' AND A DISTANCE OF 511.9 FEET AND TO SECTION LINE; THENCE EAST ON SECTION LINE 331.1 FEET AND TO PLACE OF BEGINNING SAID TRACT OF LAND CONTAINS 10.2 ACRES MORE OR LESS, AND THAT THE ACCOMPANYING PLAT IS A TRUE EXHIBIT OF SAID SURVEY AS FAR AS IT IS KNOWN TO ME.

SURVEY CALLED FOR BY MELVIN SPENCER (Anderson)

SIGNED THIS 27th DAY OF JULY, 1978

Melvin Ferguson
MELVIN FERGUSON
PROFESSIONAL ENGINEER
MCPHERSON, KANSAS

MELVIN V. FERGUSON
LICENSED
6772
KANSAS
PROFESSIONAL ENGINEER

MICROFILM