http://www.adultpdf.com
Created by TIFF To PDF trial version, to remove this mark, please register this software.

SURVEY A TRACT OF LAND
N/W 1/4 SECTION 23
T18S, R2W
McPherson, Kansas

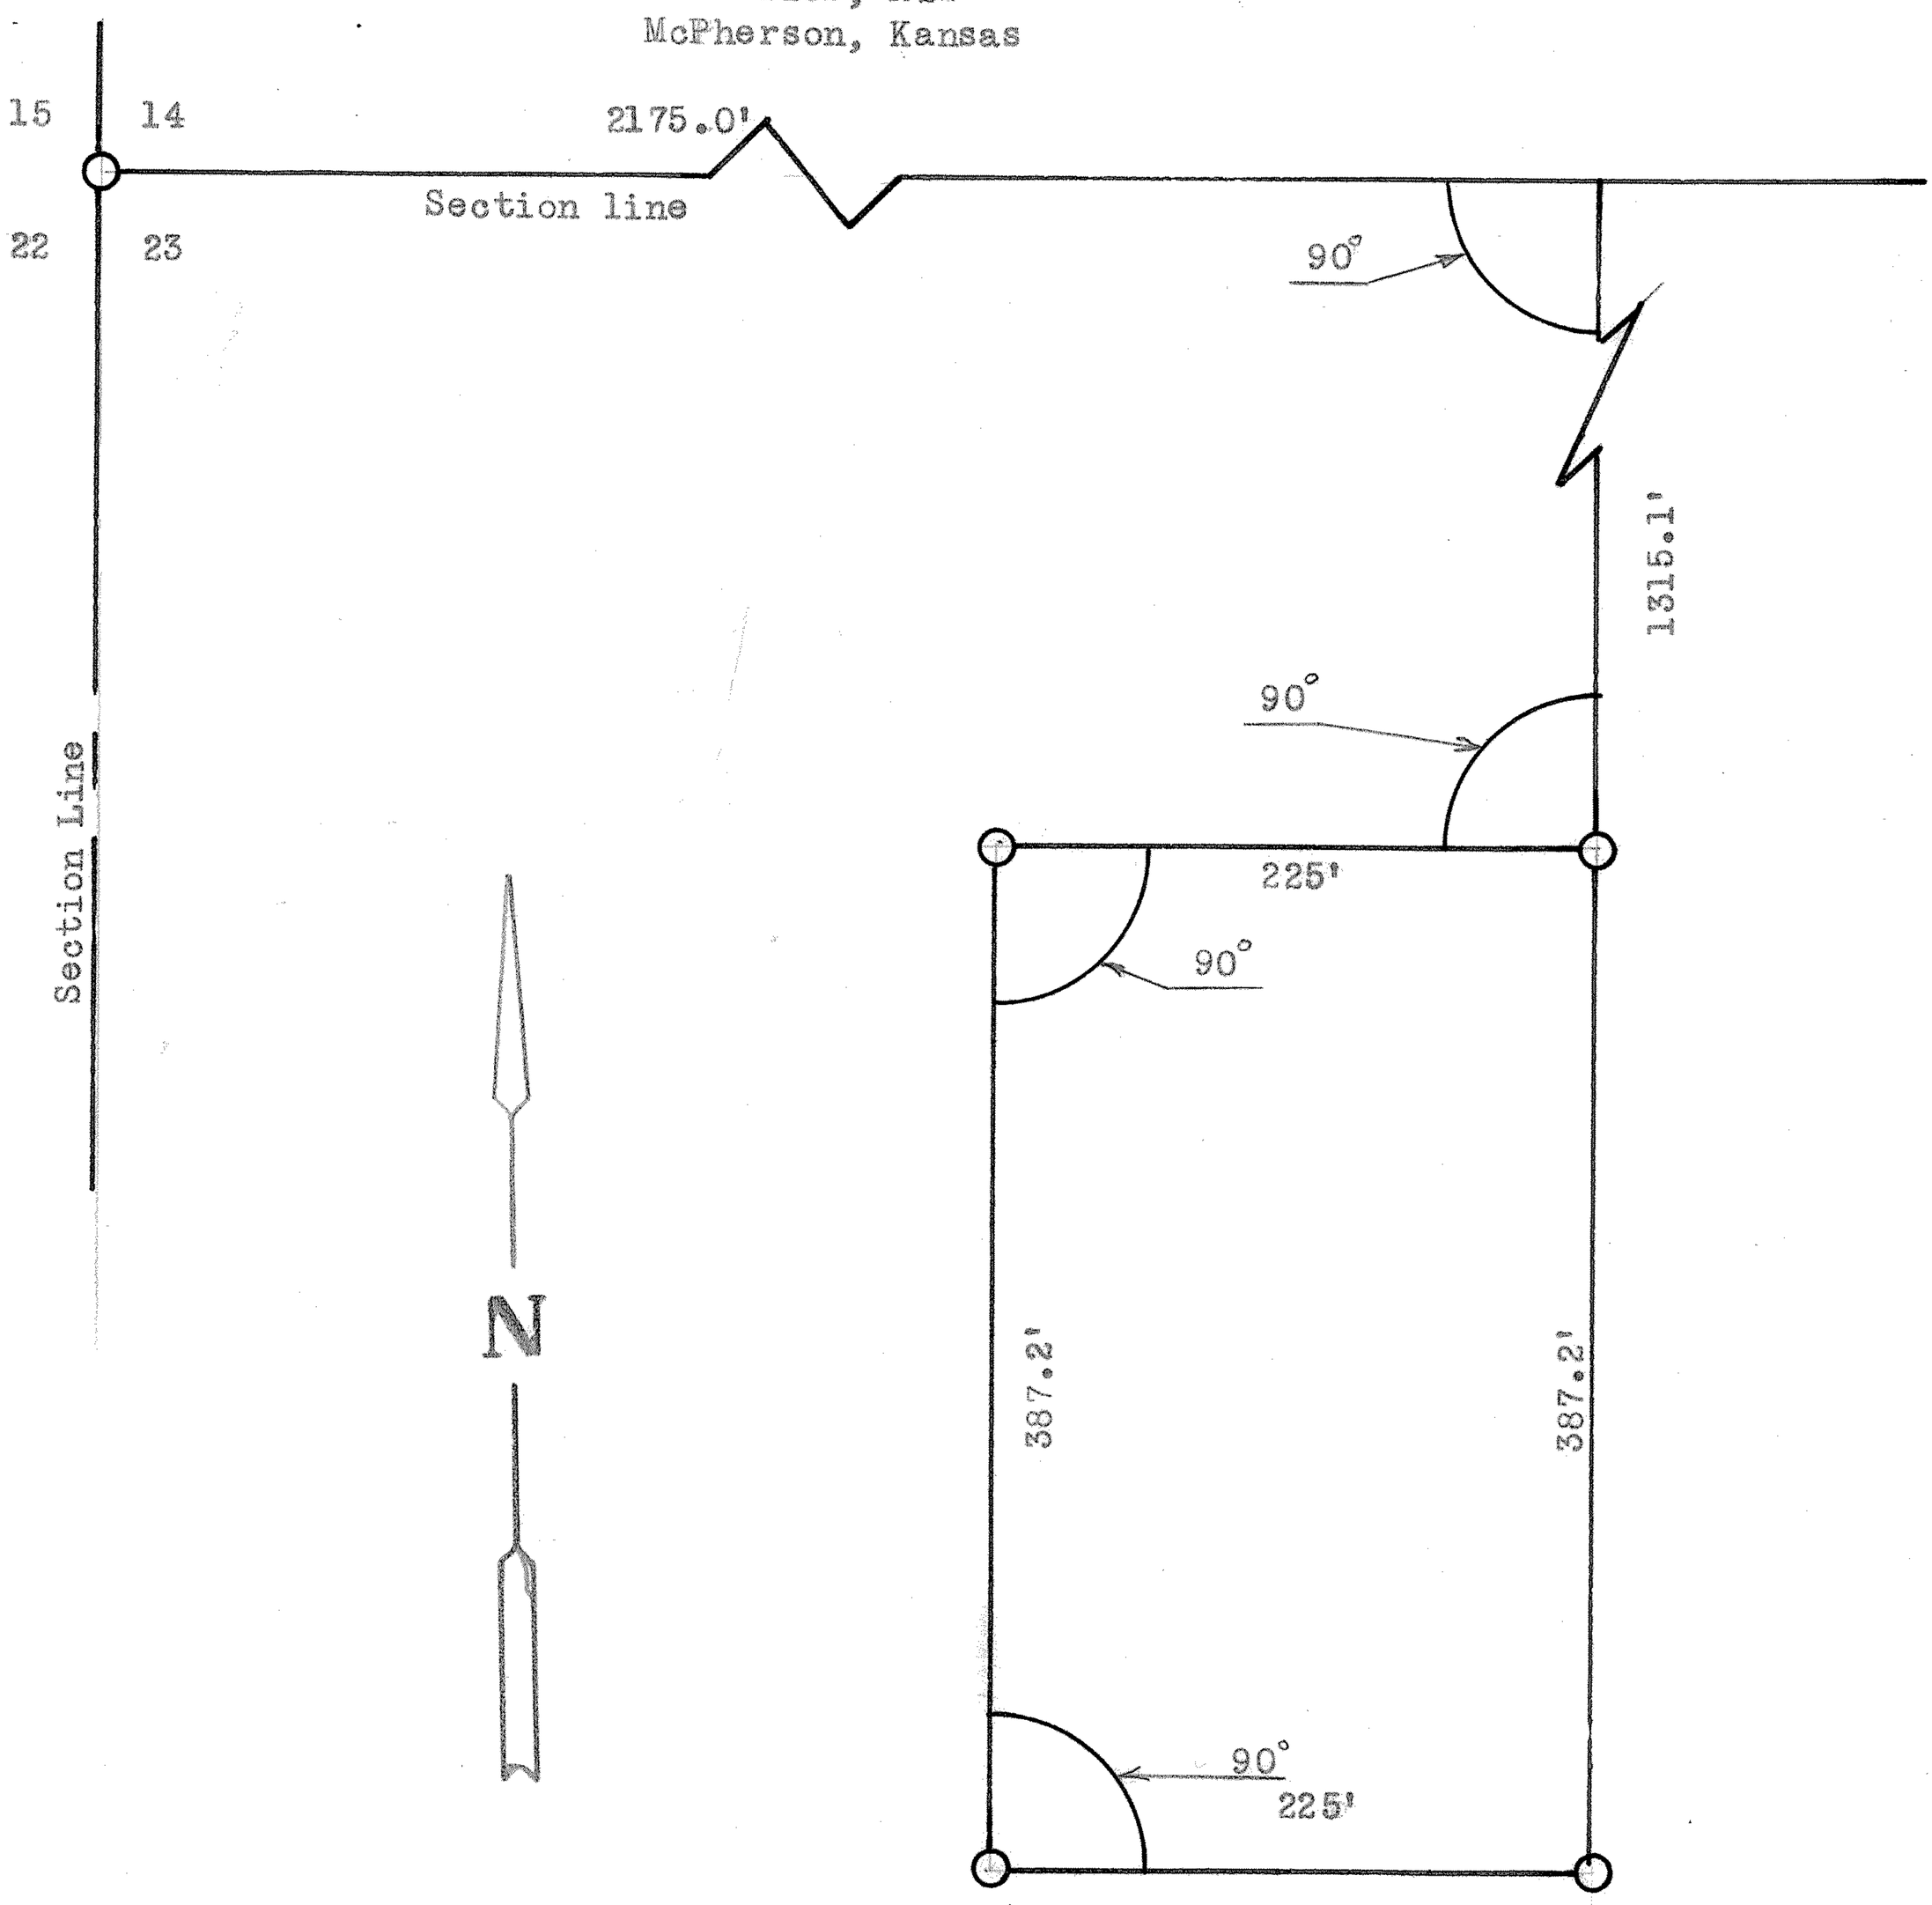


○ Pins set this survey

STATE OF KANSAS )
COUNTY OF MCPHERSON ) SS

I, Francis Rankin, County Engineer of McPherson County, Kansas do hereby certify that under my supervision a survey was made in the NW 1/4, Section 23, T18S, R2W, of the 6th. P.M. and described as follows:

Commencing at the NW corner of the NW 1/4 of said section 23, T18S, R2W, thence East on section line 2,126.0 feet; thence right angle South from said section line 1315.1 feet for place of beginning ; thence right angle West 225 feet; thence right angle South 387.2 feet; thence right angle East 225 feet; thence North 387.2 feet to place of beginning, said tract contains 2 acres more or less, and the accompanying plat is a true exhibit of said survey as far as it is known to me.

Survey called for by J.C. Alexander

Signed this 24 day of January, 1967

Francis Rankin
County Engineer
McPherson, Kansas

FRANCIS RANKIN
799
KANSAS
PROFESSIONAL ENGINEER

MICROFILM