http://www.adultpdf.com
Created by TIFF To PDF trial version, to remove this mark, please register this software.

A SURVEY OF THE SOUTH 120 ACRES
SW 1/4 OF SECTION 26, T18S, R2W

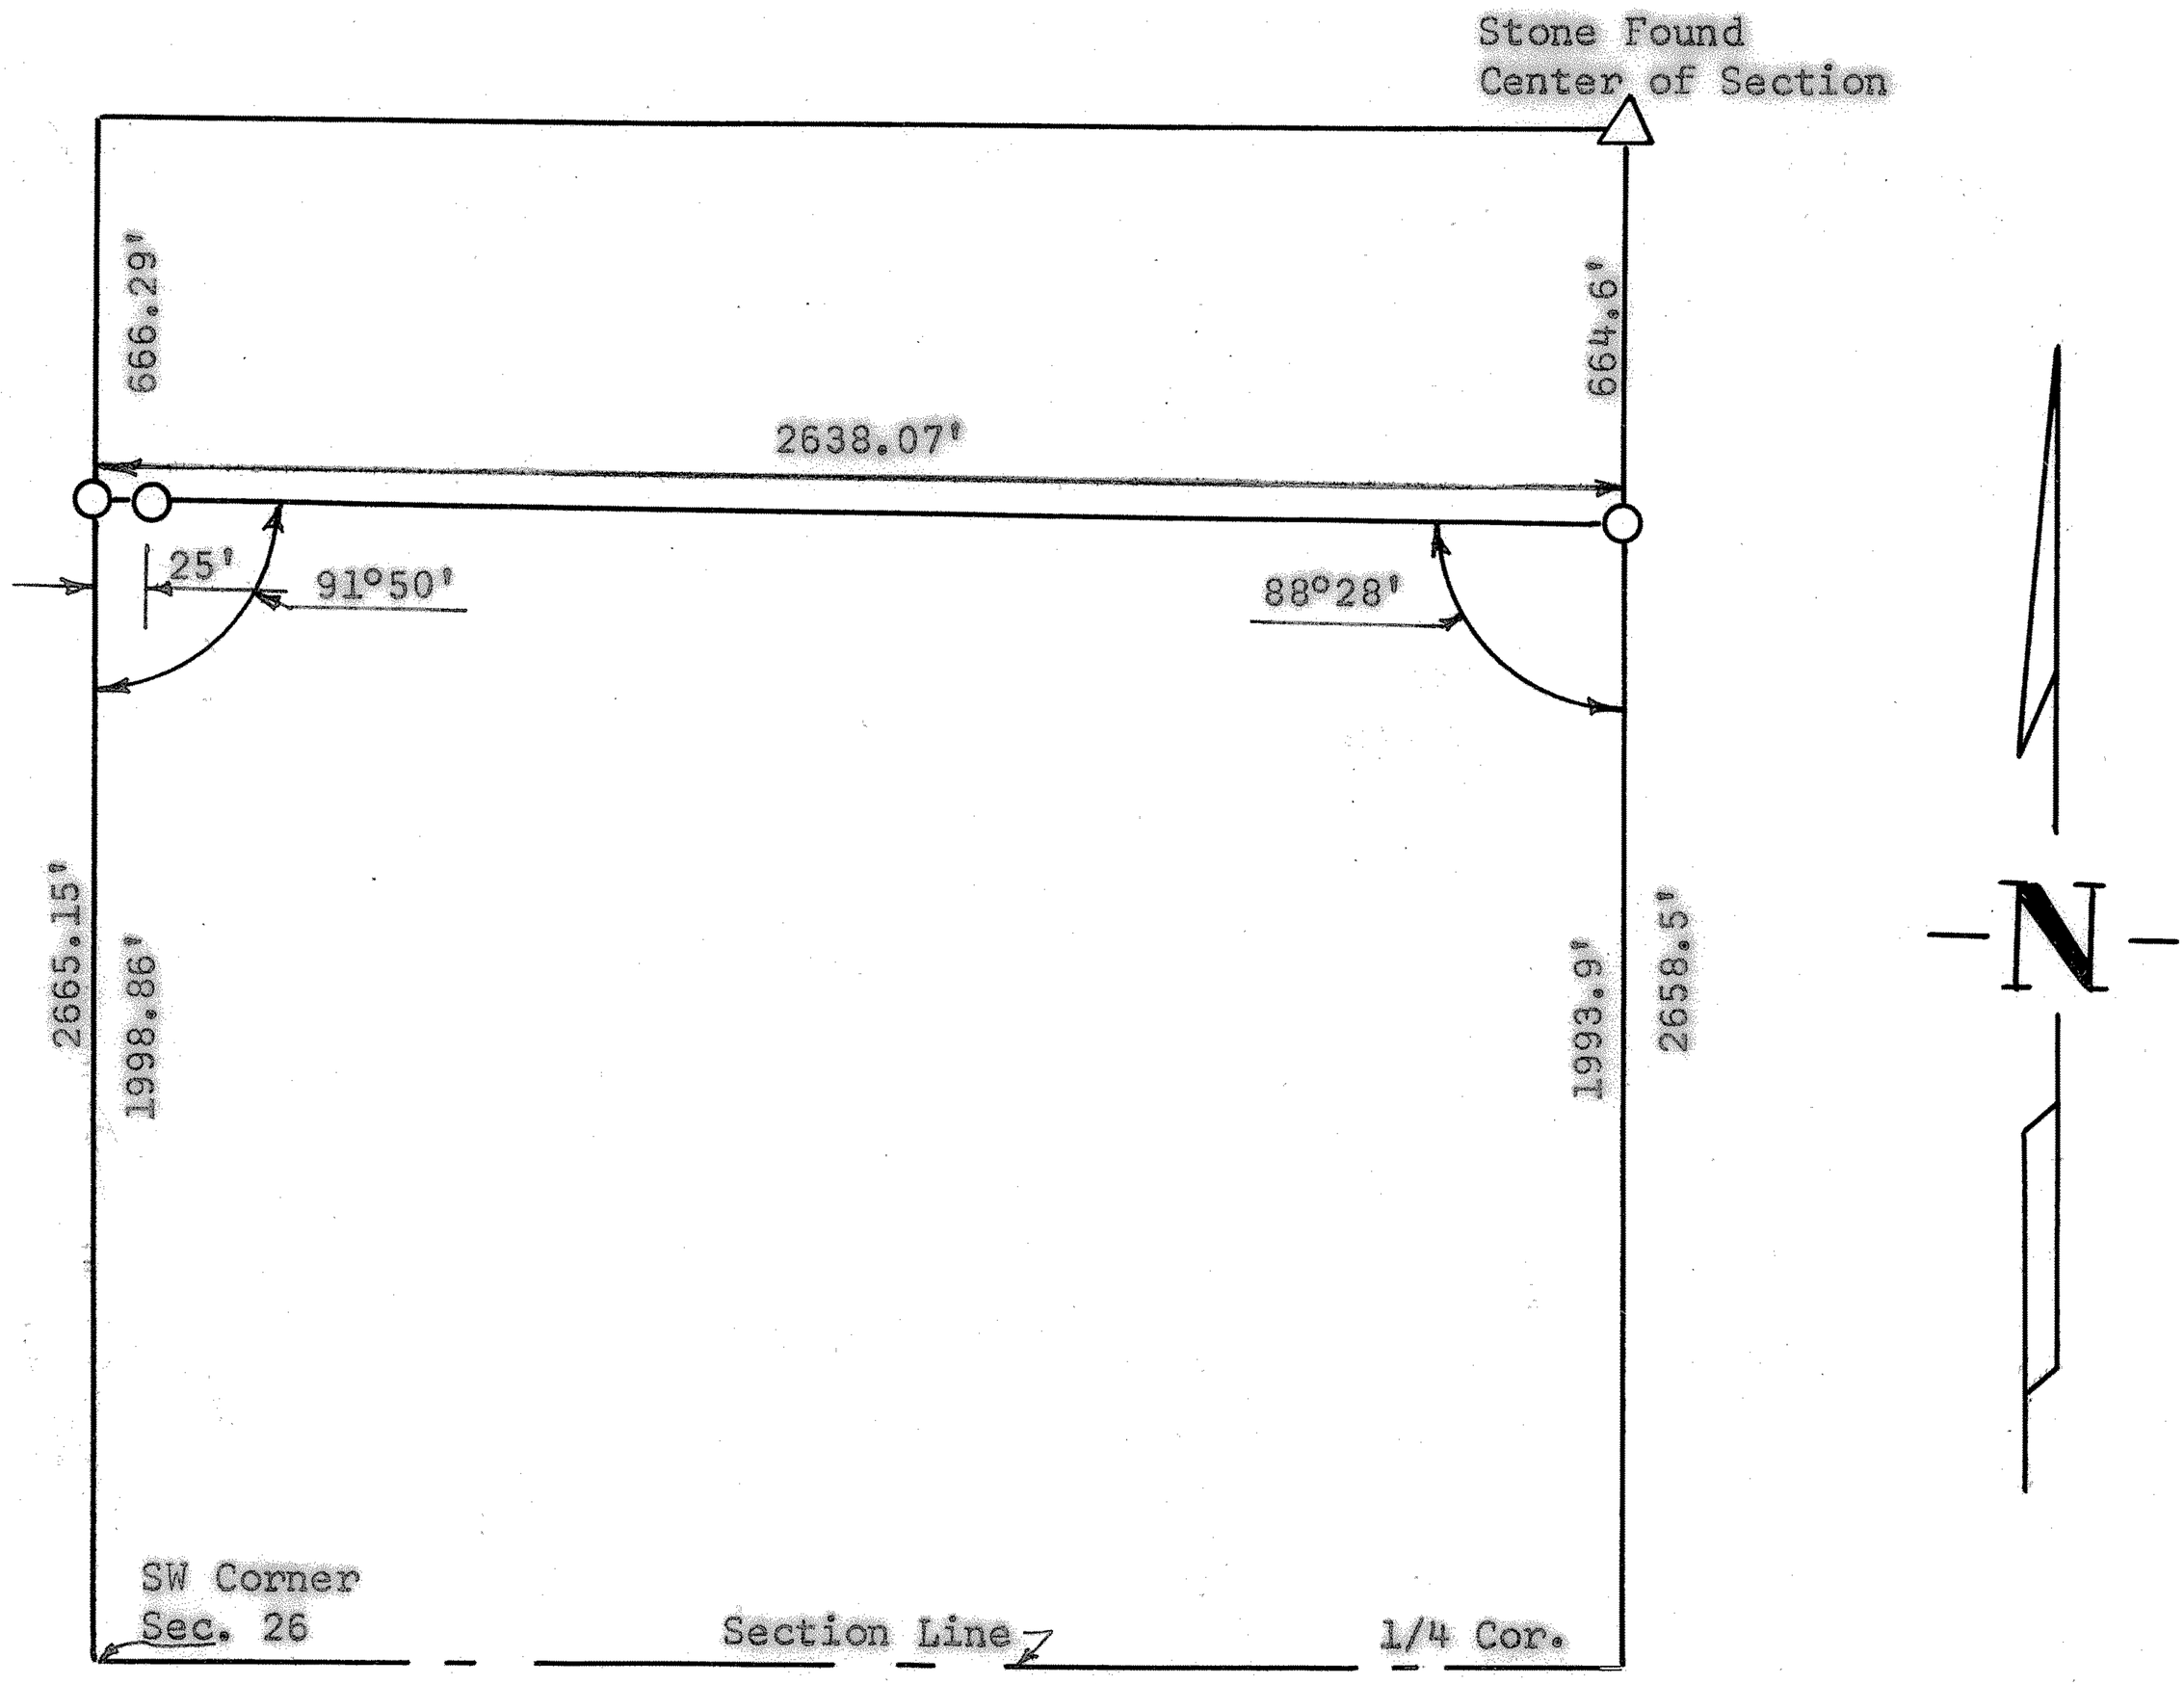

Pins Set This Survey

State of Kansas) SS
County of McPherson)

I, Francis Rankin, County Engineer of McPherson, County, Kansas hereby certify the above survey was done under my supervision of the South 120 Acres of W 1/2 of Section 26, T18S, R2W of the 6th P.M., and that the accompanying plat is a true exhibit of said survey as far as it is known to me.

Survey called for by Walter Thomas

Signed this 6 day of January, 1964

Francis Rankin
Francis Rankin
County Engineer
McPherson County

F. R. RANKIN
LICENSE
789
KANSAS
PROFESSIONAL ENGINEER

MICROFILM