http://www.adultpdf.com
Created by TIFF To PDF trial version, to remove this mark, please register this software.

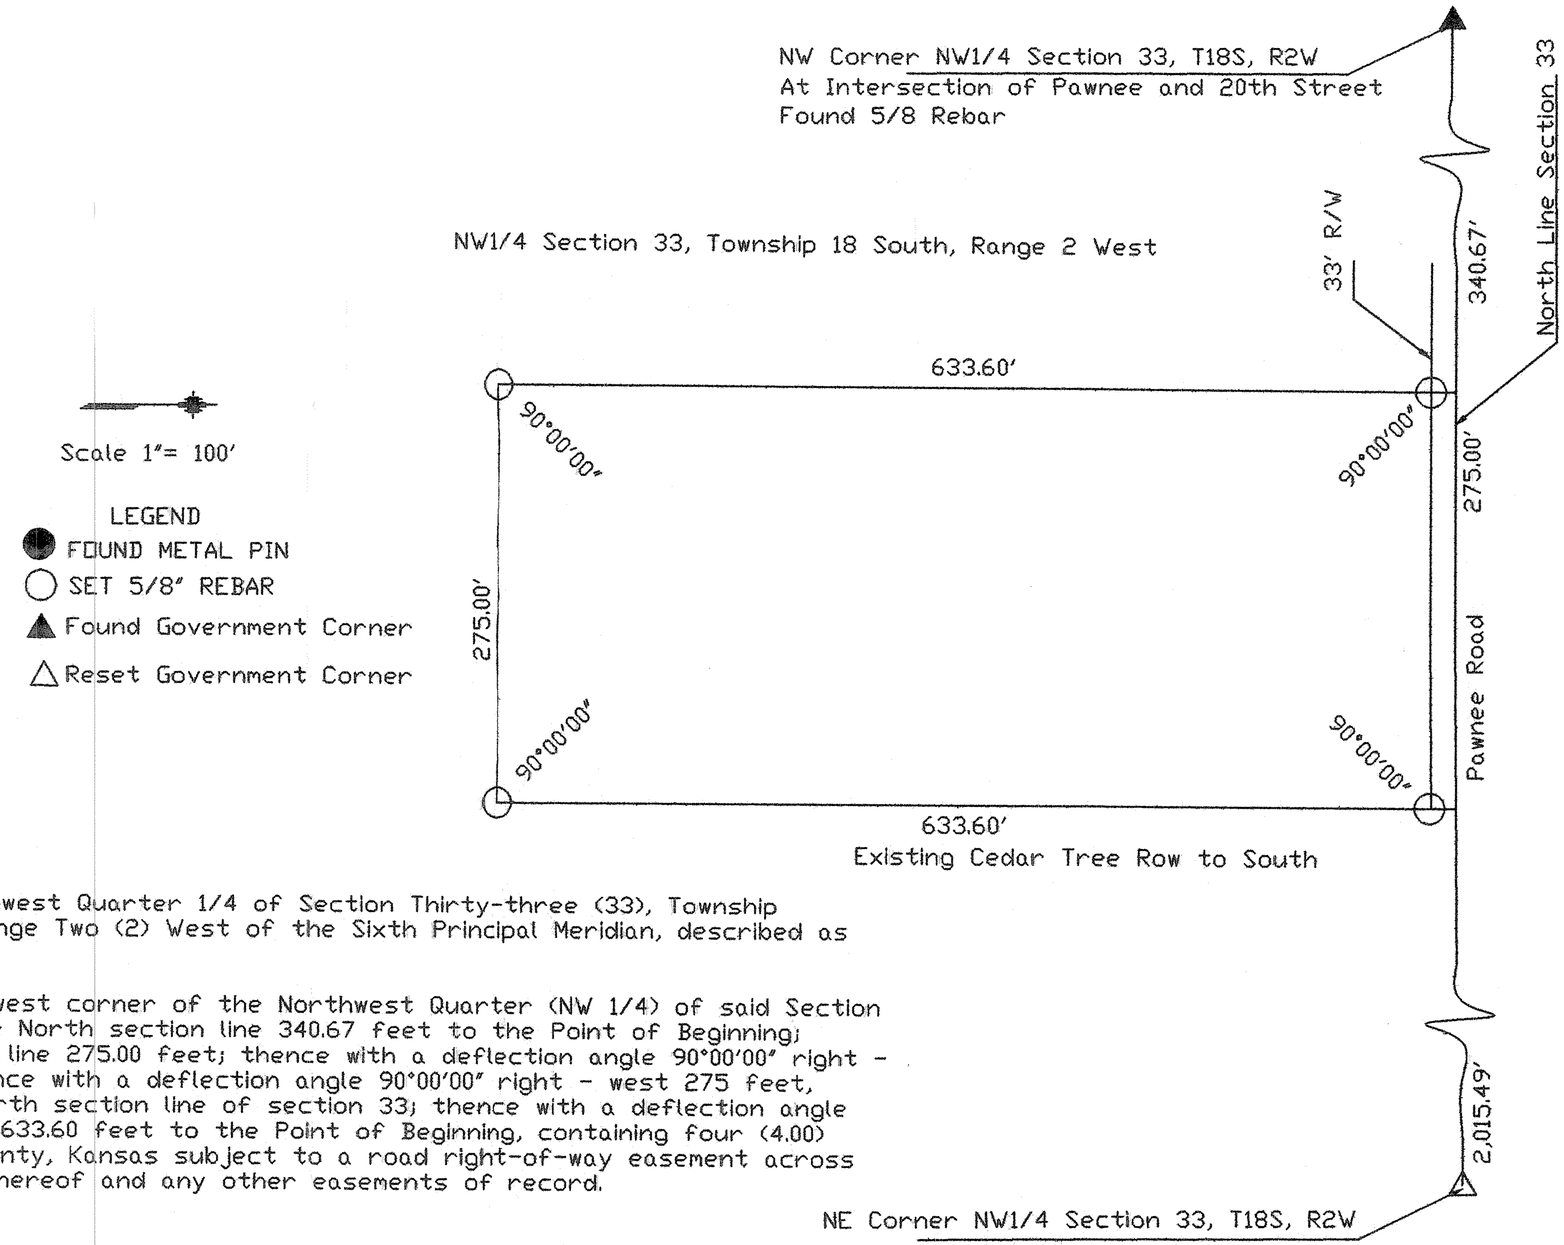

Scale 1"= 100'

LEGEND
- ● FOUND METAL PIN
- ○ SET 5/8" REBAR
- ▲ Found Government Corner
- △ Reset Government Corner

SURVEY FOR: Troy Schmidt

DESCRIPTION: A portion of the Northwest Quarter 1/4 of Section Thirty-three (33), Township Eighteen (18) South, Range Two (2) West of the Sixth Principal Meridian, described as follows:

Beginning at the Northwest corner of the Northwest Quarter (NW 1/4) of said Section 33, thence East on the North section line 340.67 feet to the Point of Beginning; thence east along said line 275.00 feet; thence with a deflection angle 90°00'00" right - south 633.60 feet; thence with a deflection angle 90°00'00" right - west 275 feet, parallel to the said north section line of section 33; thence with a deflection angle 90°00'00" right - north 633.60 feet to the Point of Beginning, containing four (4.00) acres in McPherson County, Kansas subject to a road right-of-way easement across the North 33.00 feet thereof and any other easements of record.

MELANIE L. THROWER LICENSED LS-1297 KANSAS LAND SURVEYOR

8-18-99

SURVEYOR'S CERTIFICATE:
I hereby certify this plat to be a true, correct and complete representation of the property described above as surveyed under my direct supervision on August 10, 1999.

Melanie L. Thrower

Melanie L. Thrower RLS # 1297

Melanie L. Thrower, P.E., L.S.
P.O. Box 662
McPherson, Kansas 67460
316-241-0950 Fax 316-241-5086