http://www.adultpdf.com
Created by TIFF To PDF trial version, to remove this mark, please register this software.

A SURVEY OF A TRACT OF LAND IN THE SW1/4, SECTION 34, T18S, R2W MCPHERSON COUNTY, KANSAS

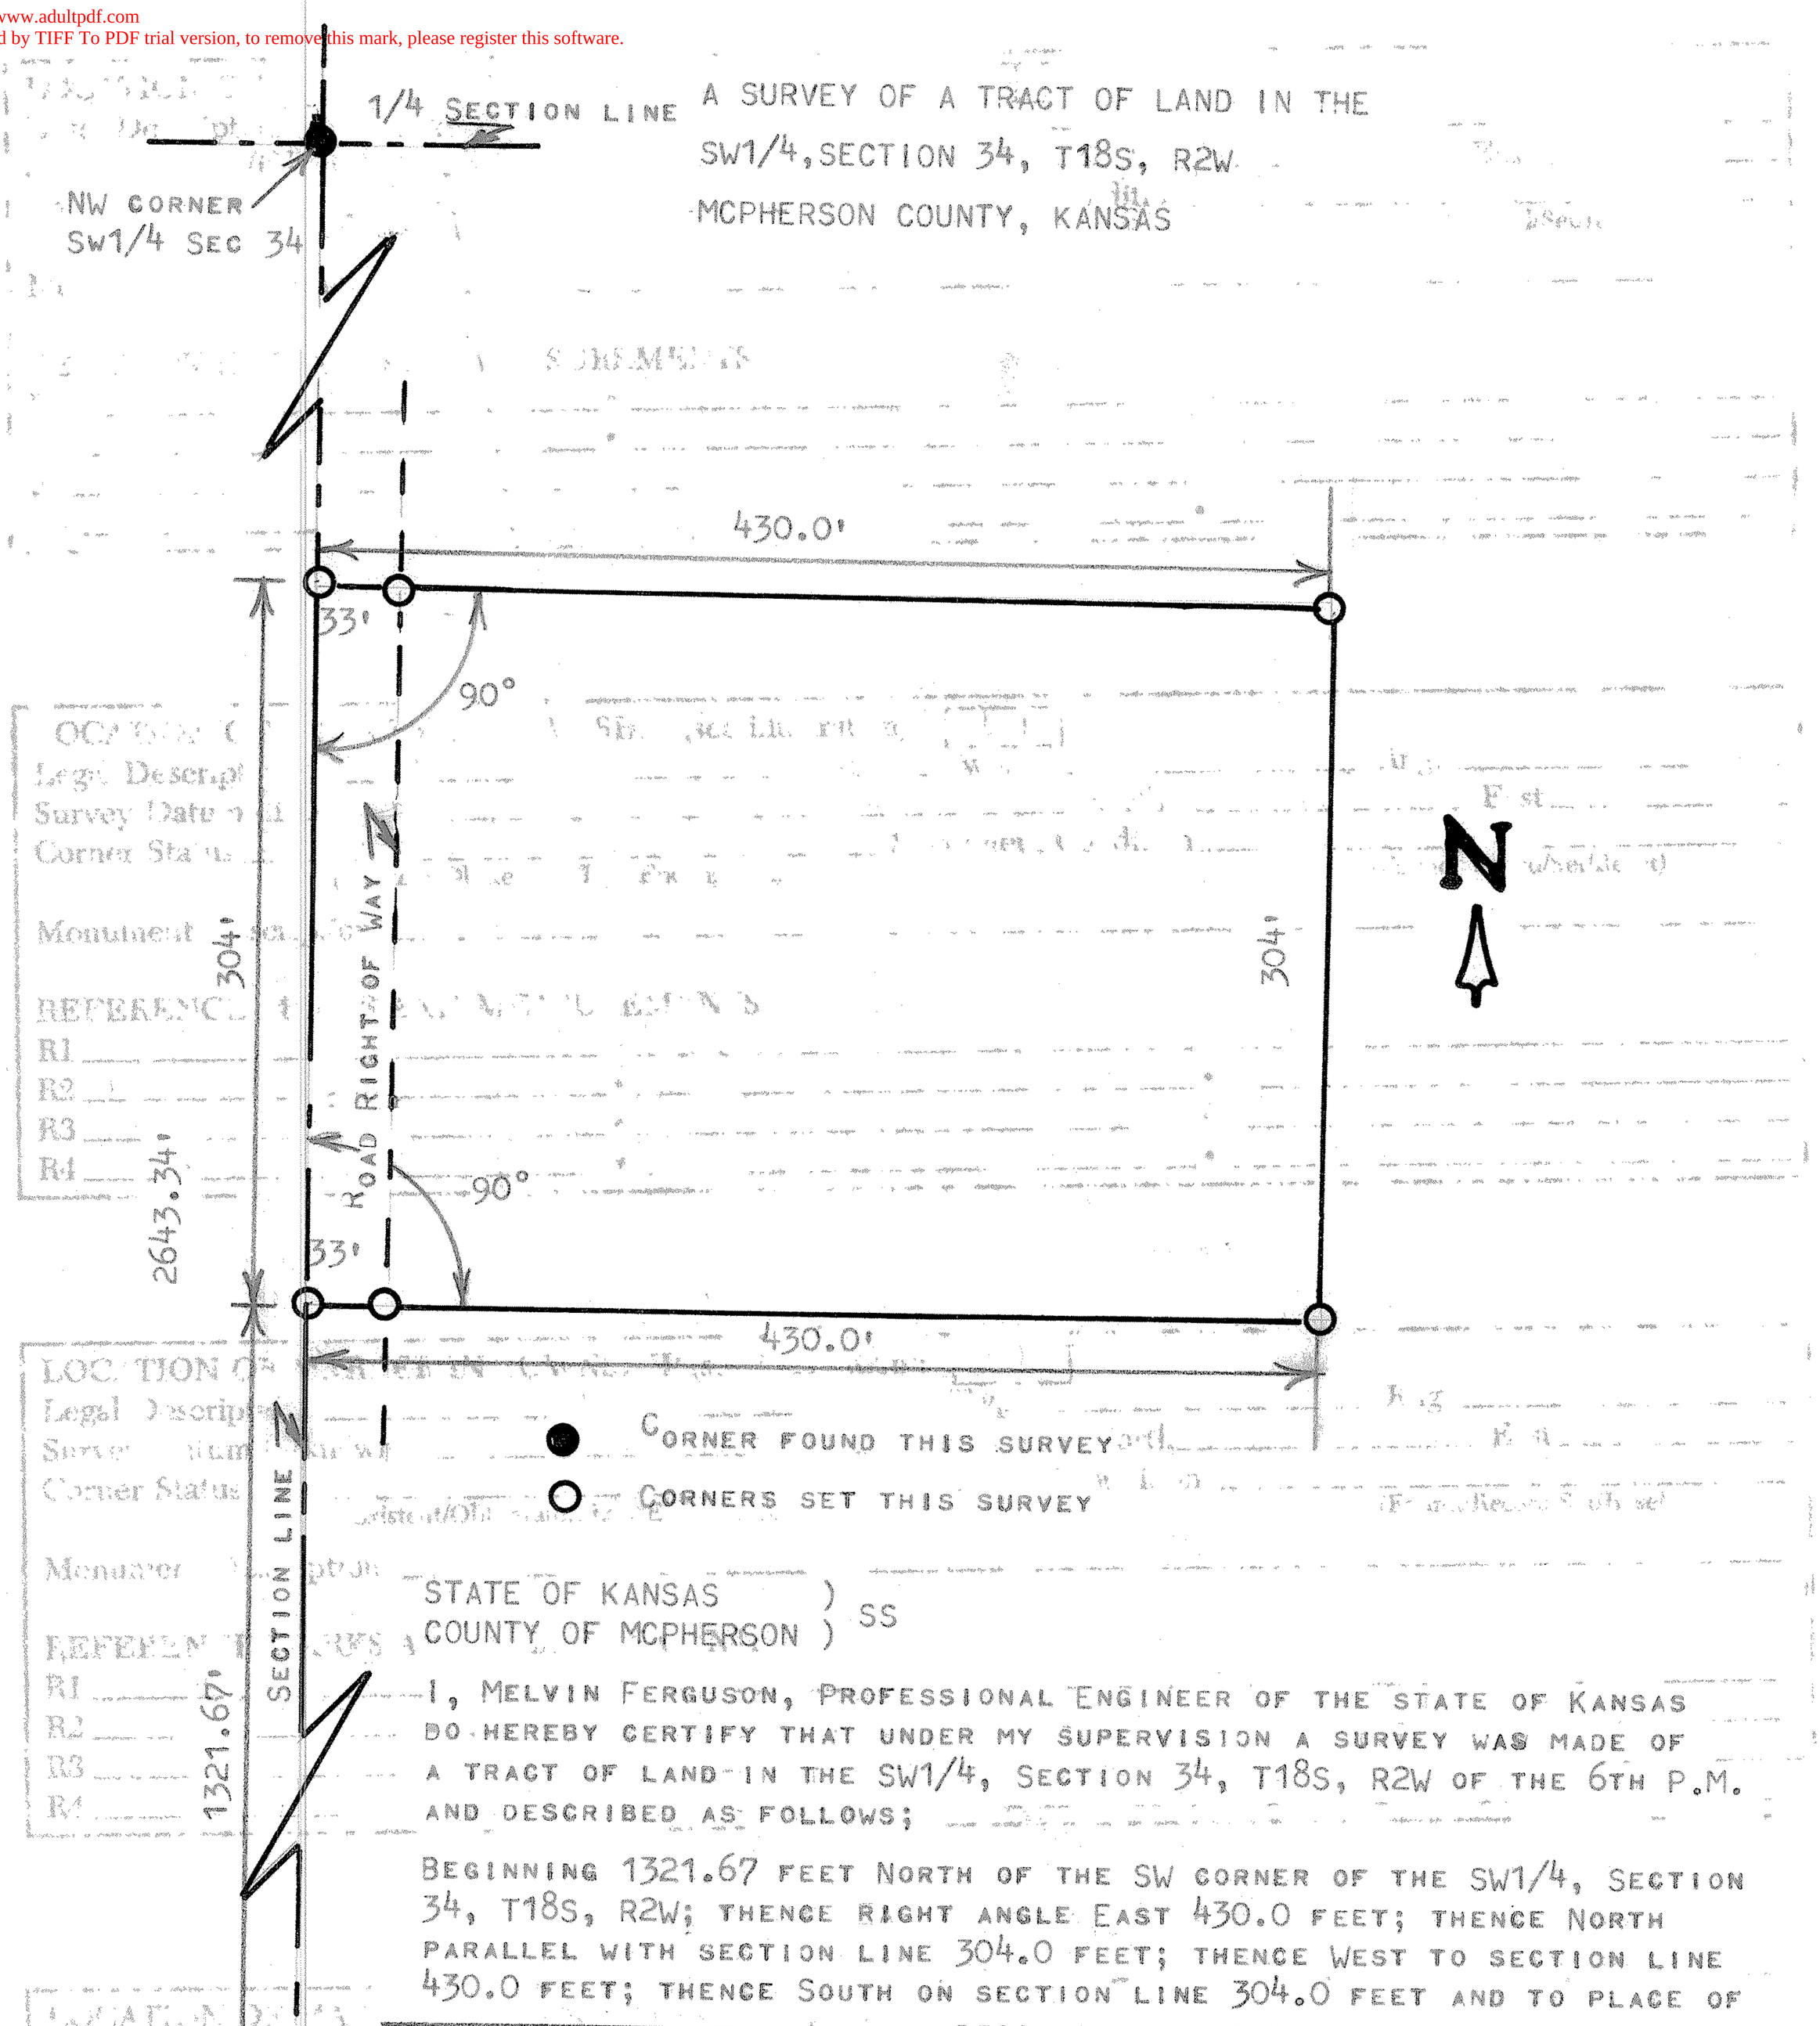

STATE OF KANSAS)
COUNTY OF MCPHERSON) SS

I, MELVIN FERGUSON, PROFESSIONAL ENGINEER OF THE STATE OF KANSAS DO HEREBY CERTIFY THAT UNDER MY SUPERVISION A SURVEY WAS MADE OF A TRACT OF LAND IN THE SW1/4, SECTION 34, T18S, R2W OF THE 6TH P.M. AND DESCRIBED AS FOLLOWS;

BEGINNING 1321.67 FEET NORTH OF THE SW CORNER OF THE SW1/4, SECTION 34, T18S, R2W; THENCE RIGHT ANGLE EAST 430.0 FEET; THENCE NORTH PARALLEL WITH SECTION LINE 304.0 FEET; THENCE WEST TO SECTION LINE 430.0 FEET; THENCE SOUTH ON SECTION LINE 304.0 FEET AND TO PLACE OF BEGINNING, SAID TRACT OF LAND CONTAINS 3.0 ACRES MORE OR LESS, AND THAT THE ABOVE PLAT IS A TRUE EXHIBIT OF SAID SURVEY AS FAR AS IT IS KNOWN TO ME.

SURVEY CALLED FOR BY LARSON JR.

SIGNED THIS 22 DAY OF AUGUST, 1984

MELVIN FERGUSON
PROFESSIONAL ENGINEER
MCPHERSON, KANSAS

MELVIN V. FERGUSON LICENSED 6772 KANSAS PROFESSIONAL ENGINEER