http://www.adultpdf.com
Created by TIFF To PDF trial version, to remove this mark, please register this software.

CERTIFICATE OF SURVEY

FORGY — ALLEN
REGISTERED LAND SURVEYORS
431 N. 13th SALINA, KANSAS

DESCRIPTION: A tract of land located in the SW 1/4 of Section 7, Township 18 South, Range 2 West of the 6th Principal Meridian in McPherson County, Kansas, more particularly described as follows:

Beginning at the SW corner of said Section 7;
Thence North along the West line of said Section 7 on an assumed bearing of N0°00'00"E a distance of 1198.04 feet;
Thence S78°27'20"E a distance of 360.98 feet;
Thence S6°53'11"E a distance of 407.64 feet;
Thence S1°28'11"E a distance of 680.56 feet to a point on the South line of said Section 7;
Thence S84°27'20"W along the South line of said Section 7 a distance of 421.98 feet back to the point of beginning.

The above described tract of land contains 10.426 acres more or less and is subject to road right-of-way as shown.

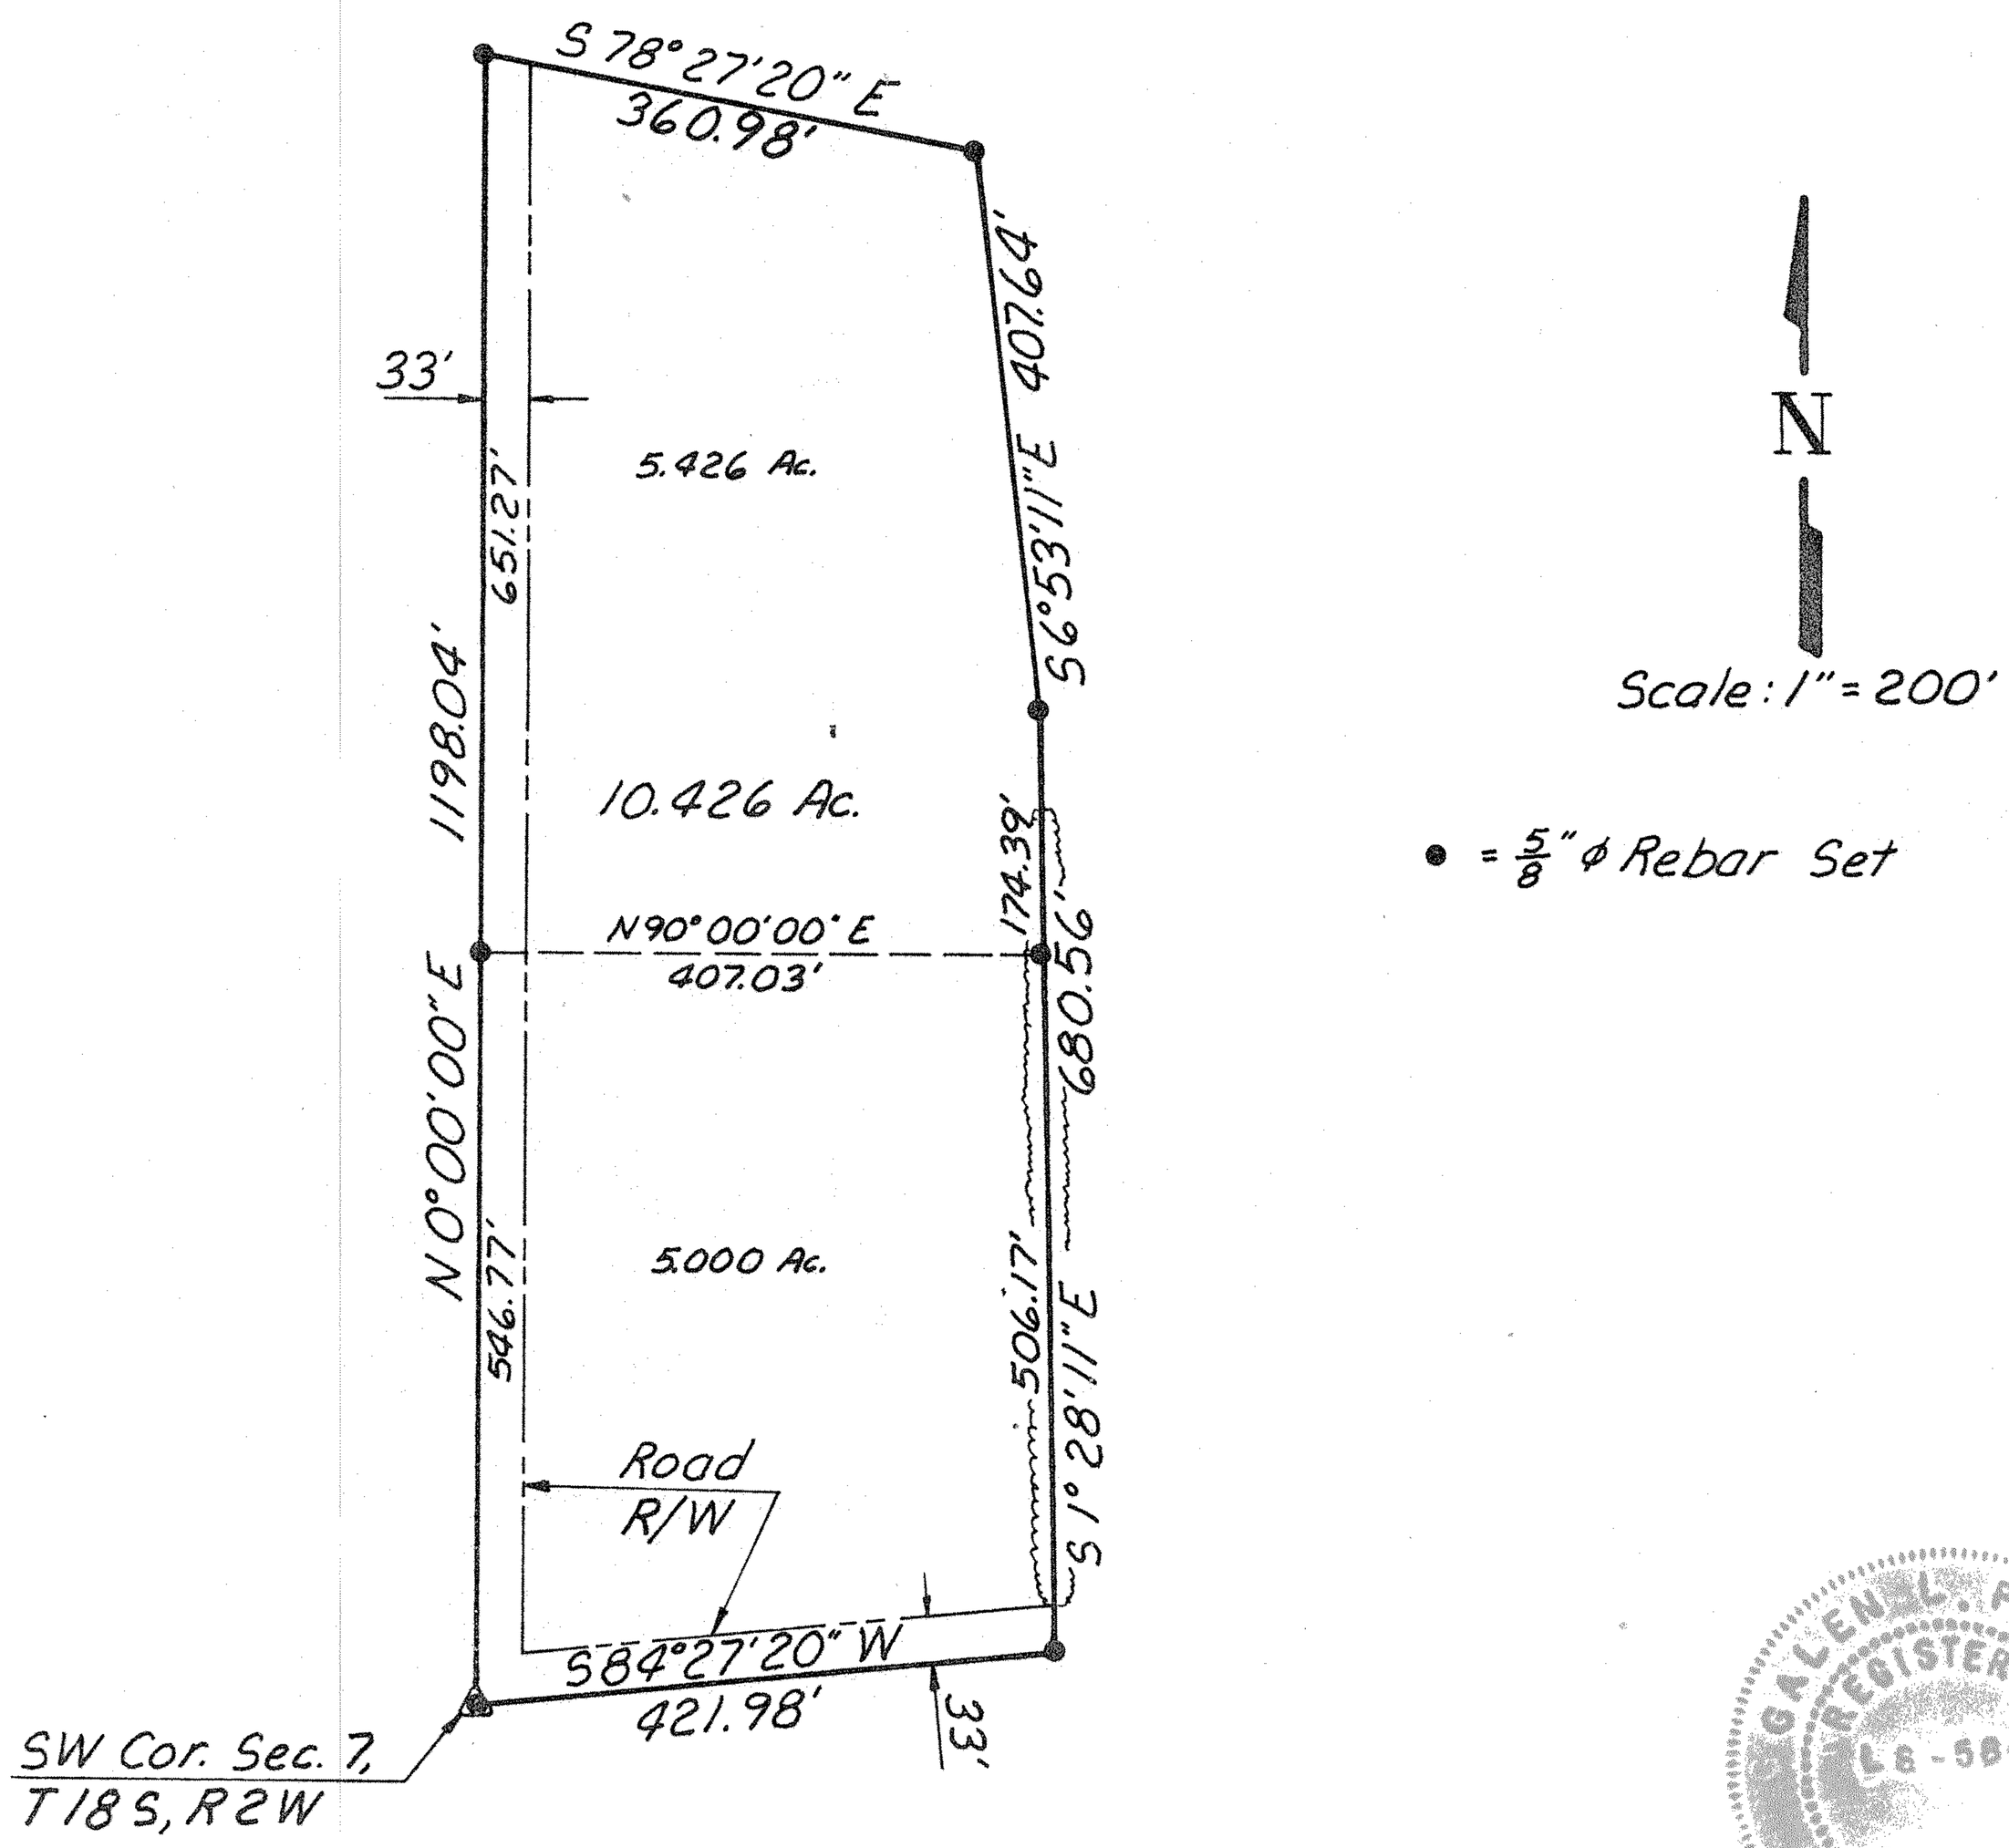

GALEN L. FORGY REGISTERED LS-584 KANSAS LAND SURVEYOR

ORDERED: *Malm Real Estate*

I HEREBY CERTIFY THAT THIS IS A TRUE AND ACCURATE PLAT OF THE ABOVE DESCRIBED PROPERTY.

Galen L. Forgy
SURVEYOR

9-18-78
DATE

MICROFILM