http://www.adultpdf.com
Created by TIFF To PDF trial version, to remove this mark, please register this software.

A SURVEY OF A TRACT OF LAND IN THE W 1/2 OF THE SE 1/4, SECTION 20, T18S, R3W, MCPHERSON COUNTY, KANSAS

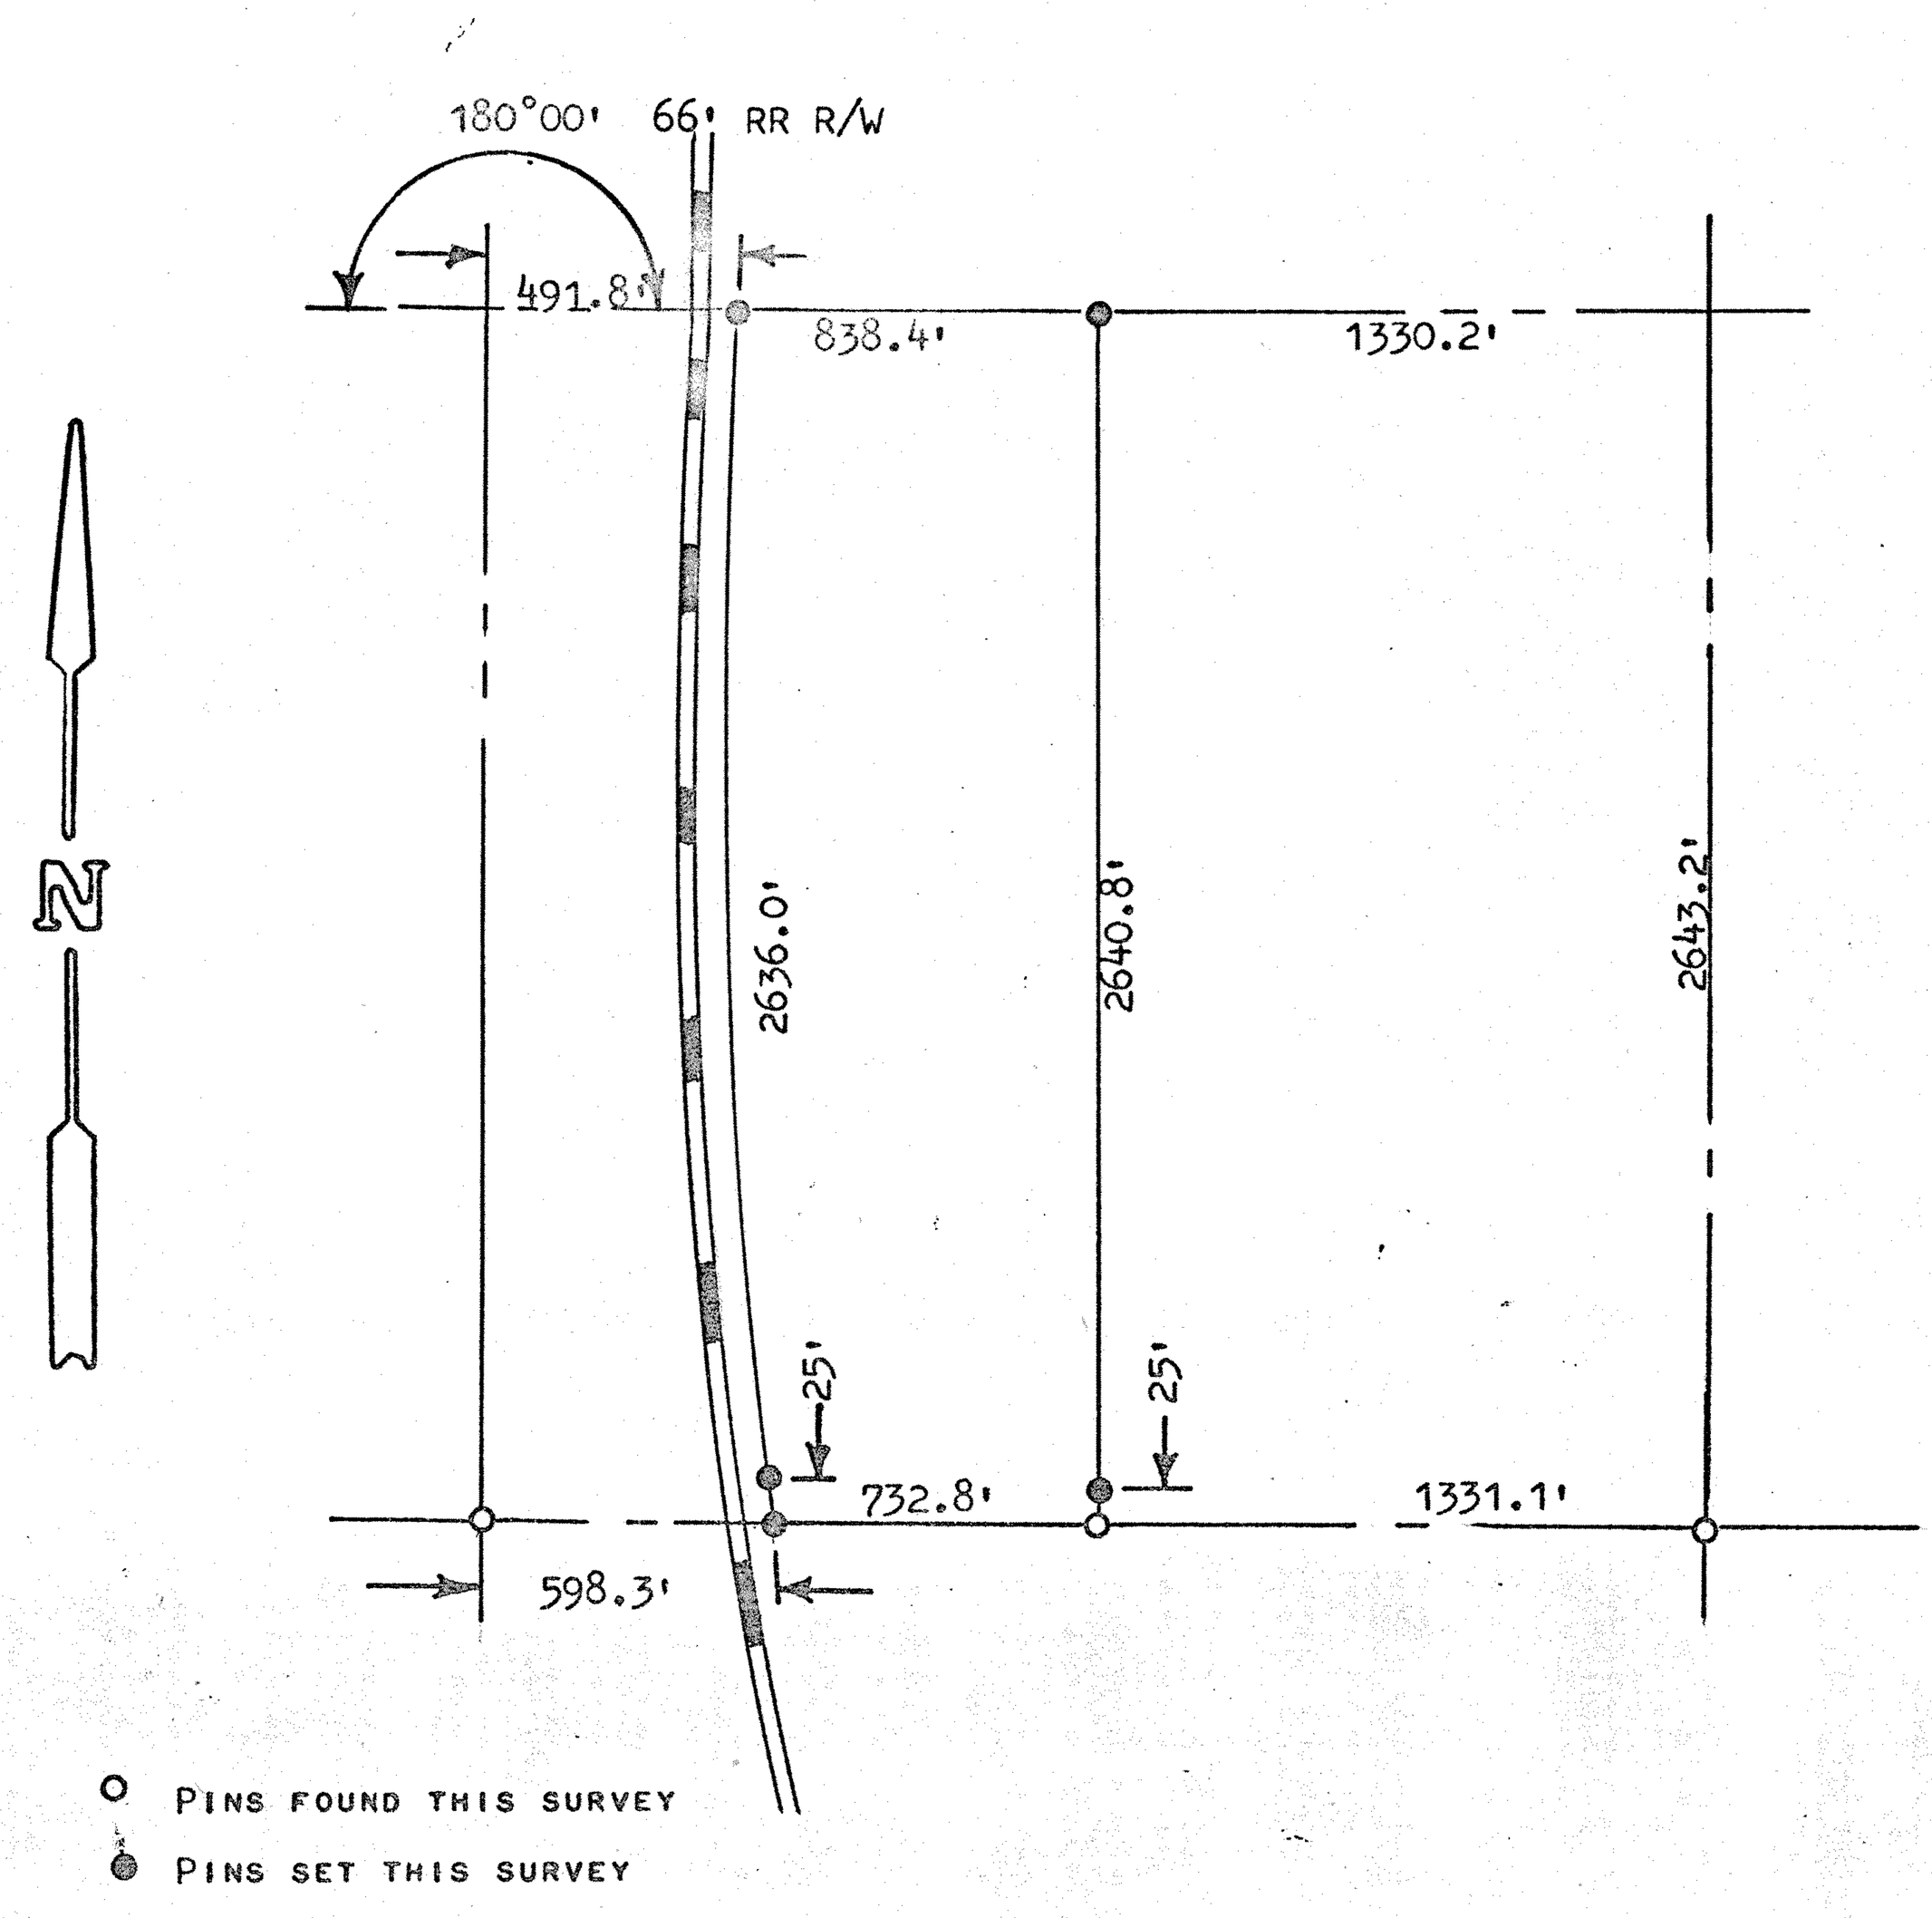

I, Francis Rankin, County Engineer of McPherson County, Kansas, do hereby certify that under my supervision a survey was made of the West 1/2 of the SE 1/4 of Section 20, T18S, R3W, of the 6th P.M., all that land East of the Railroad Right-of-Way.

I also certify that the accompanying plat is a true exhibit of said survey as far as it is known to me.

Said tract contains 47.6 acres, more or less.

Survey called for by Miller.

Signed this 8 day of August, 1973.

F. R. Rankin
Licensed 799 Kansas
Professional Engineer

F. R. Rankin
County Engineer
McPherson County, Kansas

MICROFILM