http://www.adultpdf.com
Created by TIFF To PDF trial version, to remove this mark, please register this software.

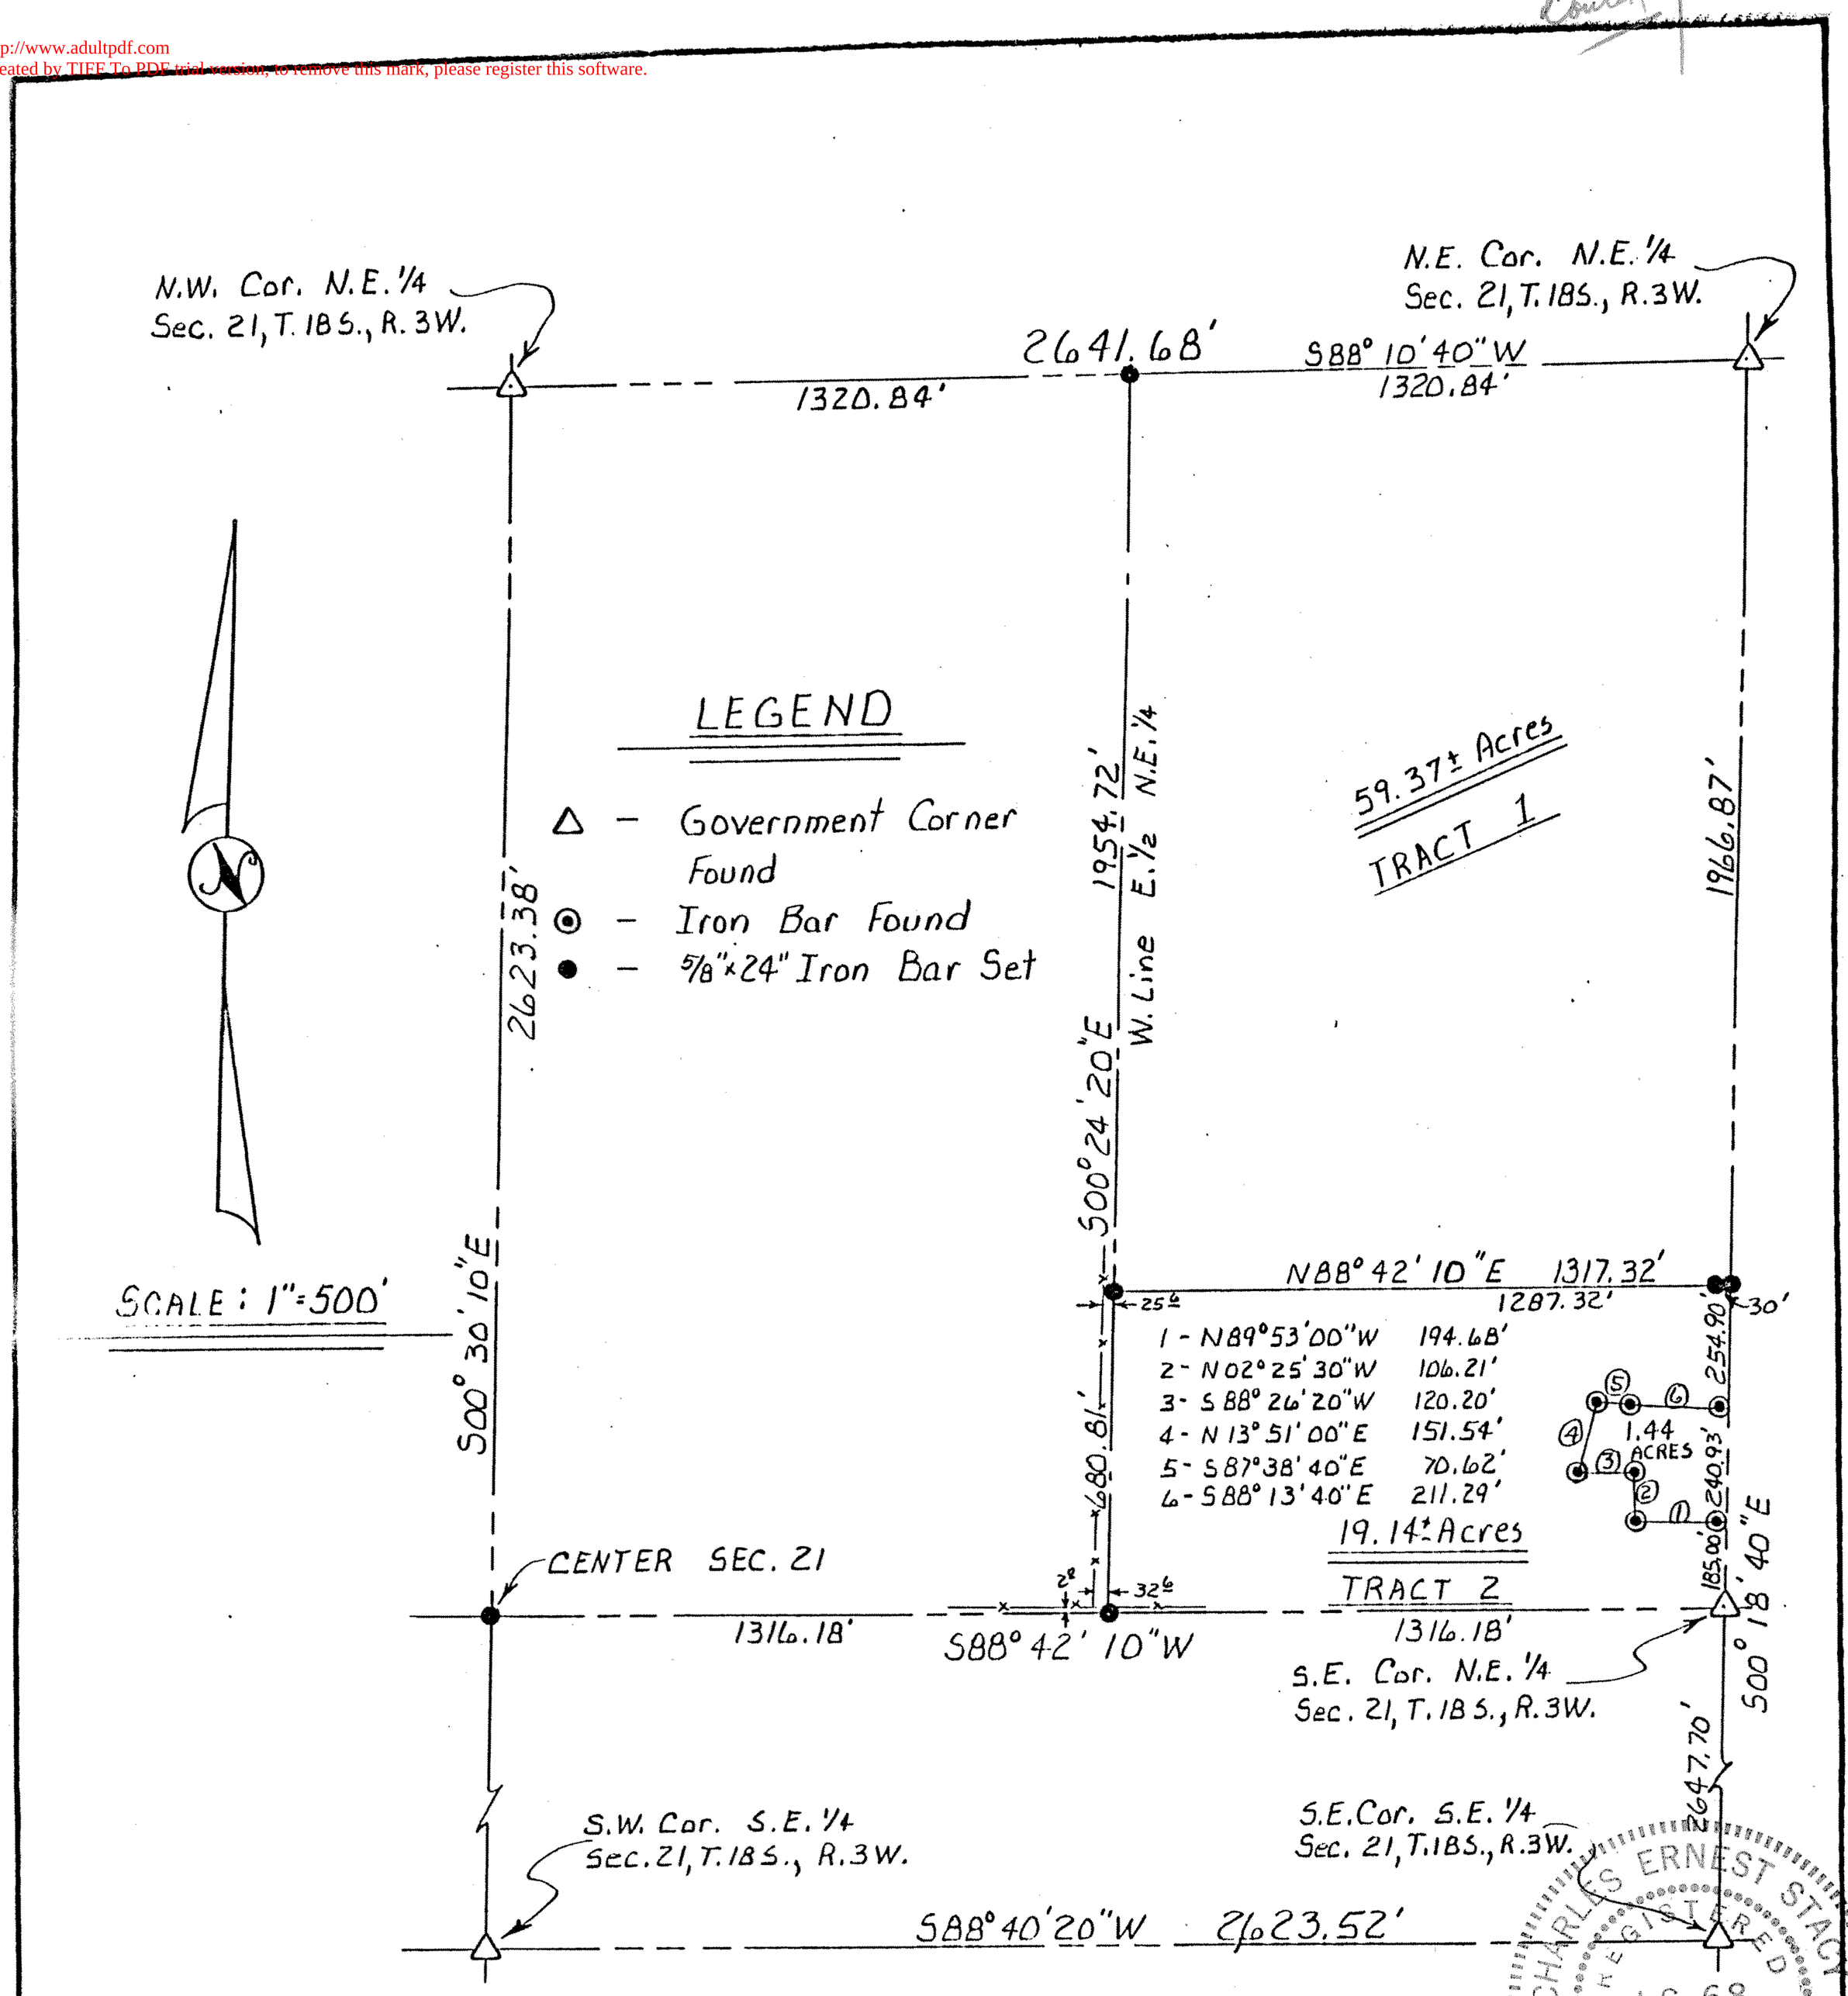

I hereby certify that the above is a true and correct plat of a survey made of the property described herein.

CHARLES ERNEST STACY REGISTERED LS-68 KANSAS LAND SURVEYOR

Charles E. Stacy
Registered Kansas Land Surveyor

Survey For: Richard Schmidt

Legal Description Tract No. 2

A tract of land in the East Half of the Northeast Quarter (N.E.¼) of Section 21, Township 18 South, Range 3 West of the 6th P.M., McPherson County, Kansas; Commencing at the Southeast corner of said N.E.¼ for the point of beginning; thence North 00 degrees 18 minutes 40 seconds West along the East line of said N.E.¼ a distance of 185.00 feet; thence North 89 degrees 53 minutes 00 seconds West a distance of 194.68 feet; thence North 02 degrees 25 minutes 30 seconds West a distance of 106.21 feet; thence South 88 degrees 26 minutes 20 seconds West a distance of 120.20 feet; thence North 13 degrees 51 minutes 00 seconds East a distance of 151.54 feet; thence South 87 degrees 38 minutes 40 seconds East a distance of 70.62 feet; thence South 88 degrees 13 minutes 40 seconds East a distance of 211.29 feet to a point on the East line of said N.E.¼; thence North 00 degrees 18 minutes 40 seconds West along the East line of said N.E.¼ a distance of 254.90 feet to a point that is 1,966.87 feet South of the Northeast corner of said N.E.¼; thence South 88 degrees 42 minutes 10 seconds West, parallel with the South line of said N.E.¼, a distance of 1,317.32 feet to a point on the West line of the East Half of said N.E.¼; thence South 00 degrees 24 minutes 20 seconds East along the West line of the East Half of said N.E.¼ a distance of 680.81 feet to a point on the South line of said N.E.¼; thence North 88 degrees 42 minutes 10 seconds East along the South line of said N.E.¼ a distance of 1,316.18 feet to the point of beginning. Said tract containing 19.14 acres more or less subject to road rights-of-way across the East most side thereof and subject to any easements of record.

State: KANSAS	County: McPHERSON	Proj. # 86-21	Date: 11 APRIL, 1981