http://www.adultpdf.com
Created by TIFF To PDF trial version, to remove this mark, please register this software.

A SURVEY IN THE SW 1/4
SECTION 26, T18S R3W
MCPHERSON, COUNTY

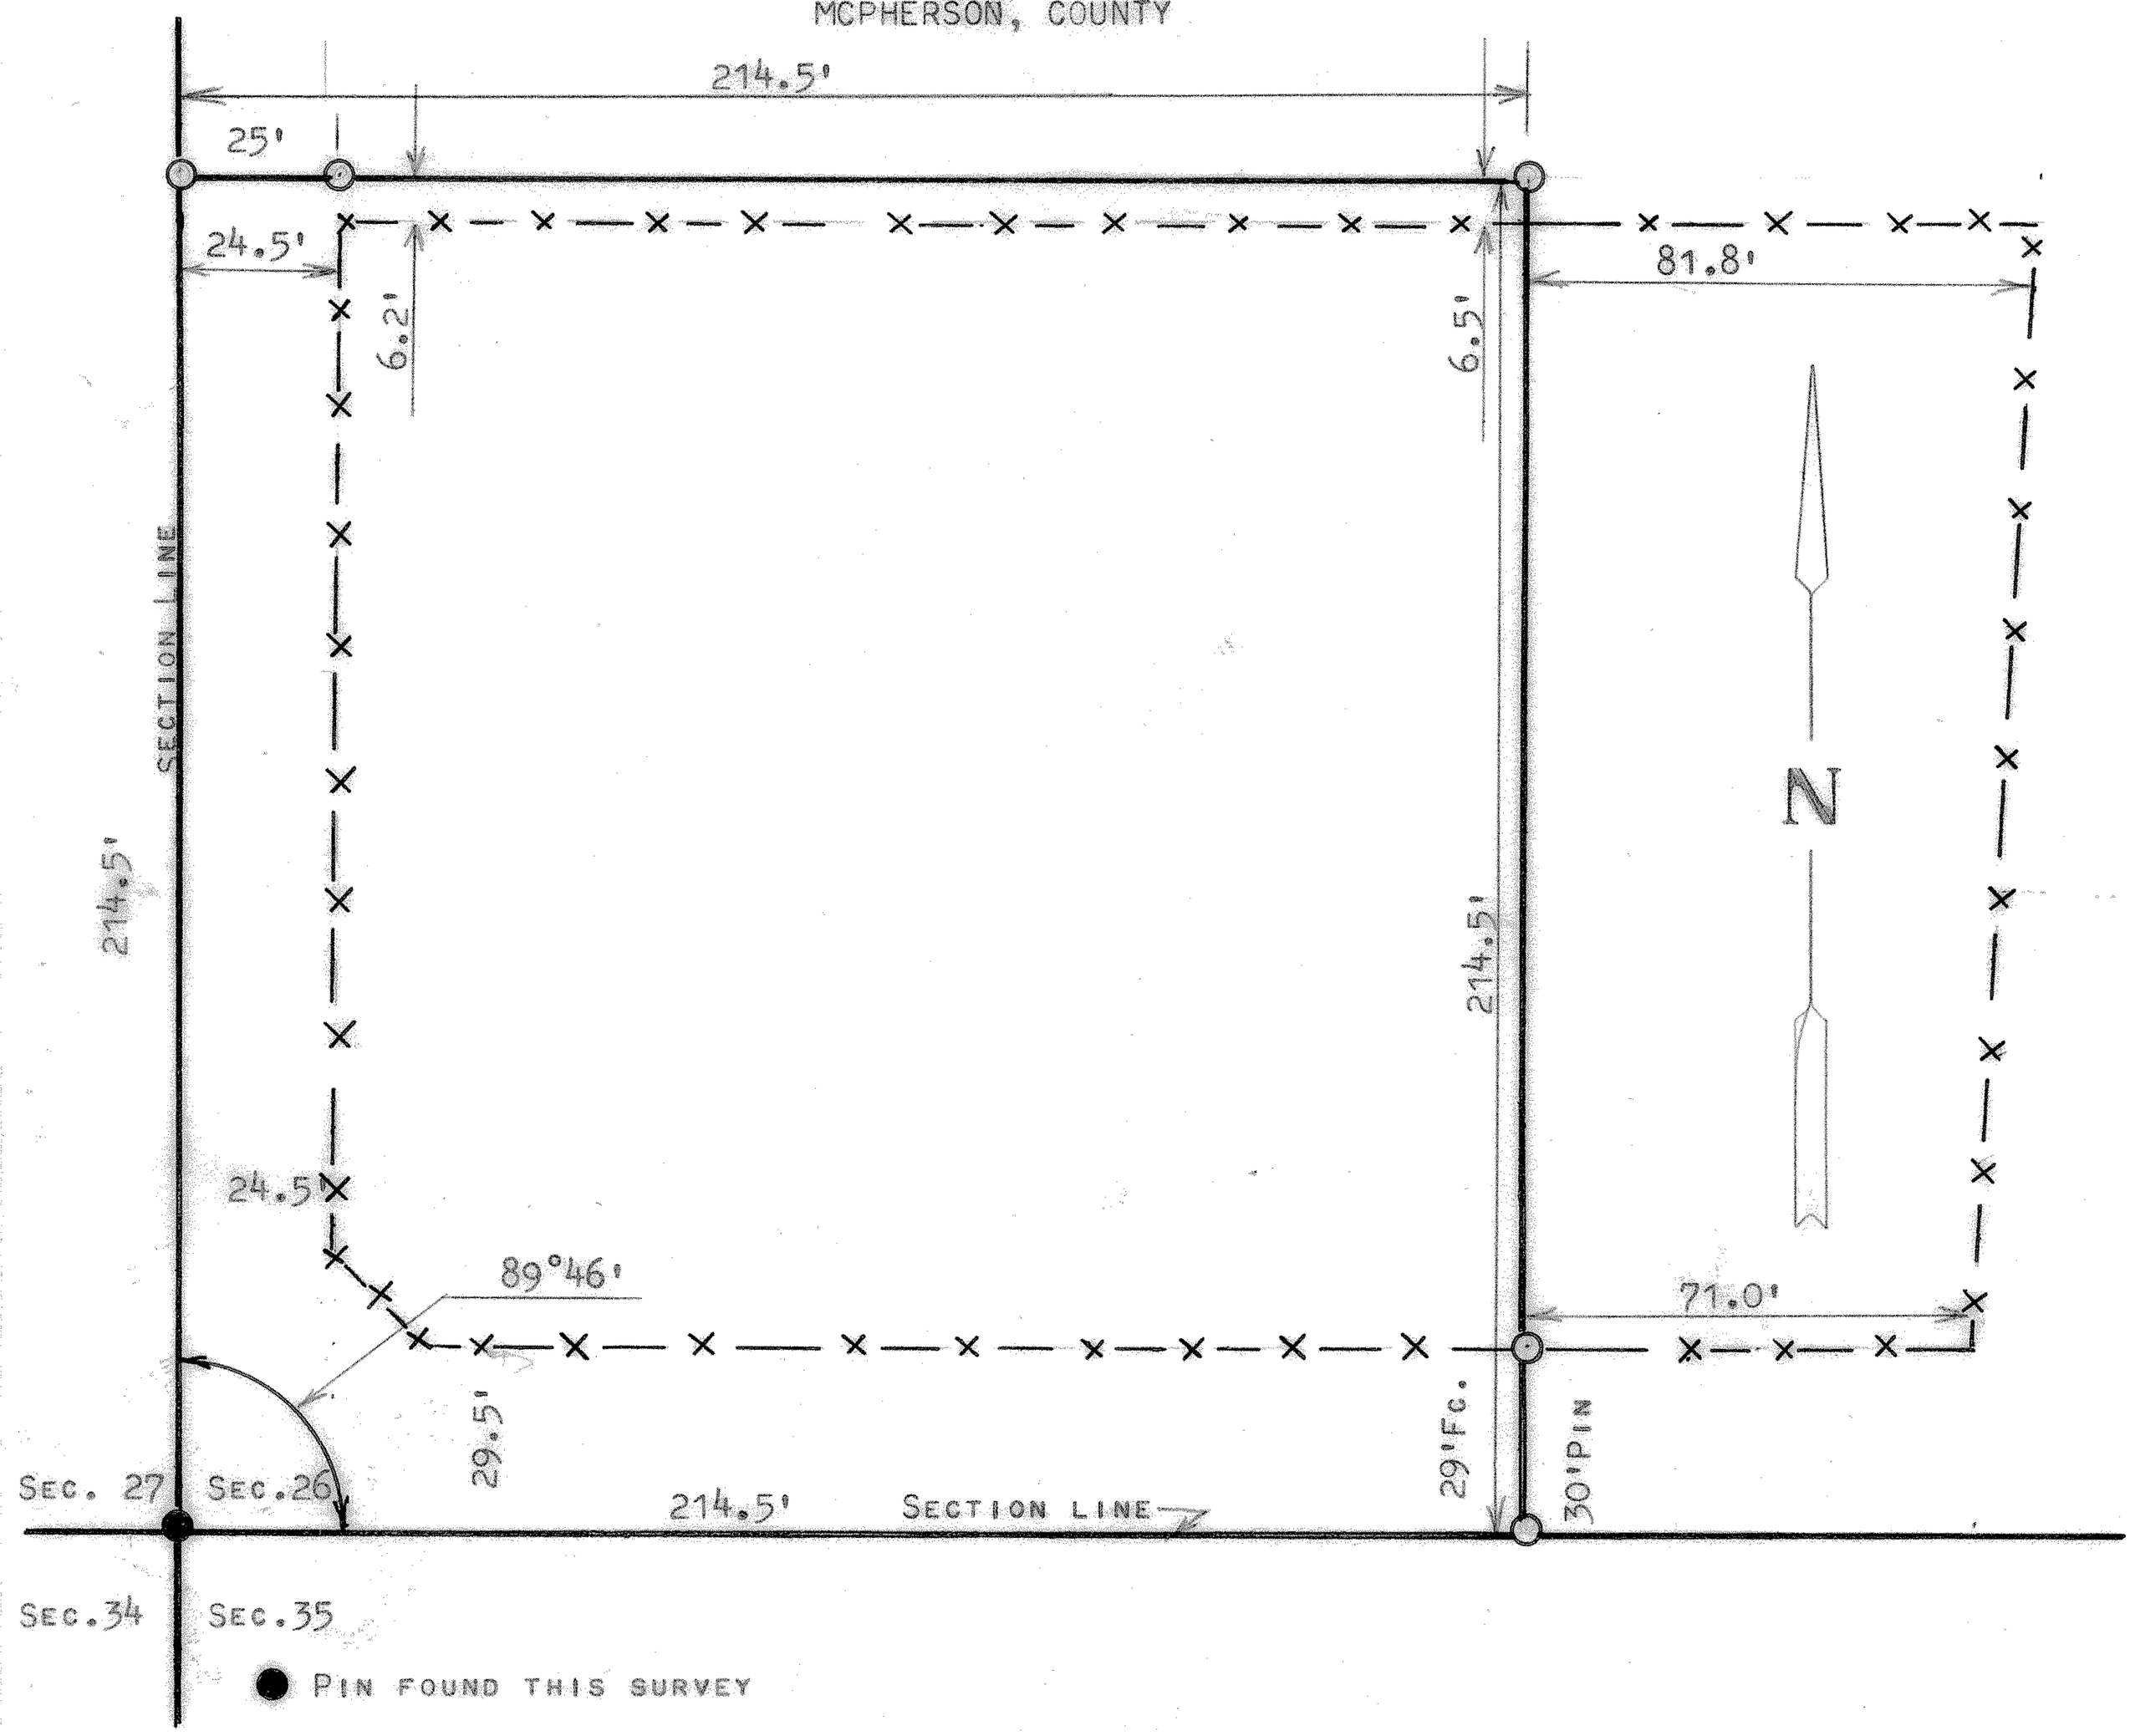

STATE OF KANSAS)
COUNTY OF MCPHERSON) SS

I, FRANCIS RANKIN, PROFESSIONAL ENGINEER OF THE STATE OF KANSAS DO HEREBY CERTIFY THAT UNDER MY SUPERVISION A SURVEY WAS MADE IN THE SW 1/4, SECTION 26, T18S R3W OF THE 6TH.P.M. AND DESCRIBED AS FOLLOWS;

BEGINNING AT THE SW CORNER OF SAID SW 1/4, THENCE EAST ON SECTION LINE 214.5 FEET; THENCE NORTH PARALLEL WITH WEST SECTION LINE 214.5 FEET; THENCE WEST PARALLEL WITH NORTH SECTION LINE 214.5 FEET; THENCE SOUTH ON SECTION LINE 214.5 FEET, TO PLACE OF BEGINNING, SAID TRACT OF LAND CONTAINS 1.06 ACRES MORE OR LESS, AND THAT THE ACCOMPANYING PLAT IS A TRUE EXHIBIT OF SAID SURVEY AS FAR AS IT IS KNOWN TO ME.

SURVEY CALLED FOR BY R.W. WISE (ATT.)

SIGNED THIS 18 DAY OF JANUARY, 1968

FRANCIS RANKIN
PROFESSIONAL ENGINEER
MCPHERSON, KANSAS

F. RANKIN
LICENSED
790
KANSAS
PROFESSIONAL ENGINEER

MICROFILM