http://www.adultpdf.com
Created by TIFF To PDF trial version, to remove this mark, please register this software.

REPORT OF SURVEY
Section 26-18-3

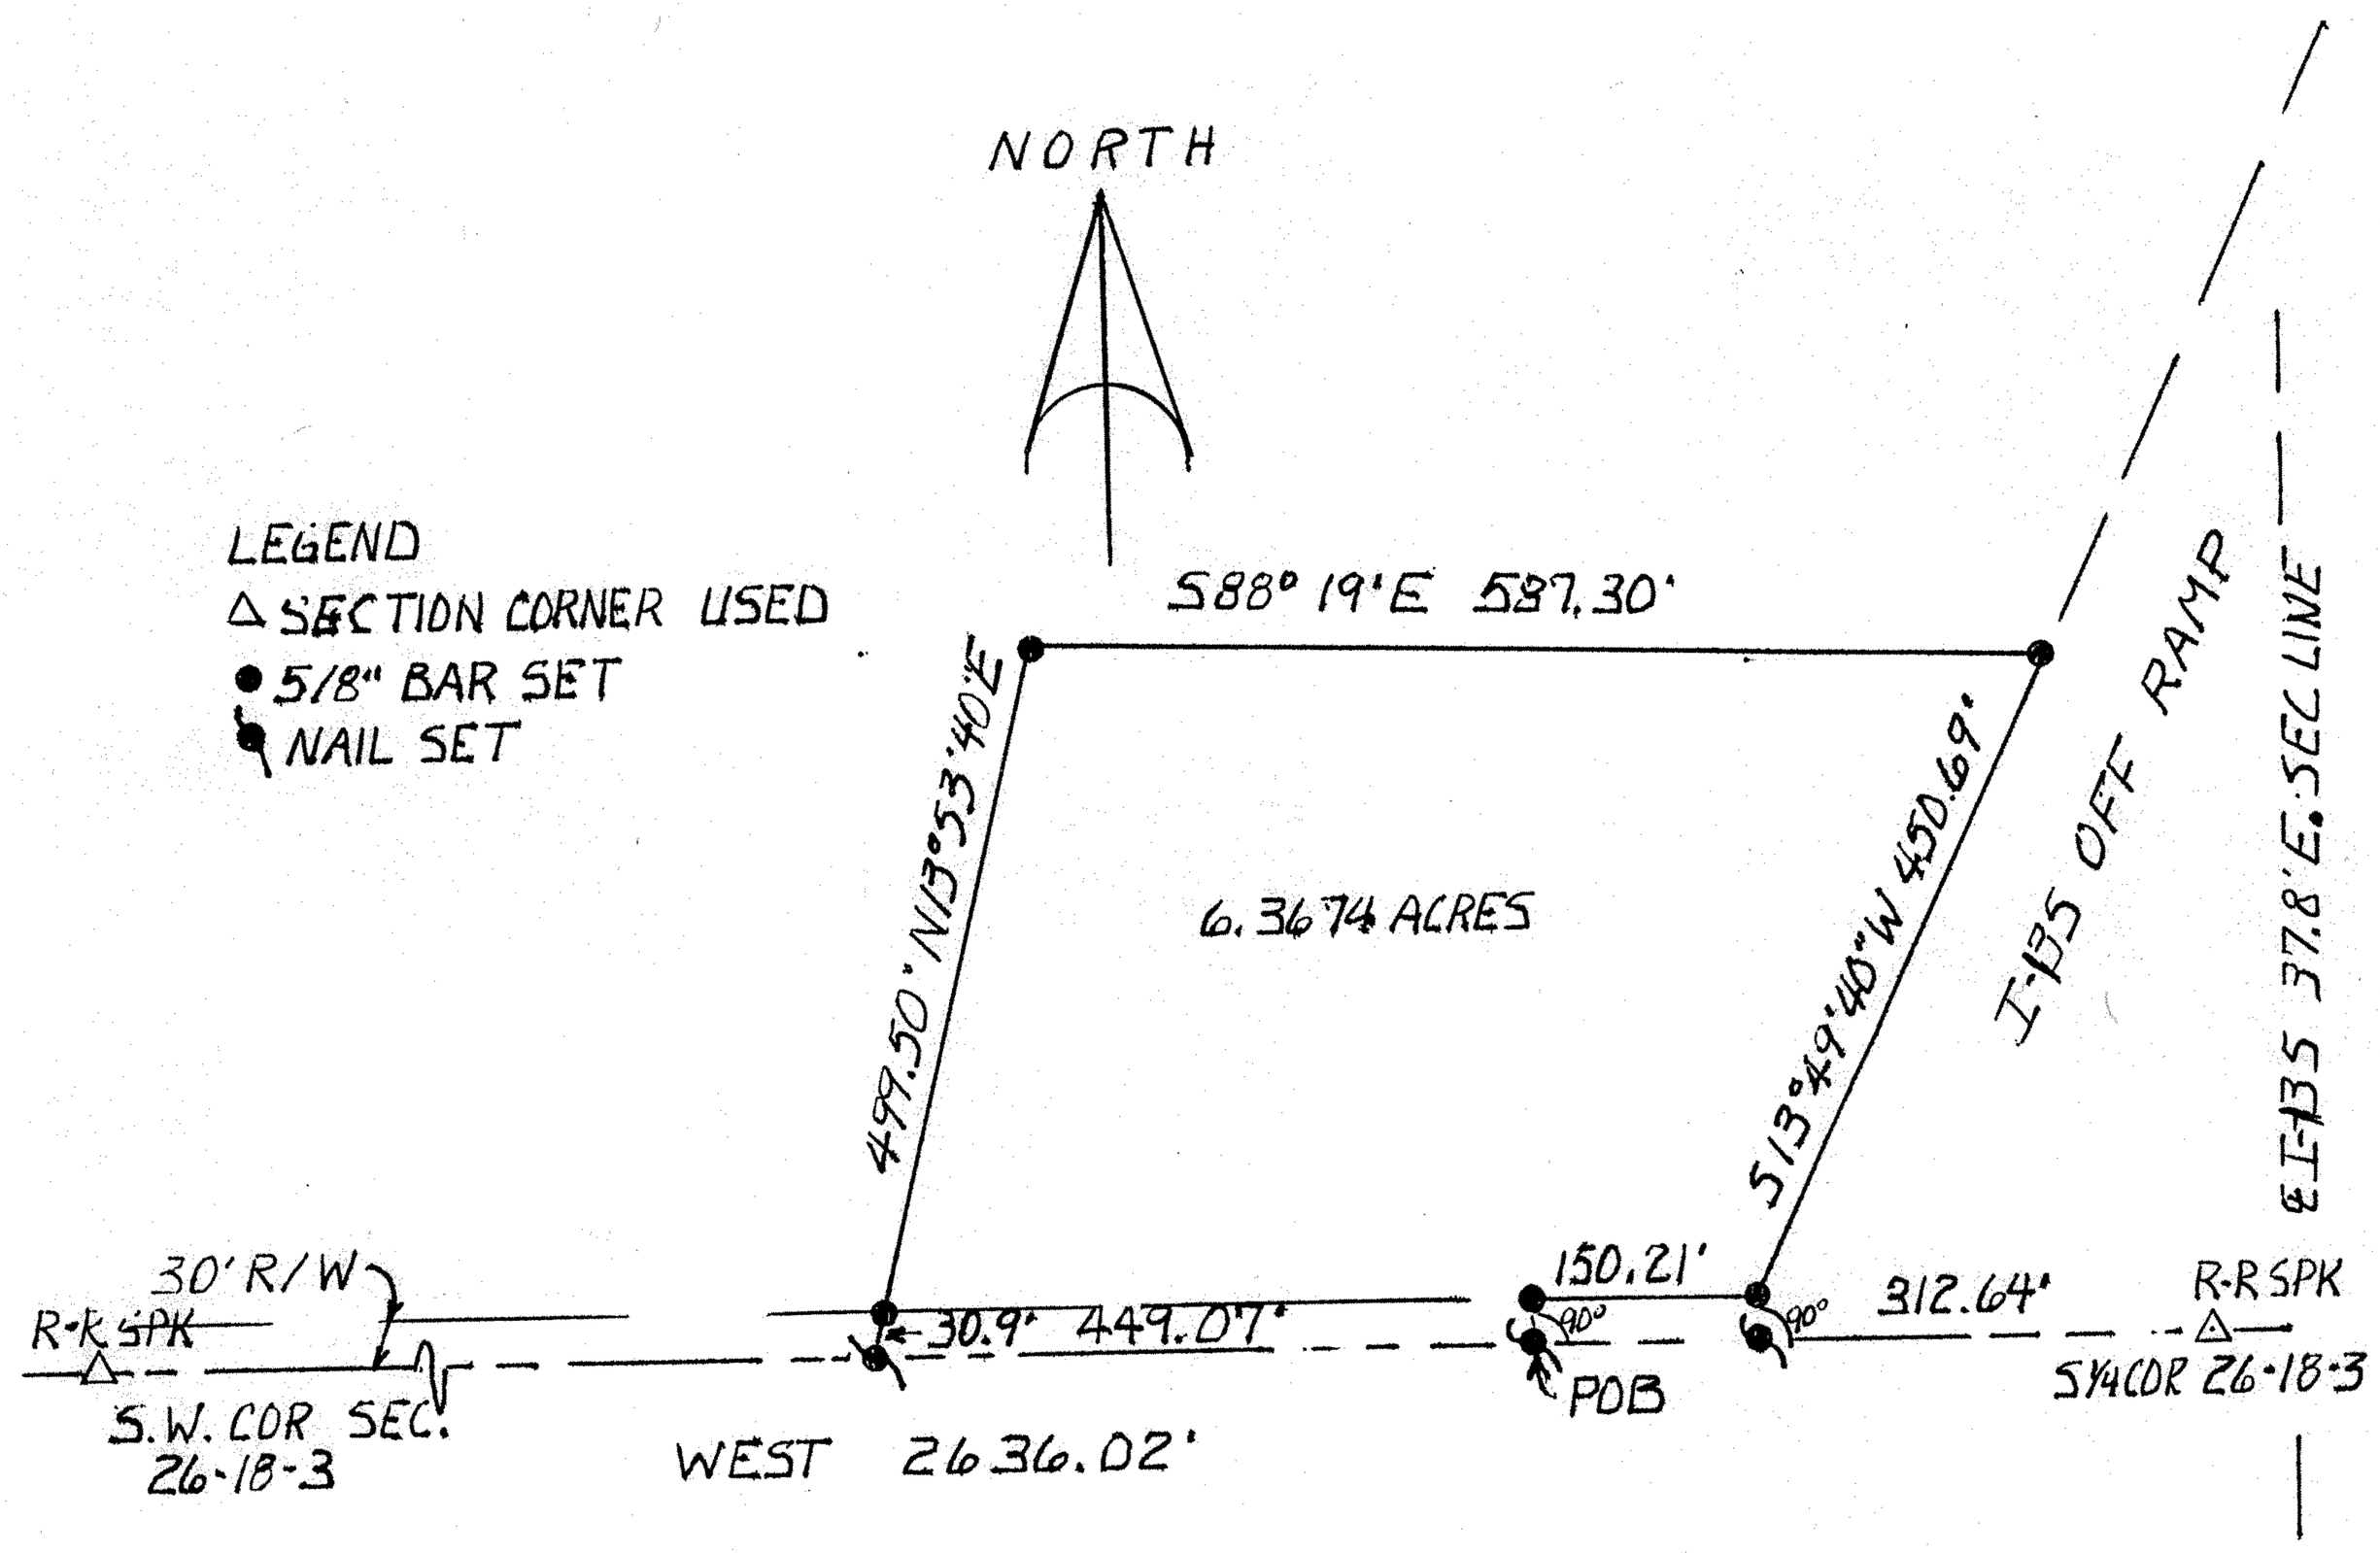

I, Charles Stacy, do certify the above survey to be true and correct as surveyed by me this 30th of October, 1987.

Surveyed for: John Lyman

Charles Stacy

DESCRIPTION: Beginning 462.85 feet West of the South ¼ corner Section 26, Township 18 South, Range 3 West, McPherson County Kansas; thence continuing West for 449.07 feet; Thence N13°53'40"E for 499.50 feet; thence S88°19'E for 587.30 feet to the West Right of Way line I35; thence following R/W line S13°49'40"W for 450.69 feet; thence following R/W line West 150.21 feet; thence South for 30 feet to the Point of Beginning.
Tract contains 6.3674 acres.

CHARLES ERNEST STACY
REGISTERED
LS-68
KANSAS
LAND SURVEYOR