http://www.adultpdf.com
Created by TIFF To PDF trial version, to remove this mark, please register this software.

A SURVEY OF THE SE1/4, SECTION 28, T18S R3W
MCPHERSON COUNTY, KANSAS

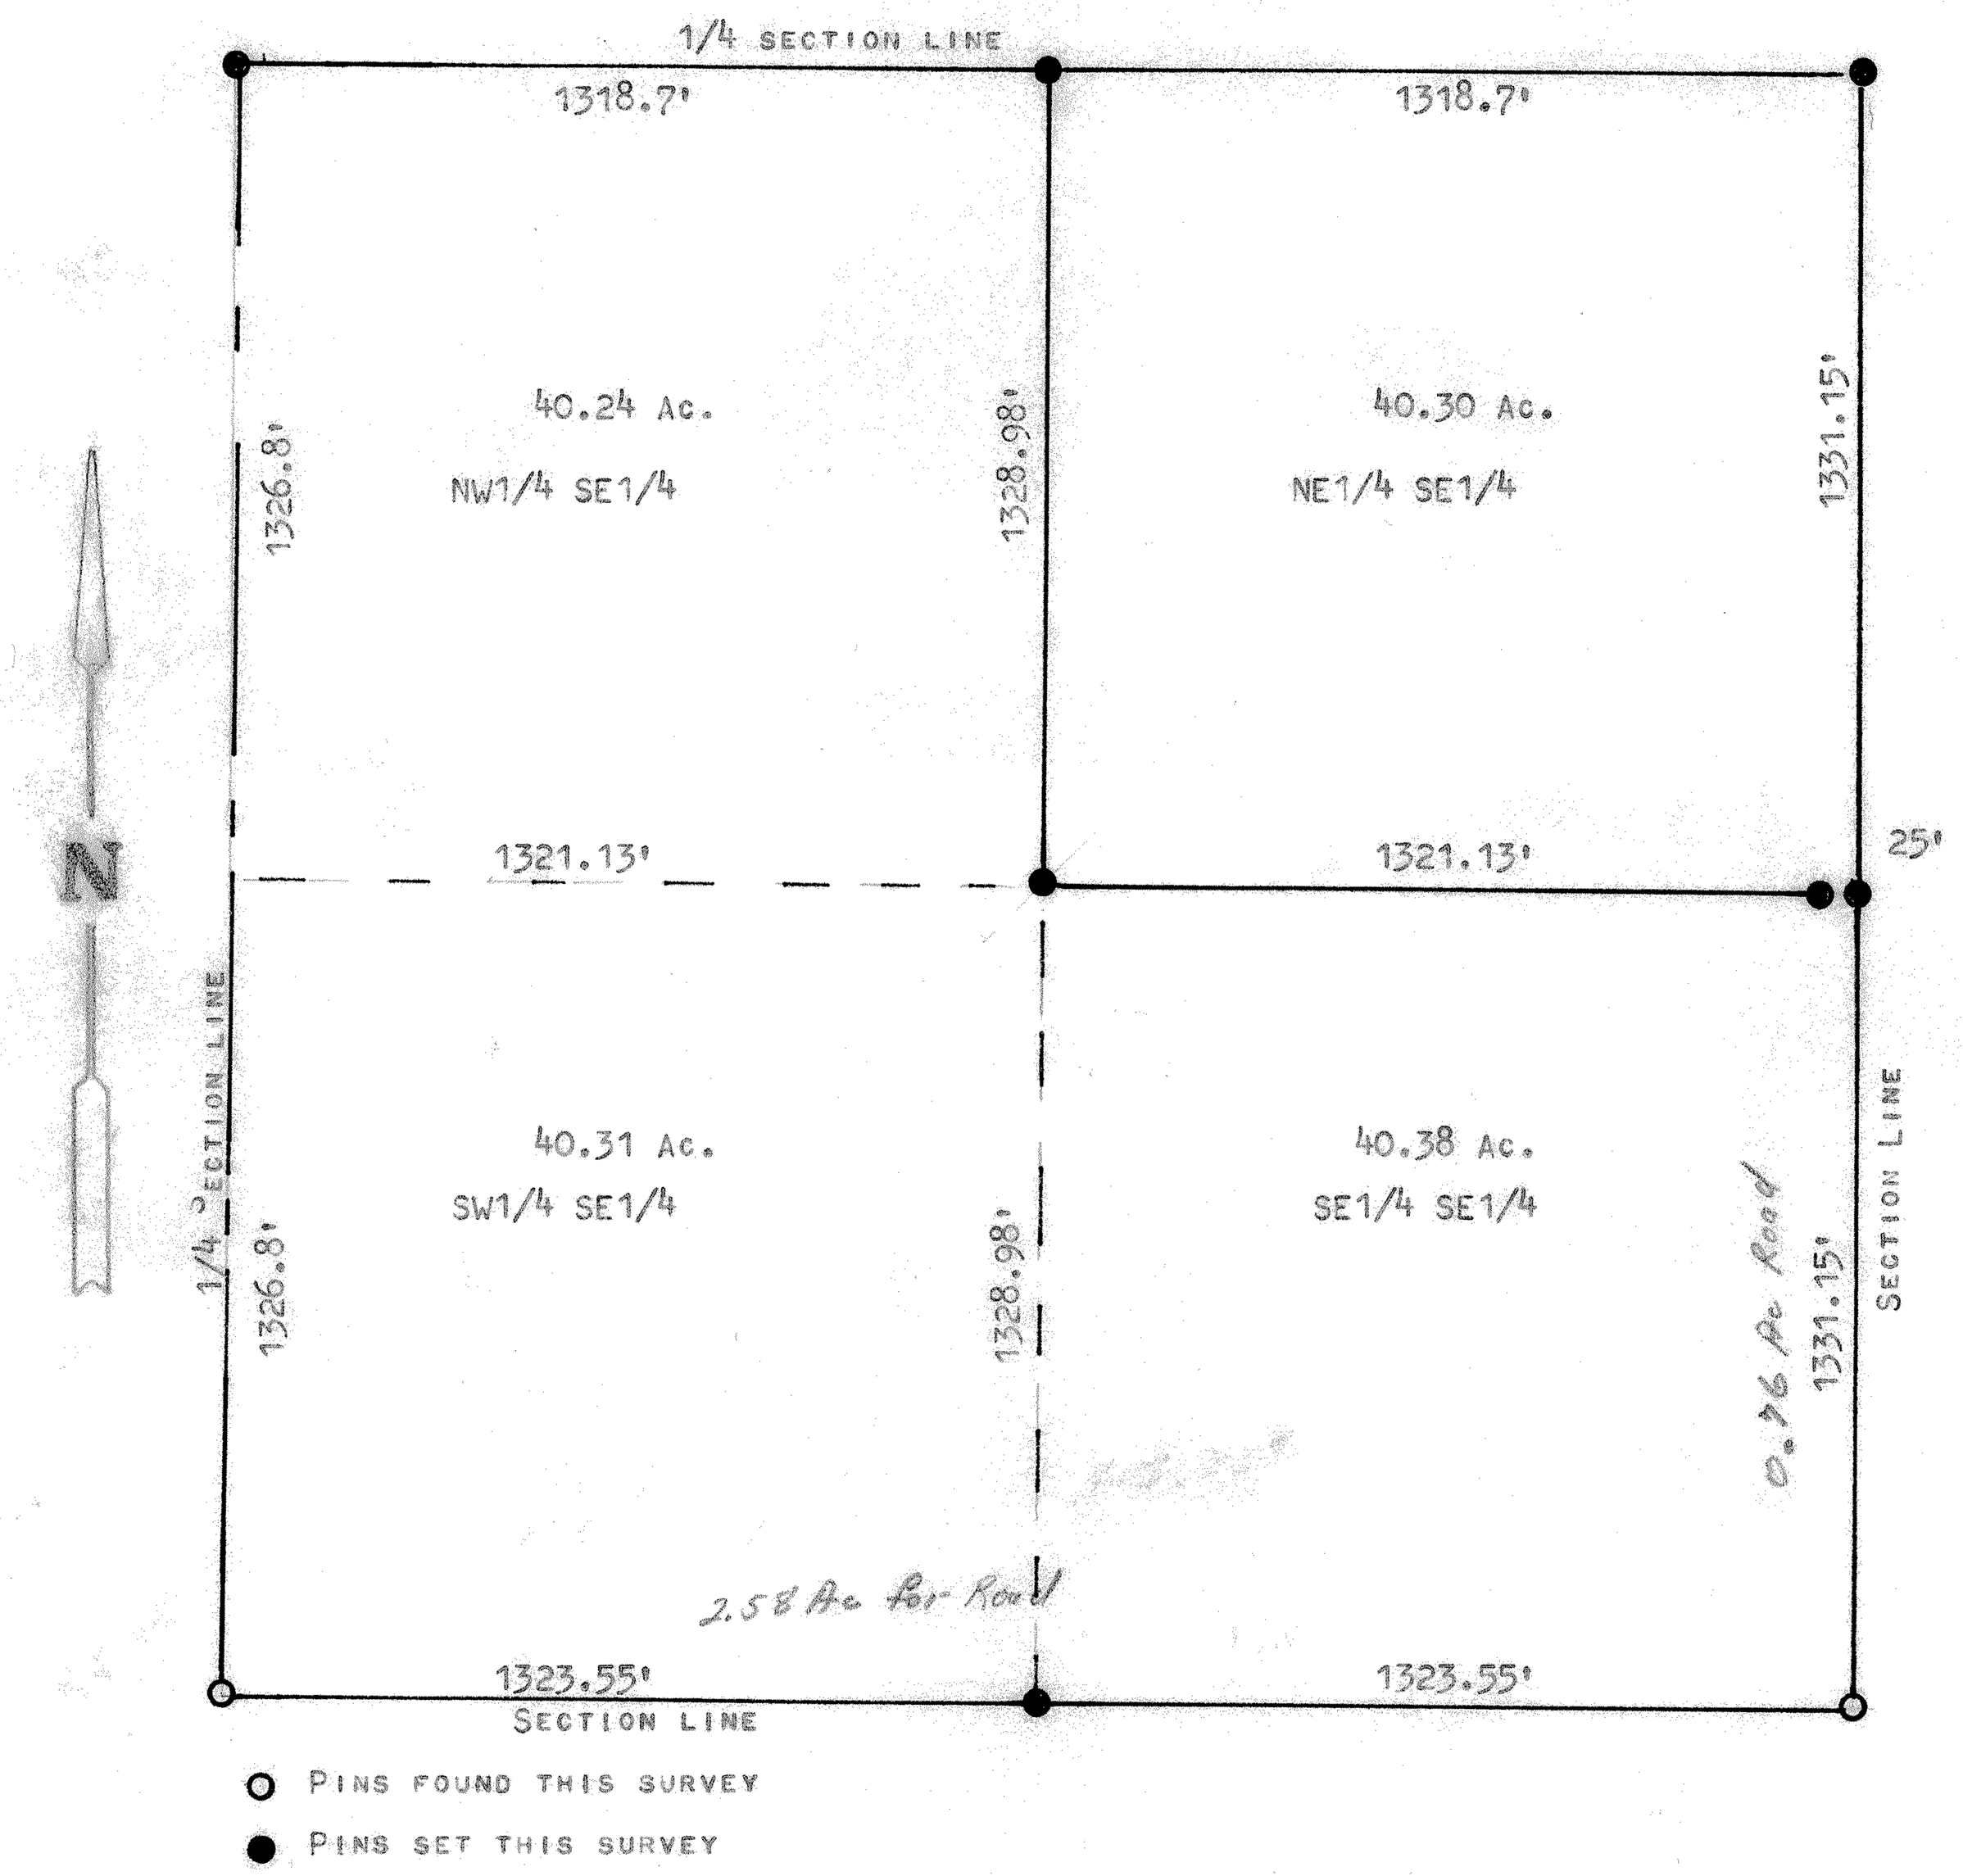

STATE OF KANSAS)
COUNTY OF MCPHERSON) SS

I, FRANCIS RANKIN, COUNTY ENGINEER OF MCPHERSON COUNTY, KANSAS DO HEREBY CERTIFY THAT UNDER MY SUPERVISION A SURVEY WAS MADE OF THE SE1/4, OF SECTION 28, T18S R3W OF THE 6TH P.M. AND THE ABOVE PLAT IS A TRUE EXHIBIT OF SAID SURVEY AS FAR AS IT IS KNOWN TO ME.

SURVEY CALLED FOR BY RICHARD A. OVERHOLT

SIGNED ON THIS 18 DAY OF AUGUST, 1971

F. R. Rankin

F. R. RANKIN
LICENSED
799
KANSAS
PROFESSIONAL ENGINEER

FRANCIS RANKIN
COUNTY ENGINEER
MCPHERSON, KANSAS

MICROFILM