http://www.adultpdf.com
Created by TIFF To PDF trial version, to remove this mark, please register this software.

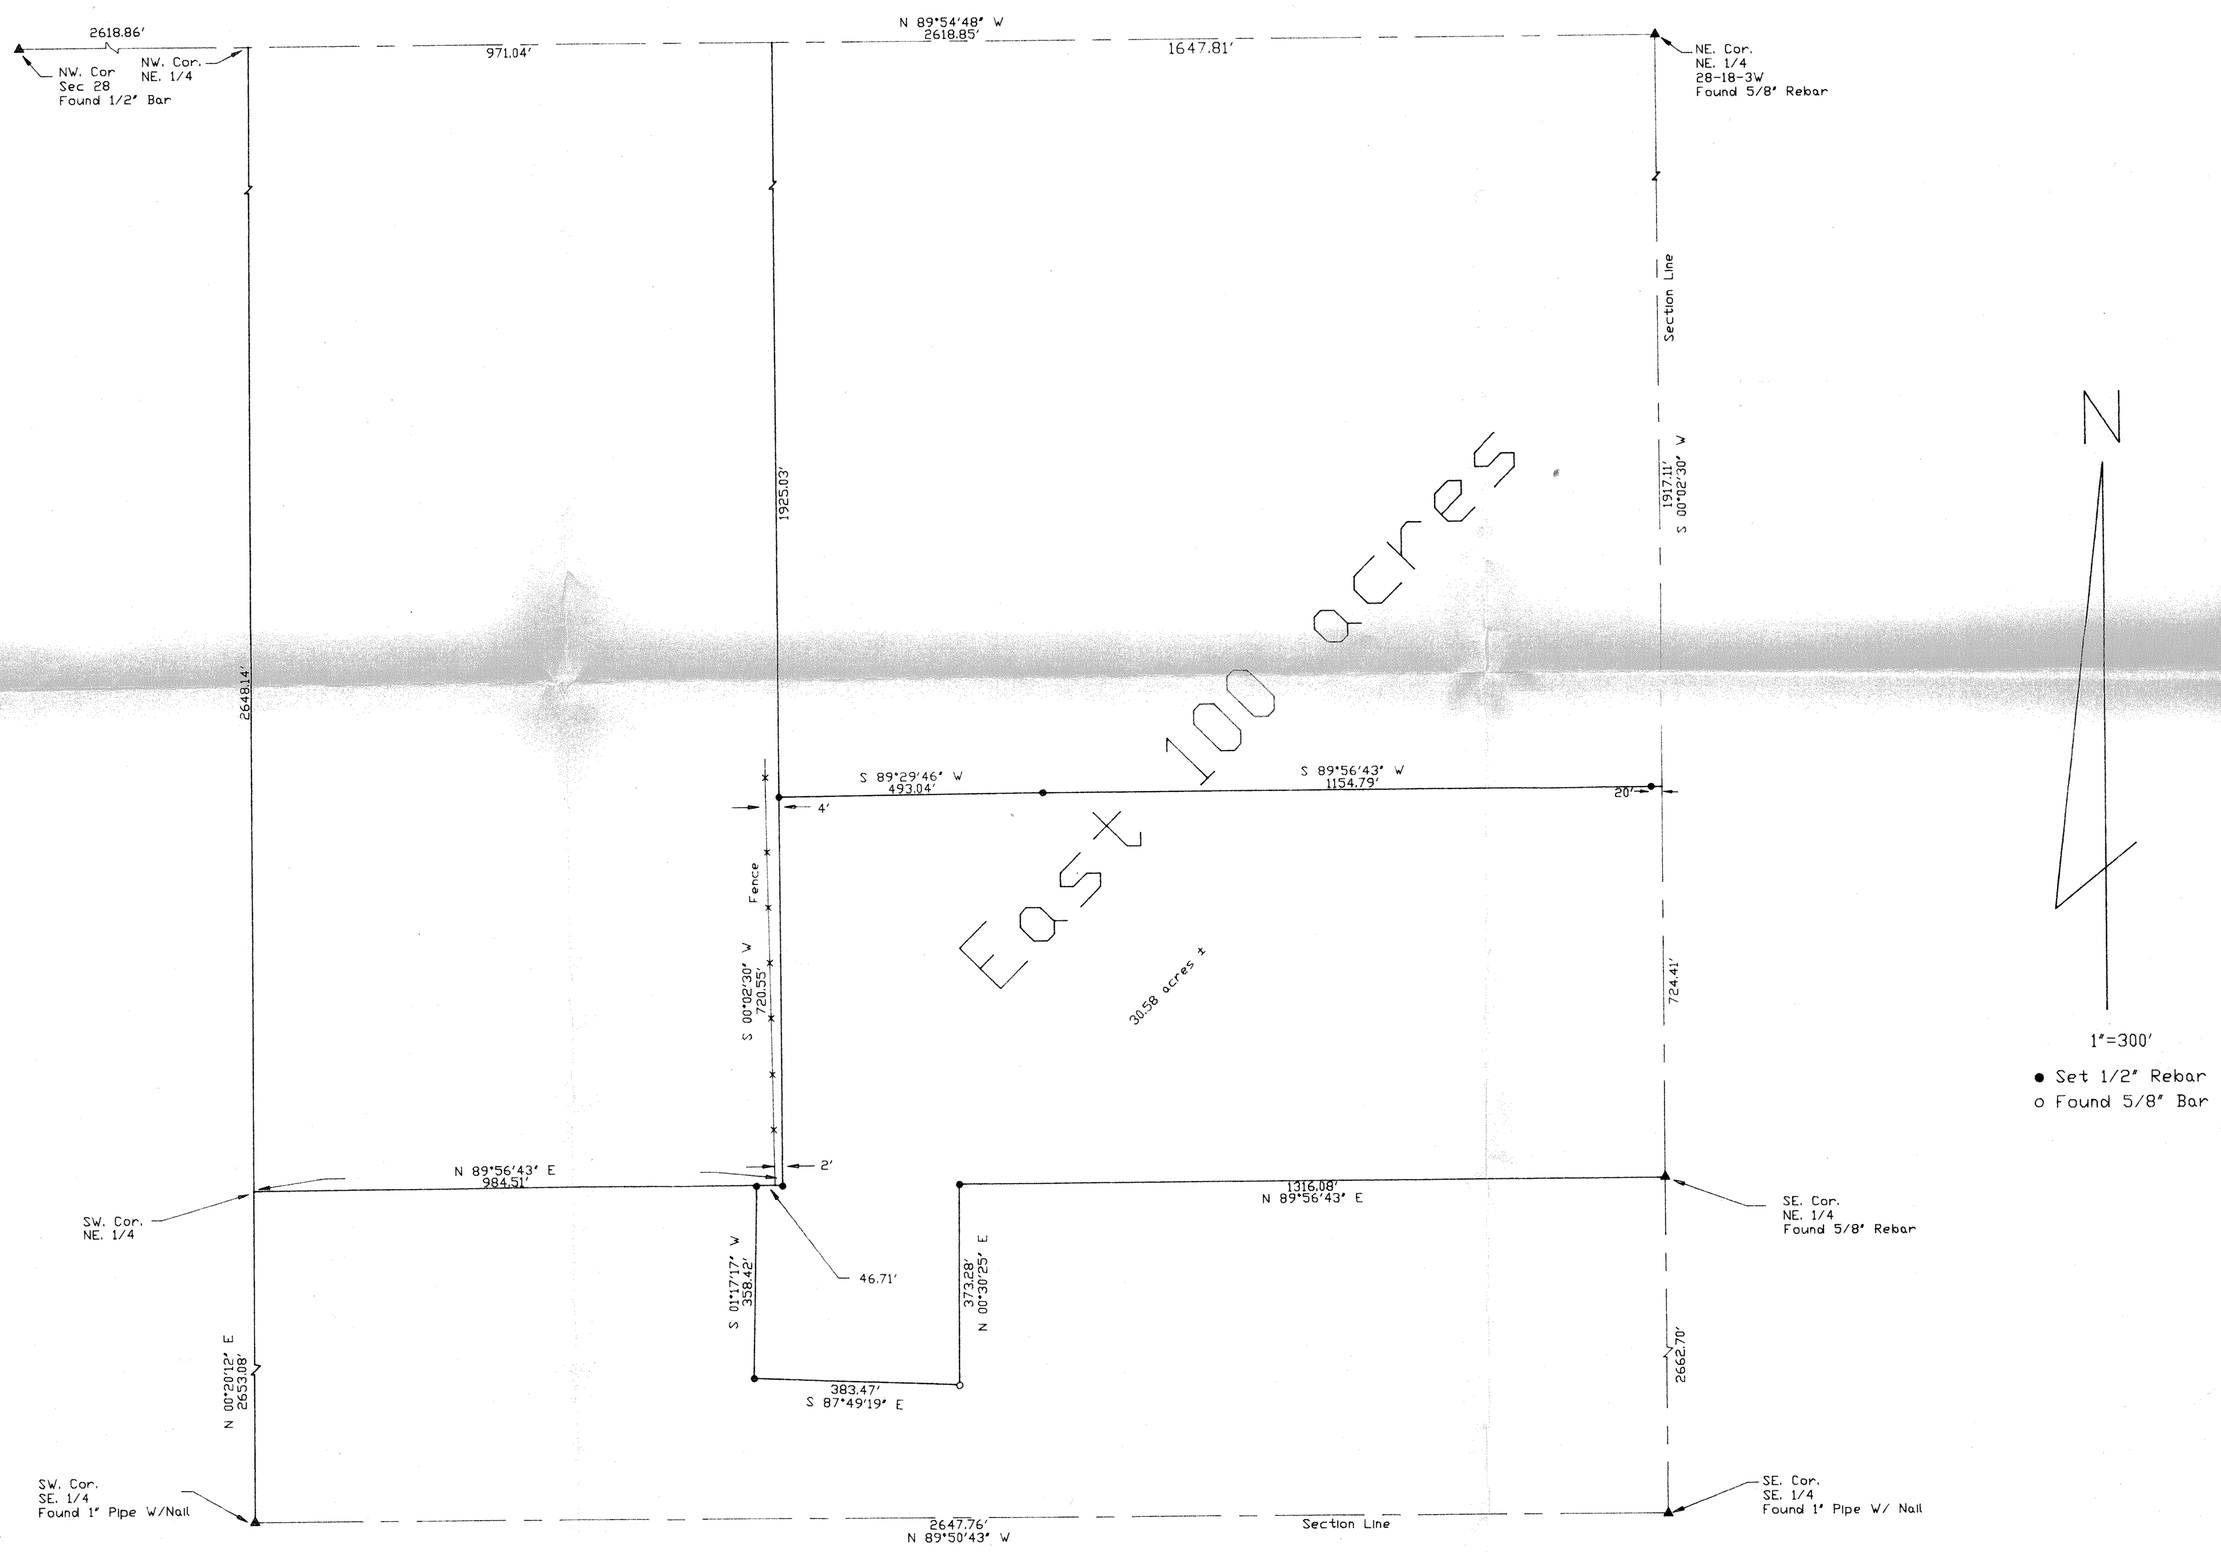

I hereby CERTIFY this Boundary Survey, completed on 4-5-94, was made under my supervision and is correct to the best of my knowledge.

DOUG RATHBONE LS-1117 KANSAS LAND SURVEYOR

Doug Rathbone
Doug Rathbone, L.S. 1117

MACON COMPANY
RATHBONE SURVEYING

114 E. FOURTH
NEWTON, KANSAS 67114
316-283-7000

PROJECT NO. 990870 4/5/94

http://www.aladgaff.com
Created by TIFF To PDF trial version, to remove this mark, please register this software.

MACON COMPANY
Rathbone Surveying

114 E. 4TH ST.
NEWTON, KS 67114
(316) 799-2258 WICHITA
(316) 284-2799 NEWTON
FAX (316) 283-6048

Project No. 990870 Sheet No. _____

Date: April 7, 1994 By _____

CLIENT: Clarence A. Schmidt - Property @ 28-28-3W McPherson County Ks.

Legal Description: A tract of land in Section 28, Township 18 South, Range 3 West of the Sixth Principal Meridian, McPherson County, Kansas. Beginning at the Southeast corner of the Northeast Quarter of said Section 28; thence N 00°02'30" E (assumed) along the East line of said Northeast Quarter for 724.41 feet; thence S 89°56'43" W for 1154.79 feet; thence S 89°29'46" W for 493.04 feet to the West line of the East 100 acres of said Northeast Quarter; thence S 00°02'30" W along said West line of the East 100 acres for 720.55 feet to the South line of said Northeast Quarter; thence S 89°56'43" W along said South line for 46.71 feet; thence S 01°17'17" W for 358.42 feet; thence S 87°49'19" E for 383.47 feet; thence N 00°30'25" E for 373.28 feet to the South line of said Northeast Quarter; thence N 89°56'43" E for 1316.08 feet to the Point of Beginning. Said tract containing 30.58 acres more or less. Subject to existing road Right-of-Way.