McPherson Eng. & Land Surveying Services
P.O. Box 662
McPherson, KS 67460
620-241-0950

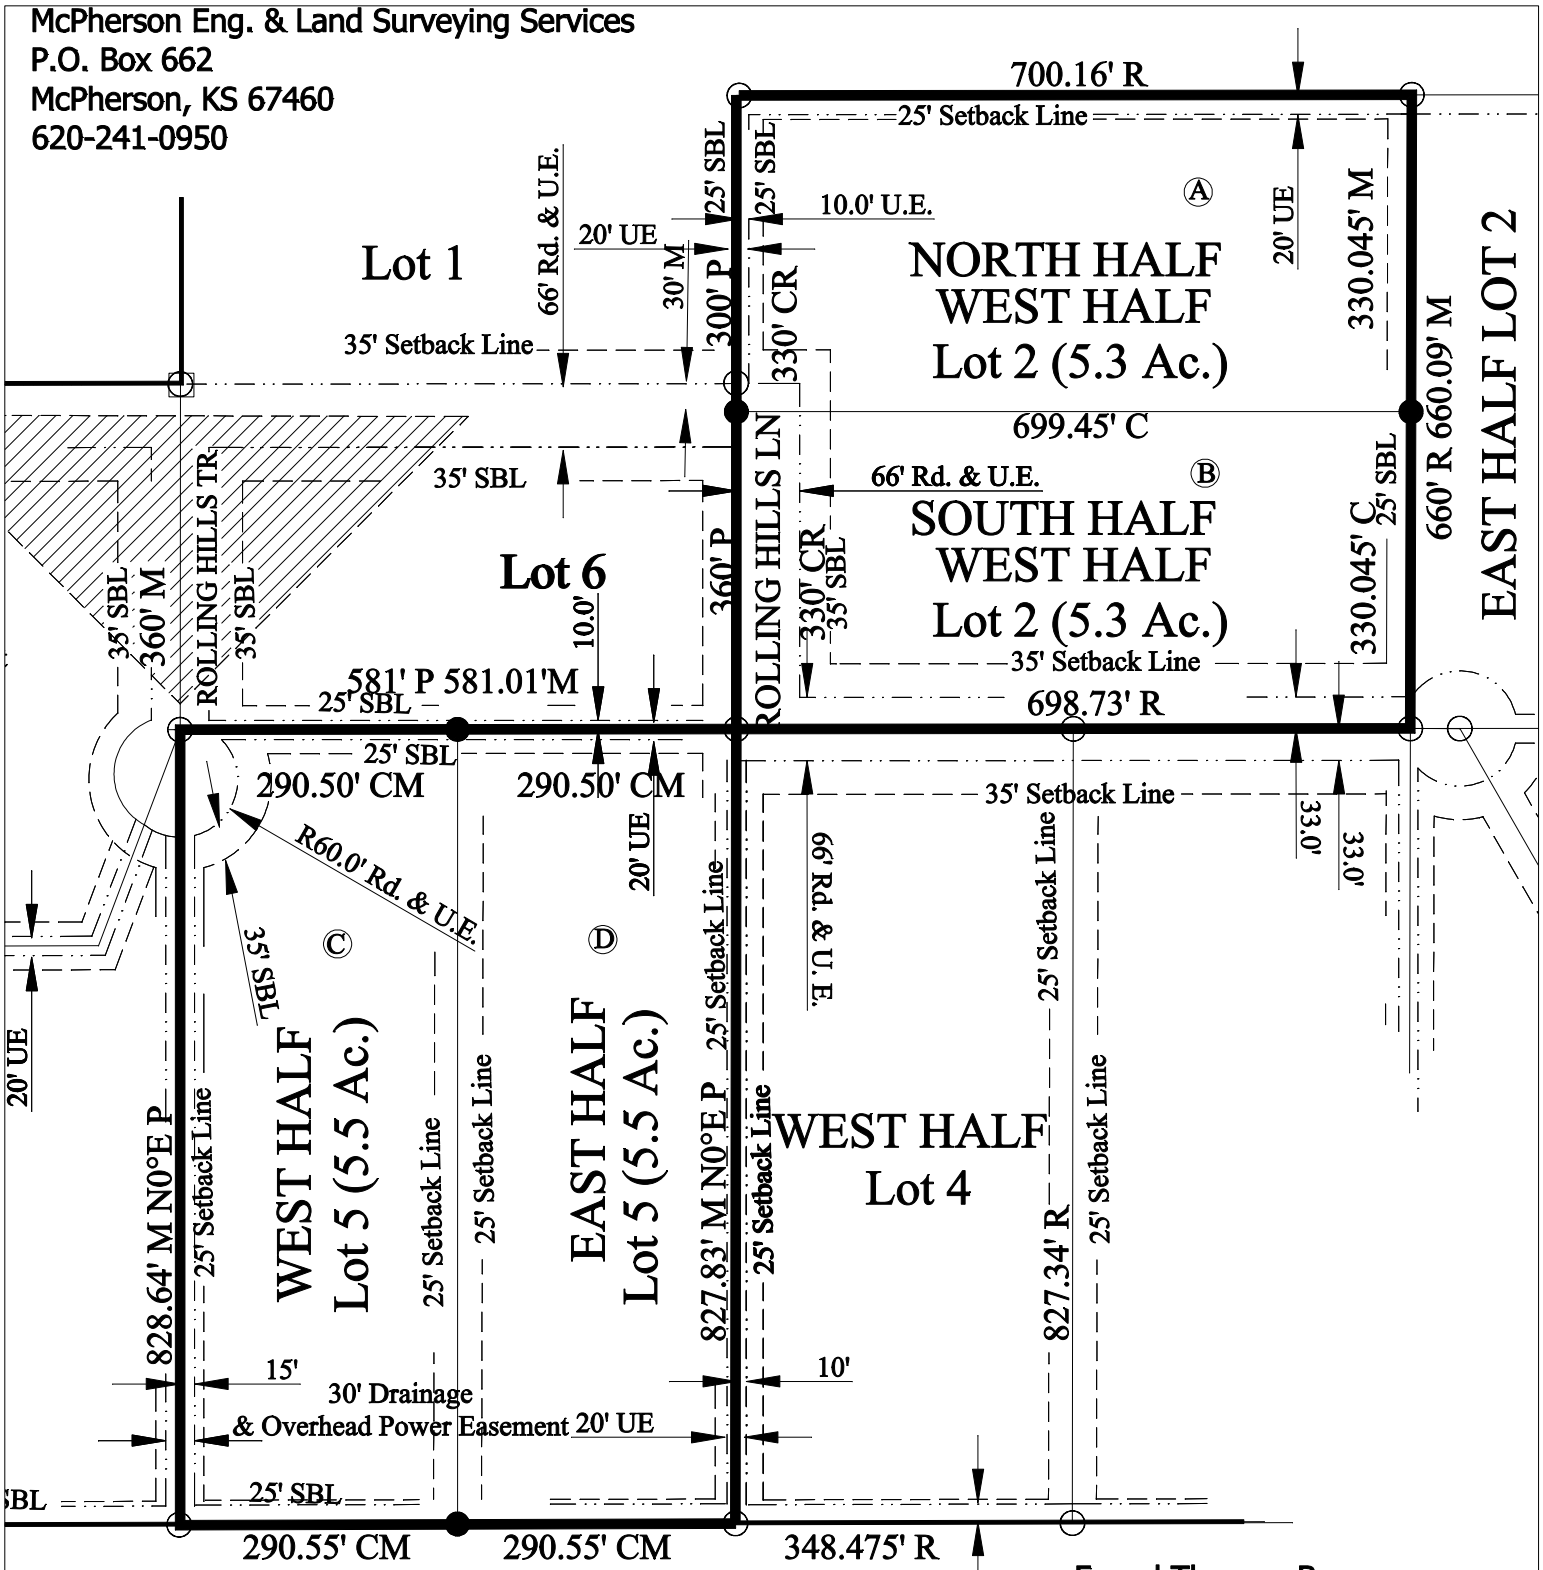

LOT SPLIT

Client: Don and Barbara Bland~1477 Dover Road., McPherson, KS

Legal Descriptions

Ⓐ -North Half West Half ($N\frac{1}{2}W\frac{1}{2}$) Lot 2 Rolling Hills Subdivision, McPherson County, Kansas

Ⓑ- South Half West Half ($S\frac{1}{2}W\frac{1}{2}$) Lot 2 Rolling Hills Subdivision, McPherson County, Kansas

Ⓒ-West Half Lot 5 Rolling Hills Subdivision, McPherson County, Kansas

Ⓓ-East Half Lot 5 Rolling Hills Subdivision, McPherson County, Kansas

○ Found Thrower Bar

● Set $\frac{5}{8}$" Bar w/ ID Cap
P=Plat, M=Meas., C= Calc.

Scale 1" = 200'

I, MELANIE L. THROWER, REGISTERED LAND SURVEYOR IN THE STATE OF KANSAS DO HEREBY CERTIFY THAT UNDER MY DIRECT SUPERVISION A SURVEY WAS MADE ON FEBRUARY 28, 2006 OF THE ABOVE DESCRIBED PROPERTY AND THE PROPERTY IS A TRUE EXHIBIT OF SAID SURVEY AS FAR AS IT IS KNOWN TO ME.