http://www.adultpdf.com
Created by TIFF To PDF trial version, to remove this mark, please register this software.

SURVEY IN THE N 1/2

SECTION 28-T18S-R3W

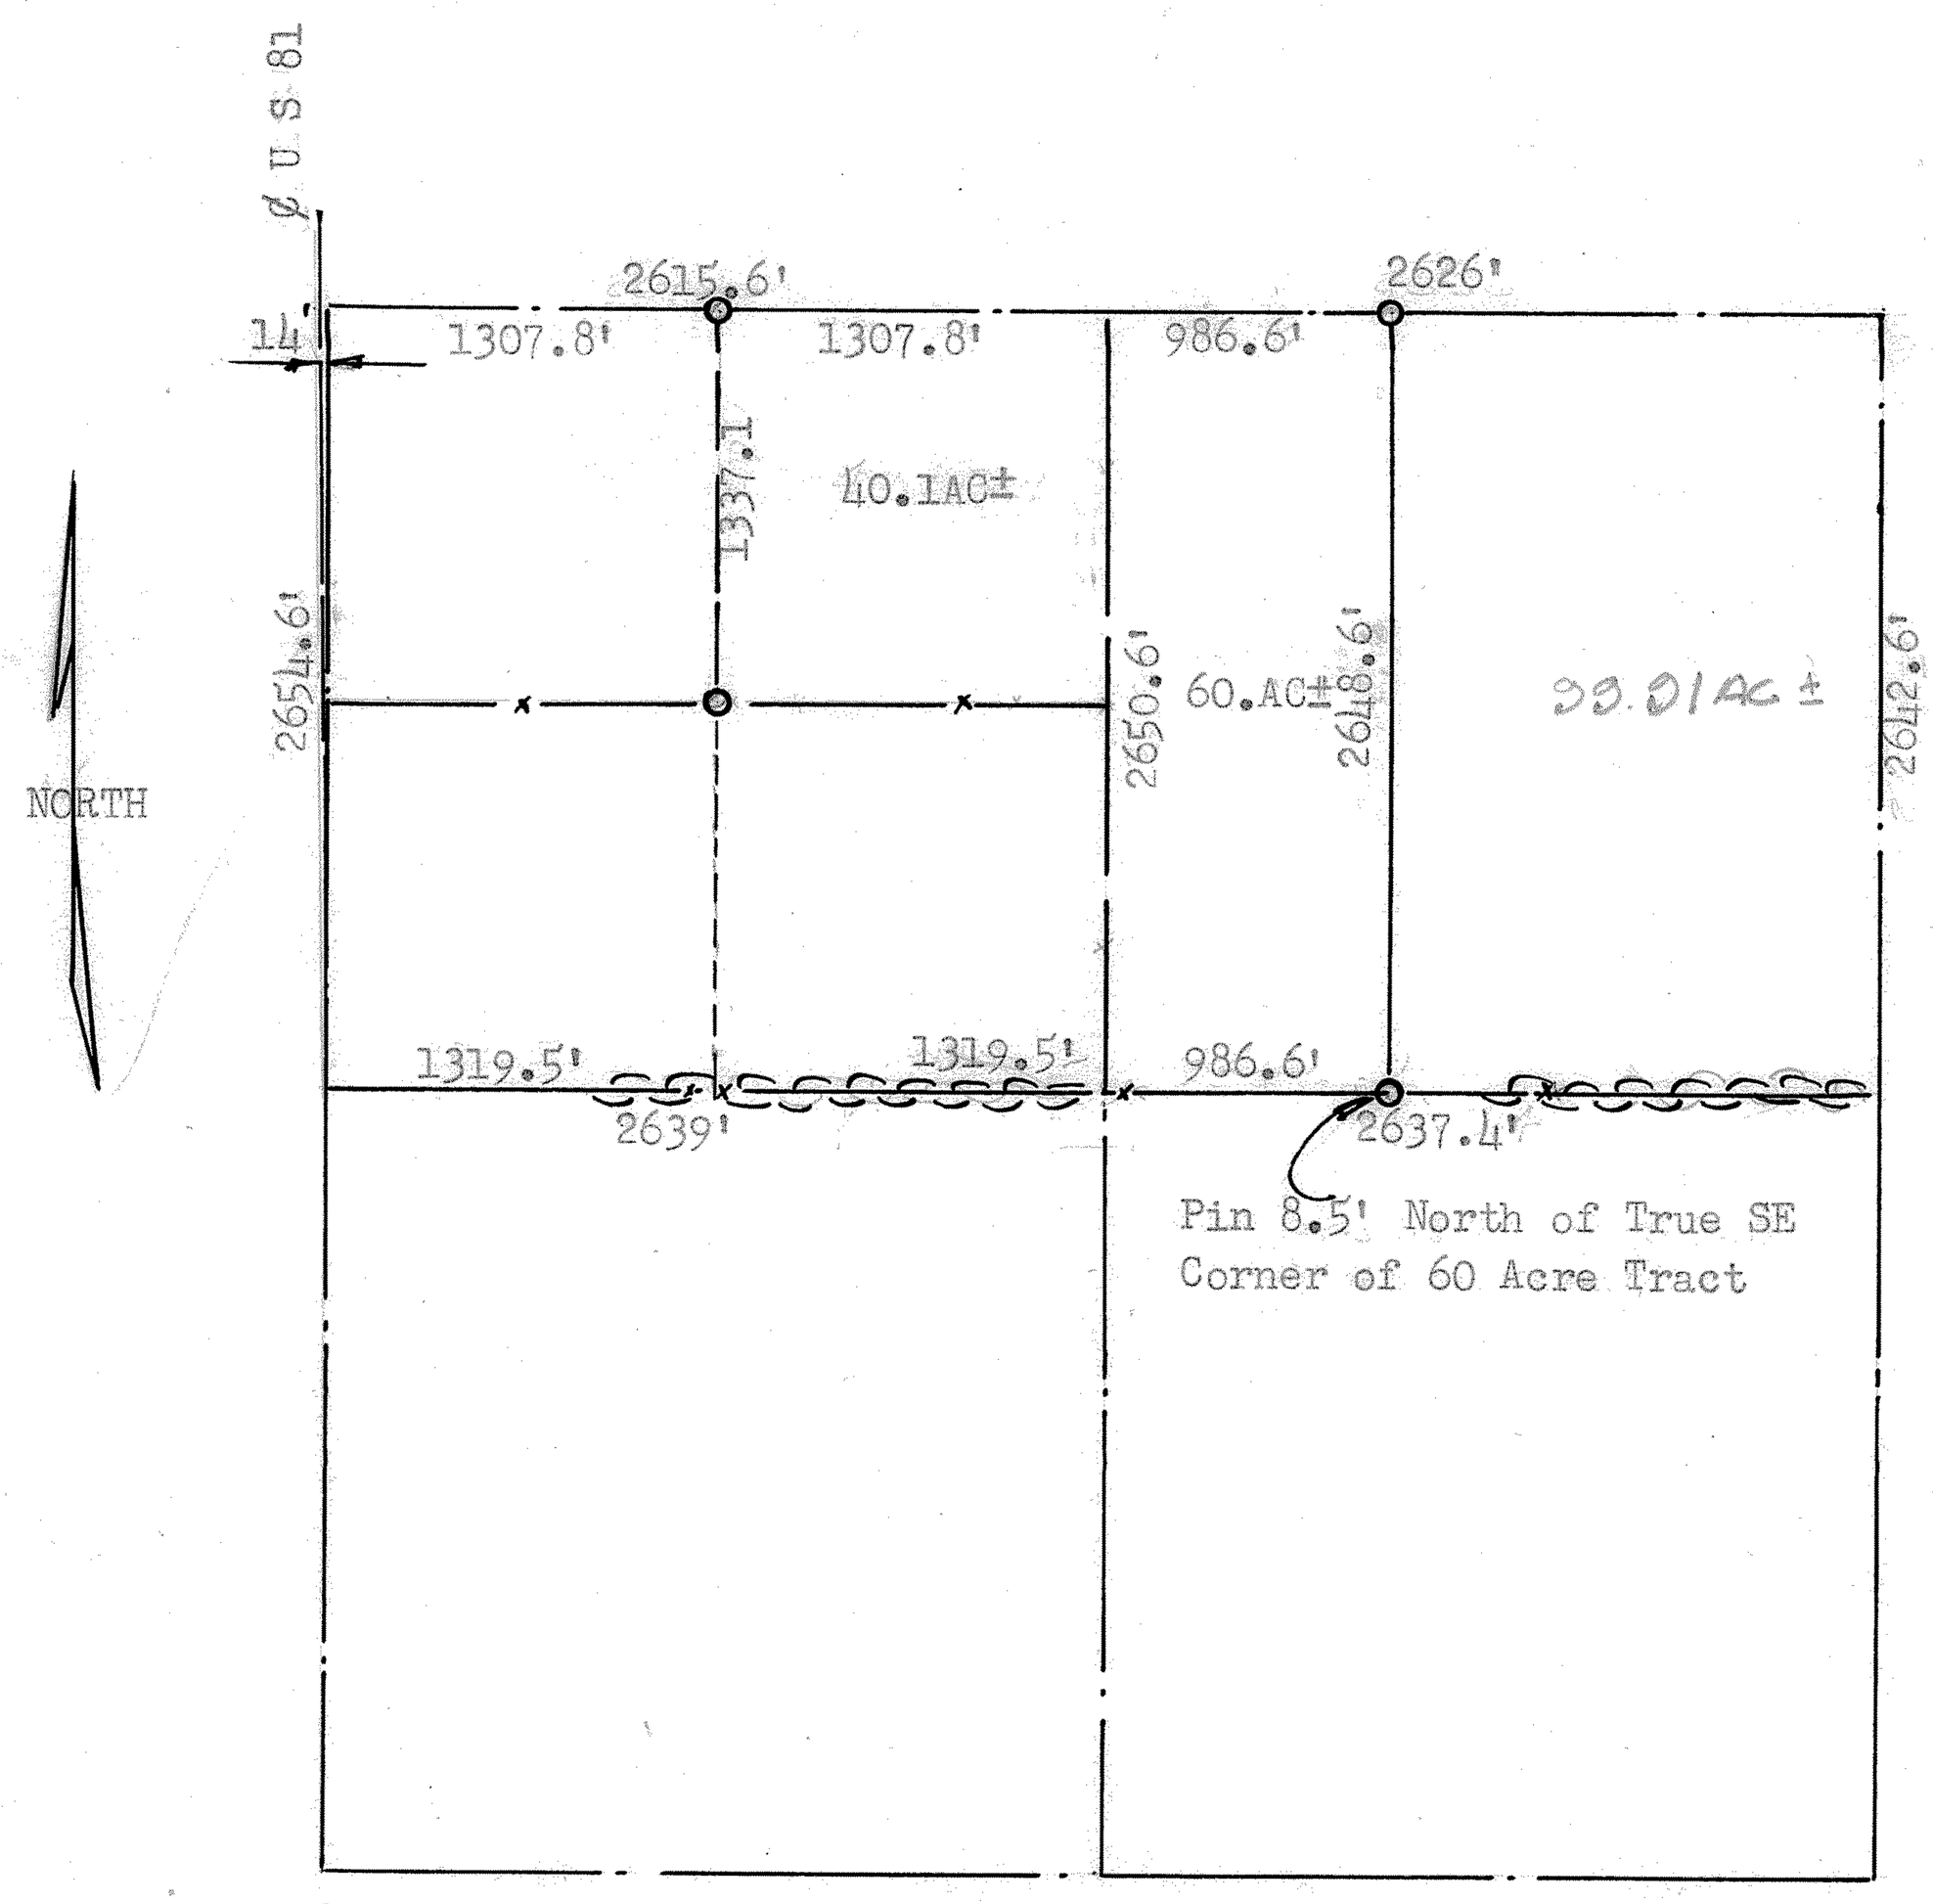

State of Kansas)
County of McPherson) SS

I, Francis D. Wagner do hereby certify that I did cause to be done on the 7th day of May, 1954 a survey in the N 1/2 of Sec. 28-T18S-R3W of the 6th P. M. Described as follows:

(1) Established the west line of the NE 1/4 of the NW 1/4 Section 28-T18S-R3W.
(2) Established the East line of a 60 AC tract of land lying 986.6± feet East and parallel to the 1/4 section line between the NE 1/4 & NW 1/4 Section 28-T18S-R3W.

and that the accompanying plat is a true exhibit of said survey.

Francis D Wagner

FRANCIS D. WAGNER
County Engineer
McPherson County

O Denotes 3/4"Ø pins

Date: May 7, 1954

MICROFILM