http://www.adultpdf.com
Created by TIFF To PDF trial version, to remove this mark, please register this software.

SICKMON-KLASSEN
LAND SURVEYORS

PHONE (316) 663-7401 • P. O. BOX 1691
611 EAST 4TH AVE.
HUTCHINSON, KANSAS 67501

△ GOVERNMENT CORNER FOUND
◭ GOVERNMENT CORNER SET
● IRON BAR SET
× 'X' CHISLED IN CONCRETE
C CALCULATED DISTANCE OR DIRECTION

NOTE: SEE SHEET 2 FOR SECTION CORNER REFERENCE TIES.

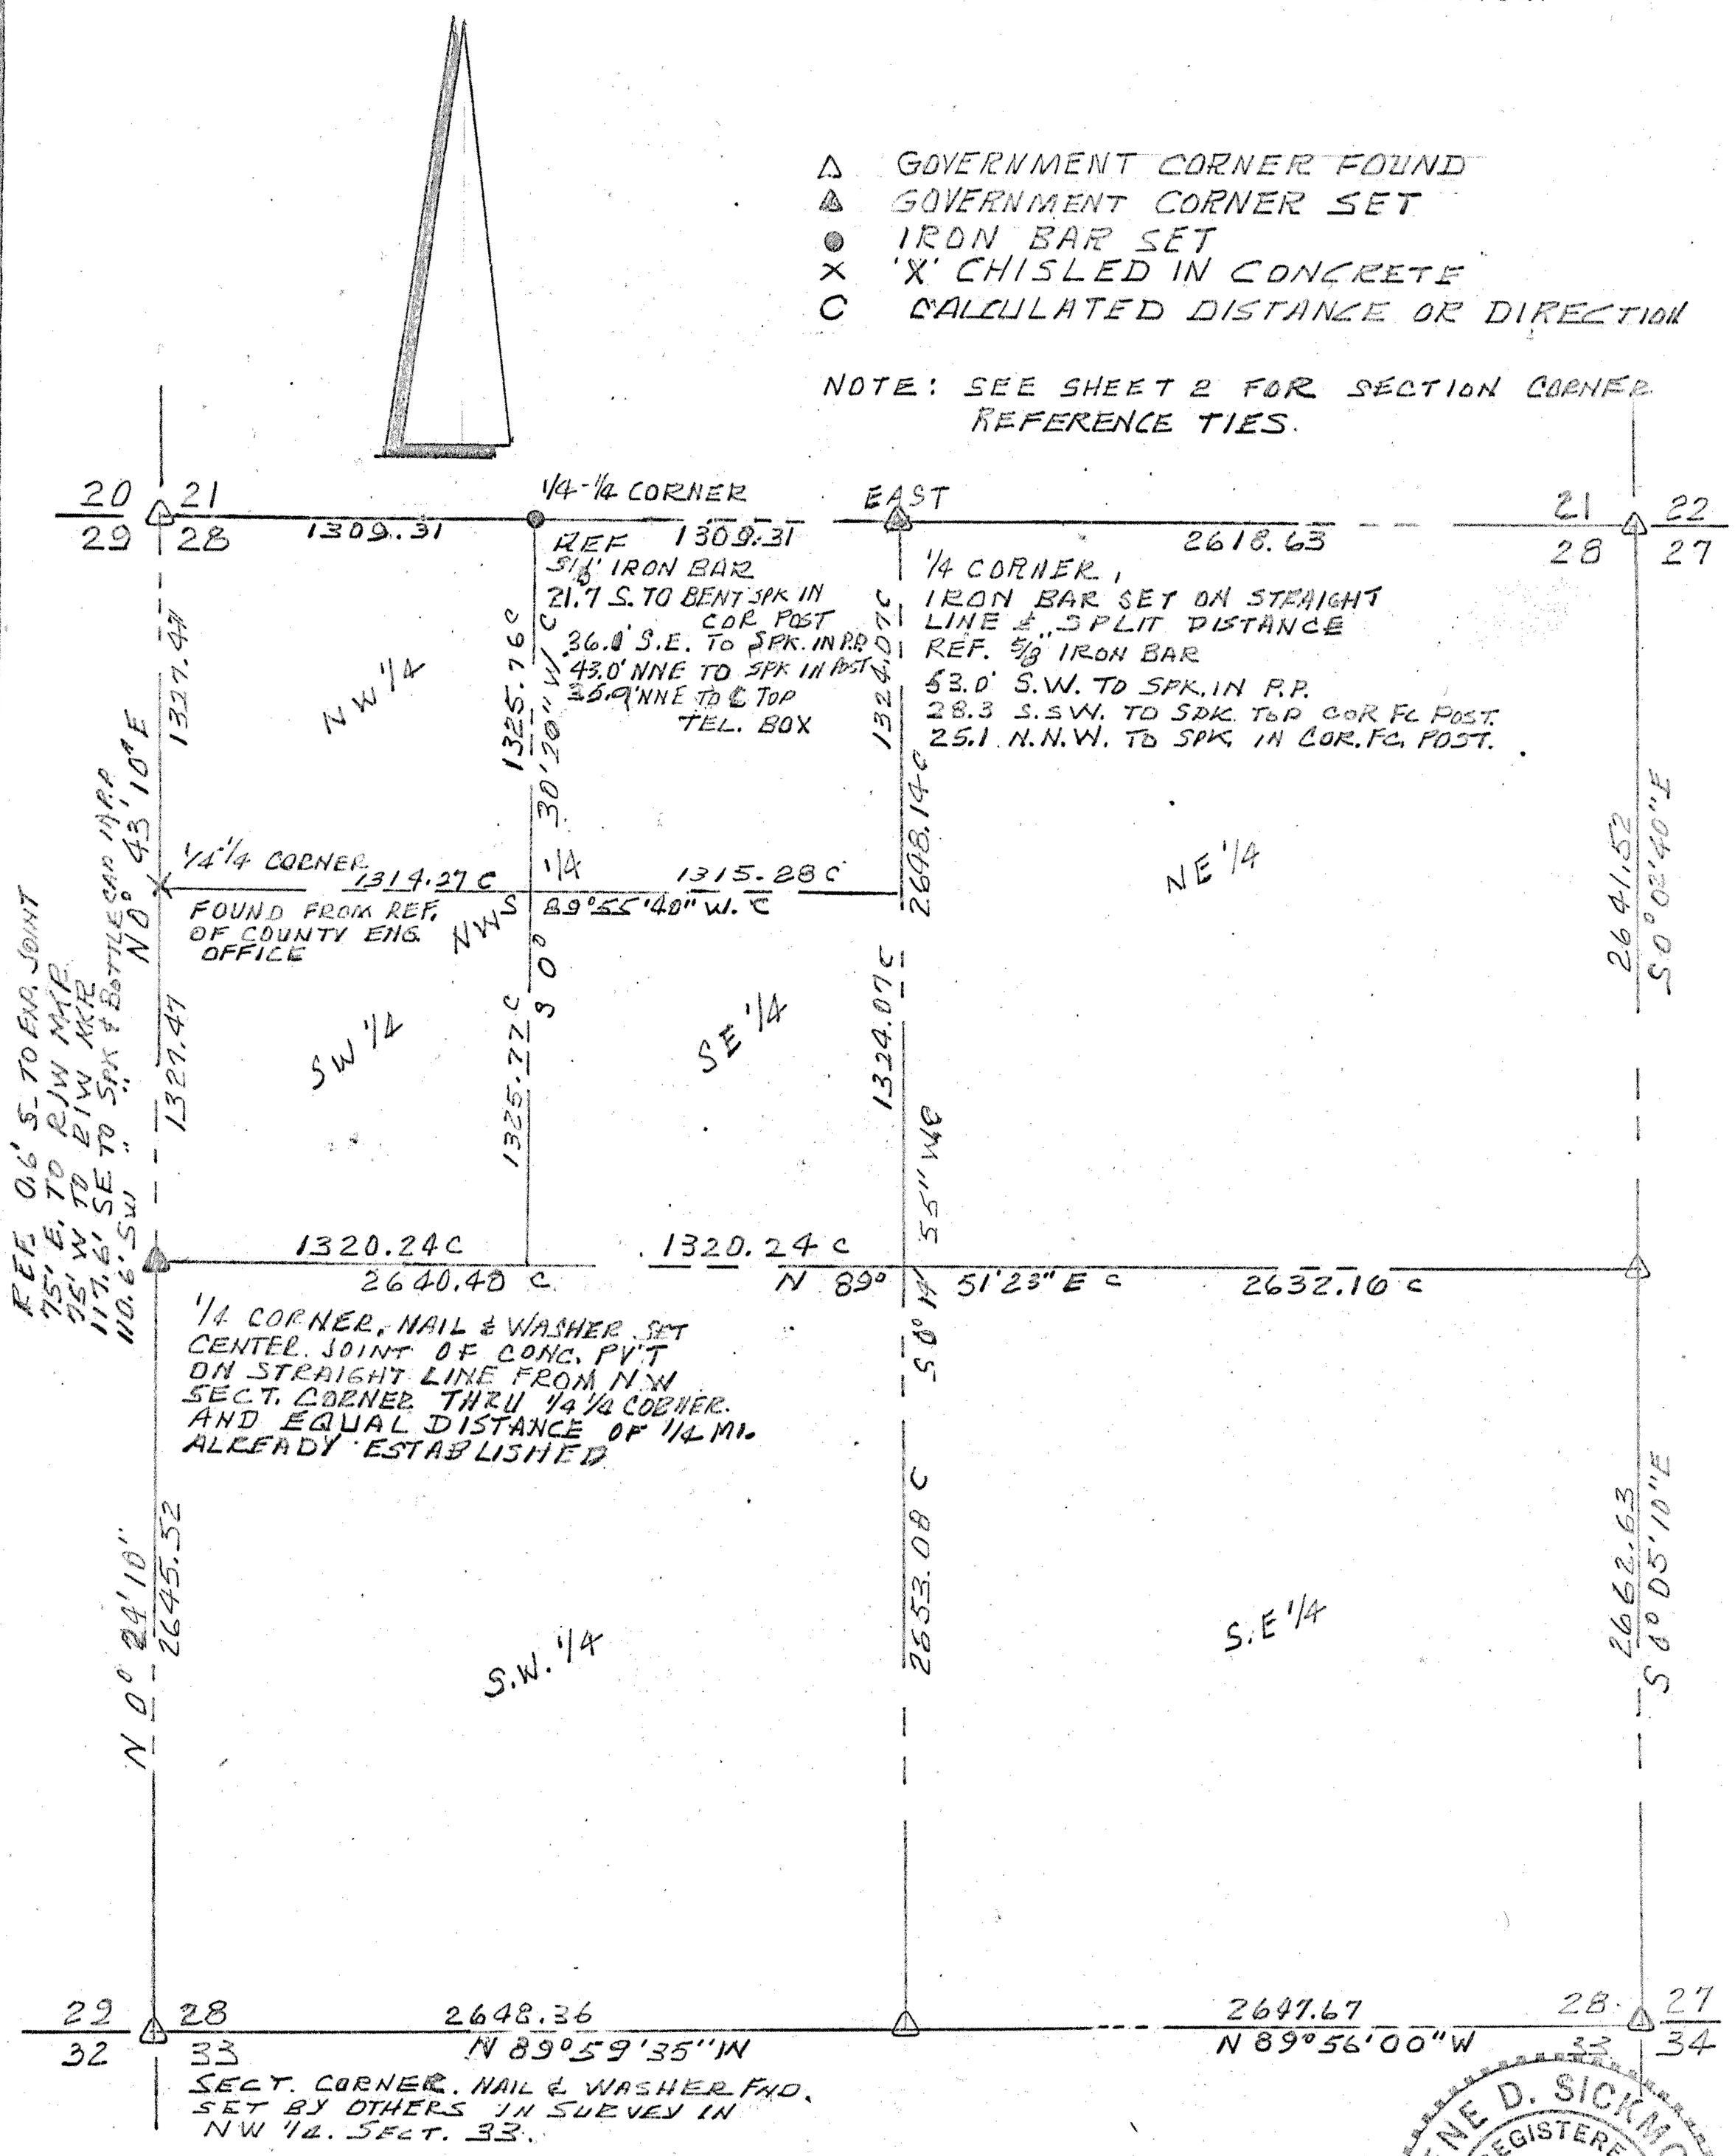

I hereby certify that the above is a true and correct plat of a survey made of the property described herein

GENE D. SICKMON REGISTERED LS-85 KANSAS LAND SURVEYOR

Gene D. Sickmon
Registered Kansas Land Surveyor

Survey for: DARRELL THOMPSON

A survey of Section 28, Township 18 South, Range 3 West of the 6th P.M. to determine the length and direction of the perimeter of the Northwest ¼ of the Northwest ¼ of said Section 28.

State: KANSAS	County: MC PHERSO	Proj. # 81-47	Date: 1 September 1981