http://www.adultpdf.com
Created by TIFF To PDF trial version, to remove this mark, please register this software.

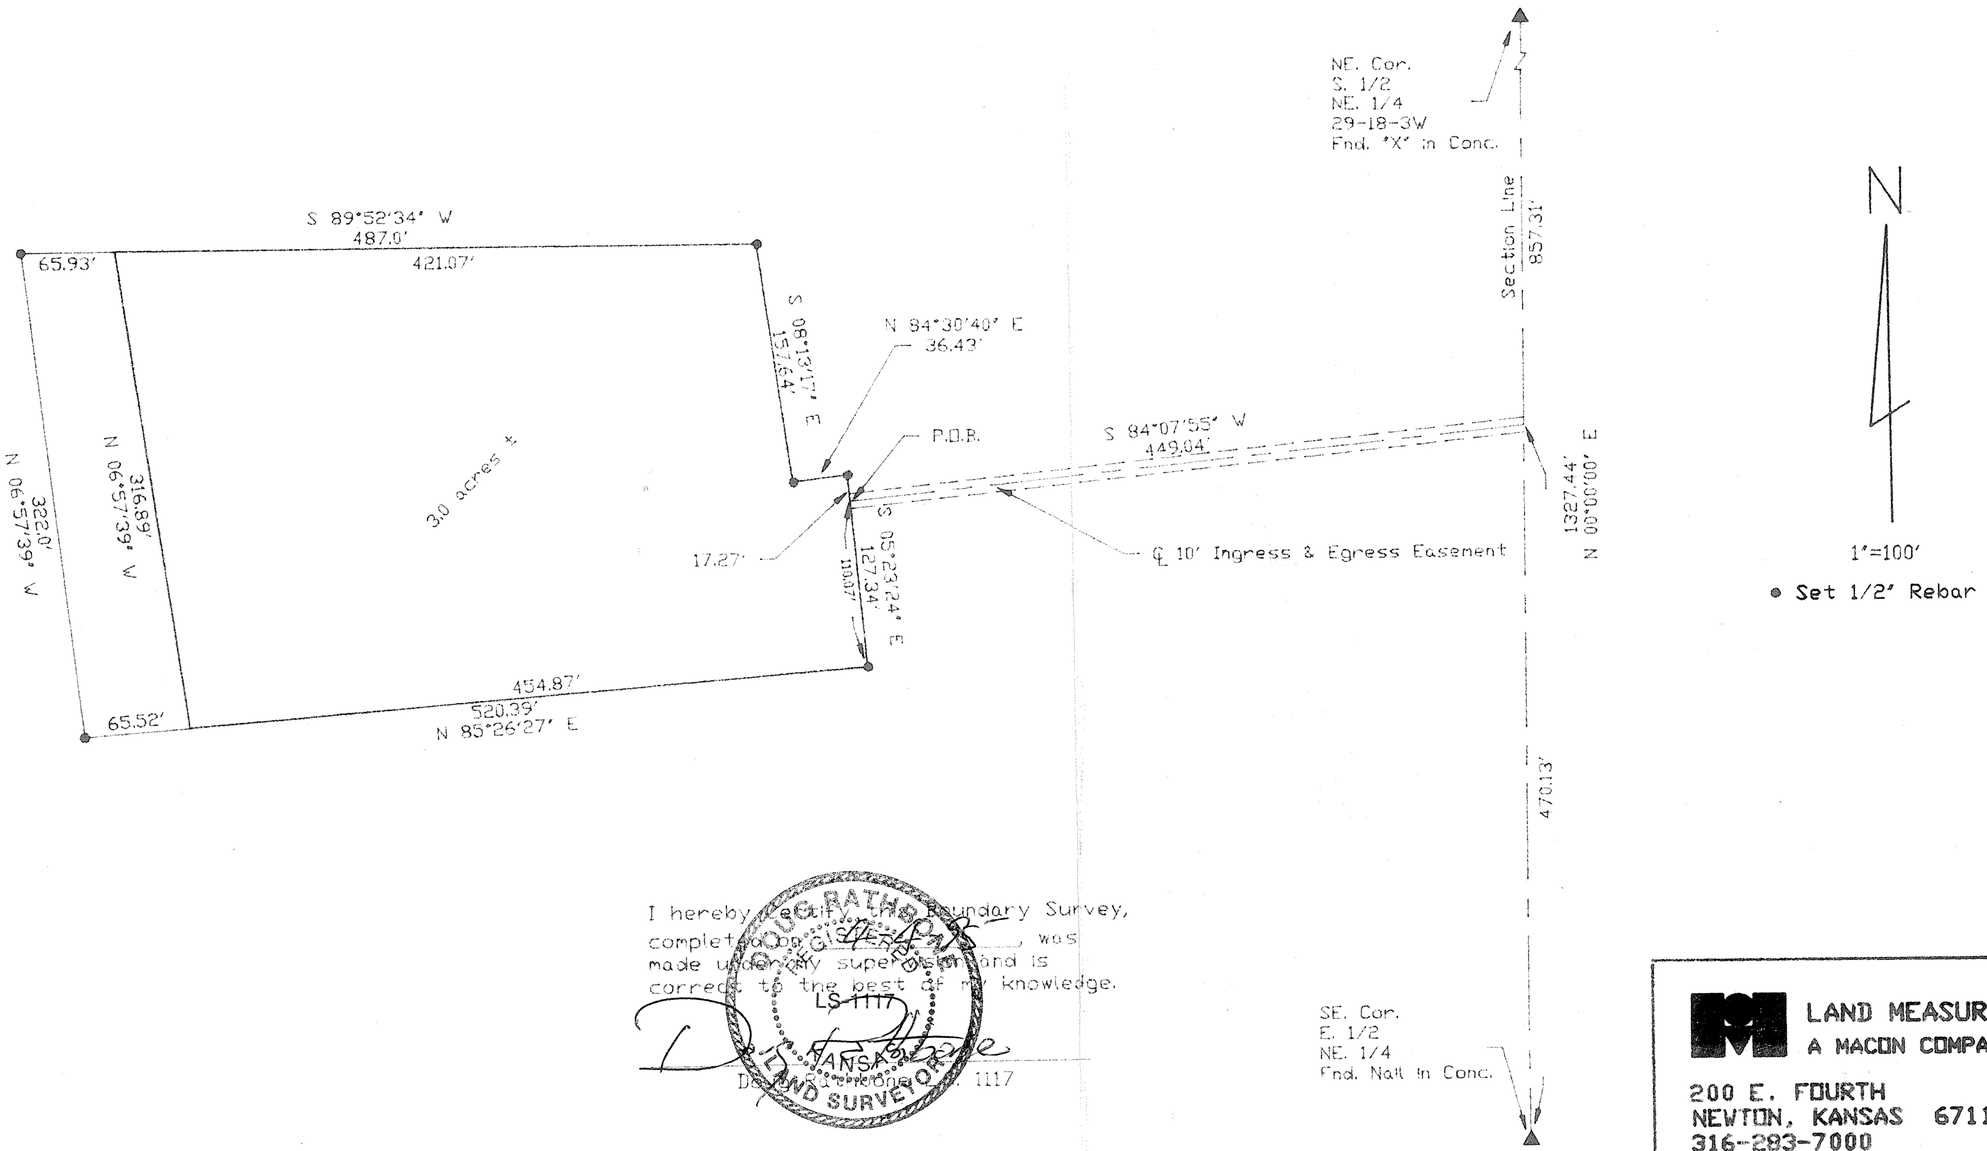

I hereby certify this Boundary Survey, completed on 4-4-95, was made under my supervision and is correct to the best of my knowledge.

LS 1117

Donald R. Strahan, No. 1117

DONALD R. STRAHAN
KANSAS
LAND SURVEYOR
LS-1117

LAND MEASUREMENT INC.
A MACON COMPANY AFFILIATE

200 E. FOURTH
NEWTON, KANSAS 67114
316-283-7000

PROJECT NO. 991294 4/4/95

http://www.adultpdf.com
Created by TIFF To PDF trial version, to remove this mark, please register this software

Land Measurement Inc.
A Macon Company Affiliate

200 E. 4TH ST.
NEWTON, KS 67114
(316) 283-7000 NEWTON
(316) 799-2258 WICHITA
FAX (316) 283-4485

Project No. 991294 Sheet No. _____

Date: May 08. 1995 By _____

CLIENT: Cleve Bolton Est.- Property @ 29-18-3W. McPherson County Ks.

NF

5.28.5

LEGAL DESCRIPTION: A tract of land in the South half of the Northeast Quarter of Section 29, Township 18 South, Range 3 West of the 6th P.M., McPherson County, Kansas. Commencing at the Southeast corner of said Northeast Quarter; thence N 00°00'00" E (assumed) along the East line of said Northeast Quarter for 470.13 feet; thence S 84°07'55" W for 449.04 feet to the Point of Beginning; thence S 05°23'24" E for 110.07 feet; thence S 85°26'27" W for 454.87 feet; thence N 06°57'39" W for 316.89 feet; thence N 89°52'34" E for 421.07 feet; thence S 08°13'17" E for 157.64 feet; thence N 84°30'40" E for 36.43 feet; thence S 05°23'24" E for 17.27 feet to the Point of Beginning. Said tract containing 3.0 acres more or less.