http://www.adultpdf.com
Created by TIFF To PDF trial version, to remove this mark, please register this software.

A DESCRIPTION OF A TRACT OF LAND IN THE NW 1/4 OF THE NE 1/4 SECTION 29, T18S-R3W

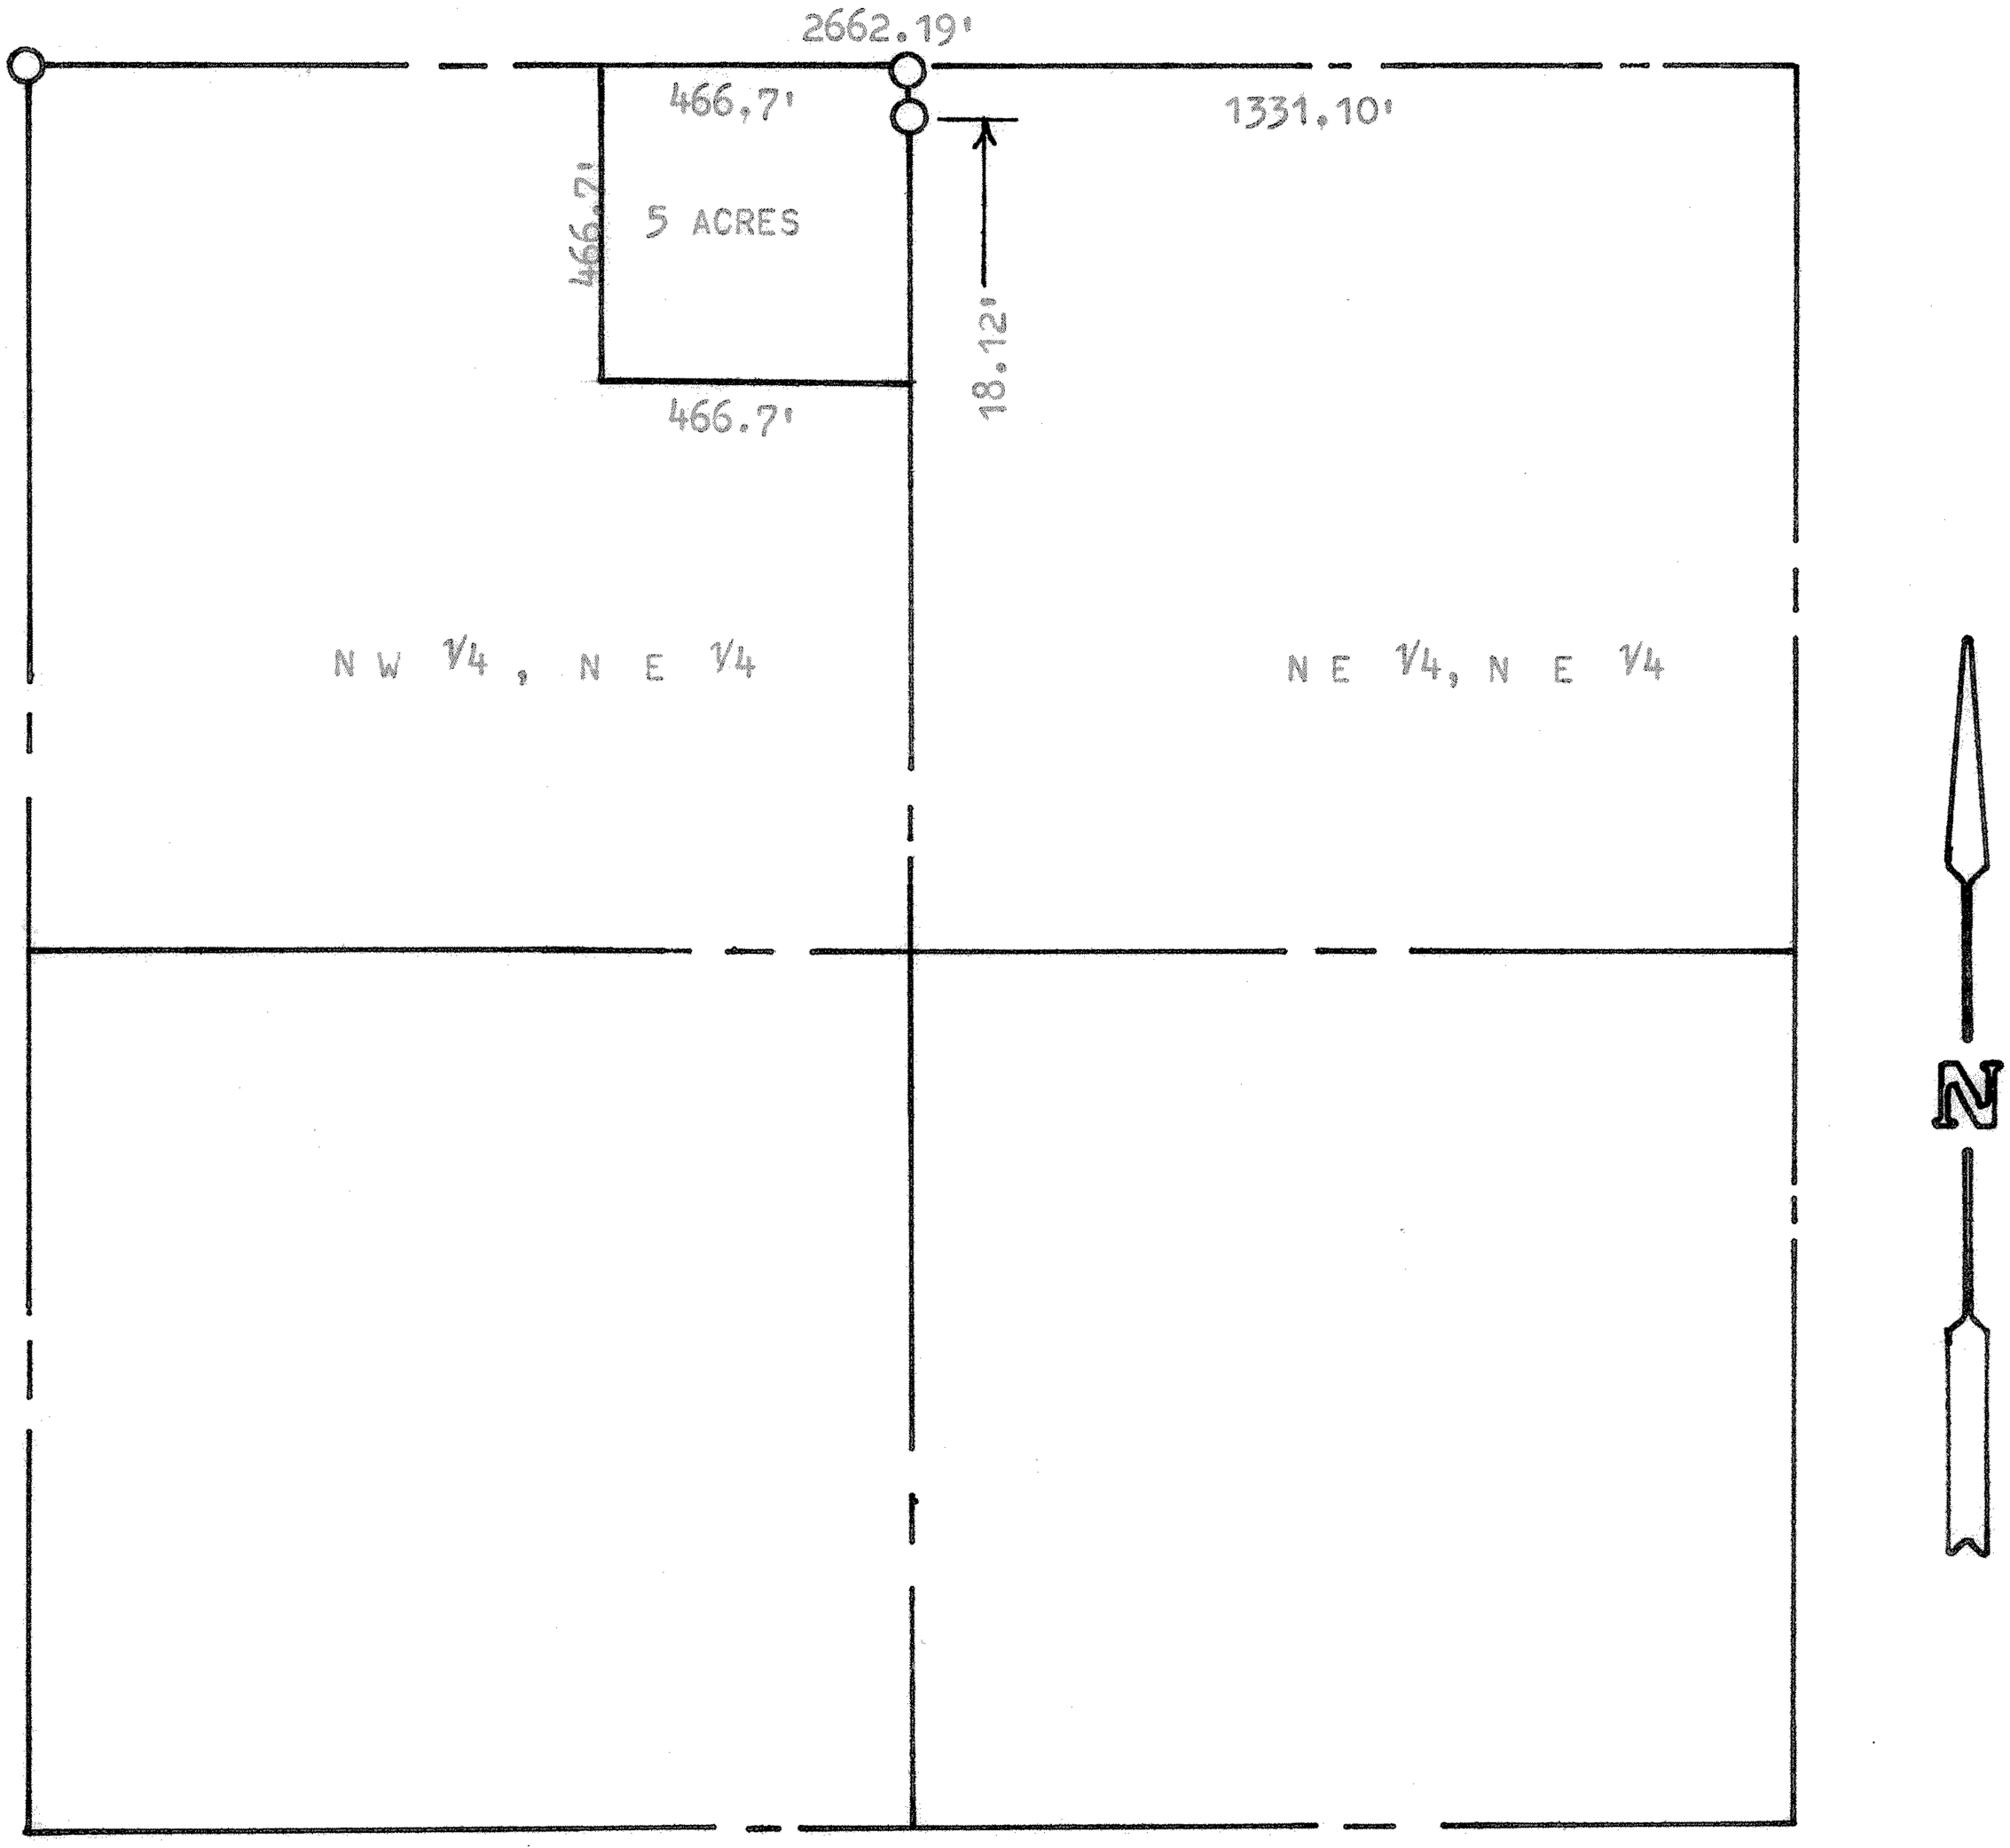

O PINS ~~SET THIS SURVEY~~ Found

DESCRIPTION OF A TRACT OF LAND

BEGINNING 1331.1 FEET WEST OF THE NE CORNER OF THE NE 1/4 OF SECTION 29, T18S-R3W THE SAME POINT BEING THE NE CORNER OF THE NW 1/4, NE 1/4, OF SAID SECTION; THENCE SOUTH ON 1/16 LINE 466.7 FEET; THENCE WEST PARALLEL WITH SECTION LINE 466.7 FEET; THENCE NORTH TO SECTION LINE 466.7 FEET; THENCE EAST 466.7 FEET TO PLACE OF BEGINNING. SAID TRACT CONTAINS 5 ACRES MORE OR LESS.

MICROFILM