http://www.adultpdf.com
Created by TIFF To PDF trial version, to remove this mark, please register this software.

A SURVEY IN THE NW1/4, NE1/4, SECTION 29, T18S R3W
MCPHERSON COUNTY, KANSAS

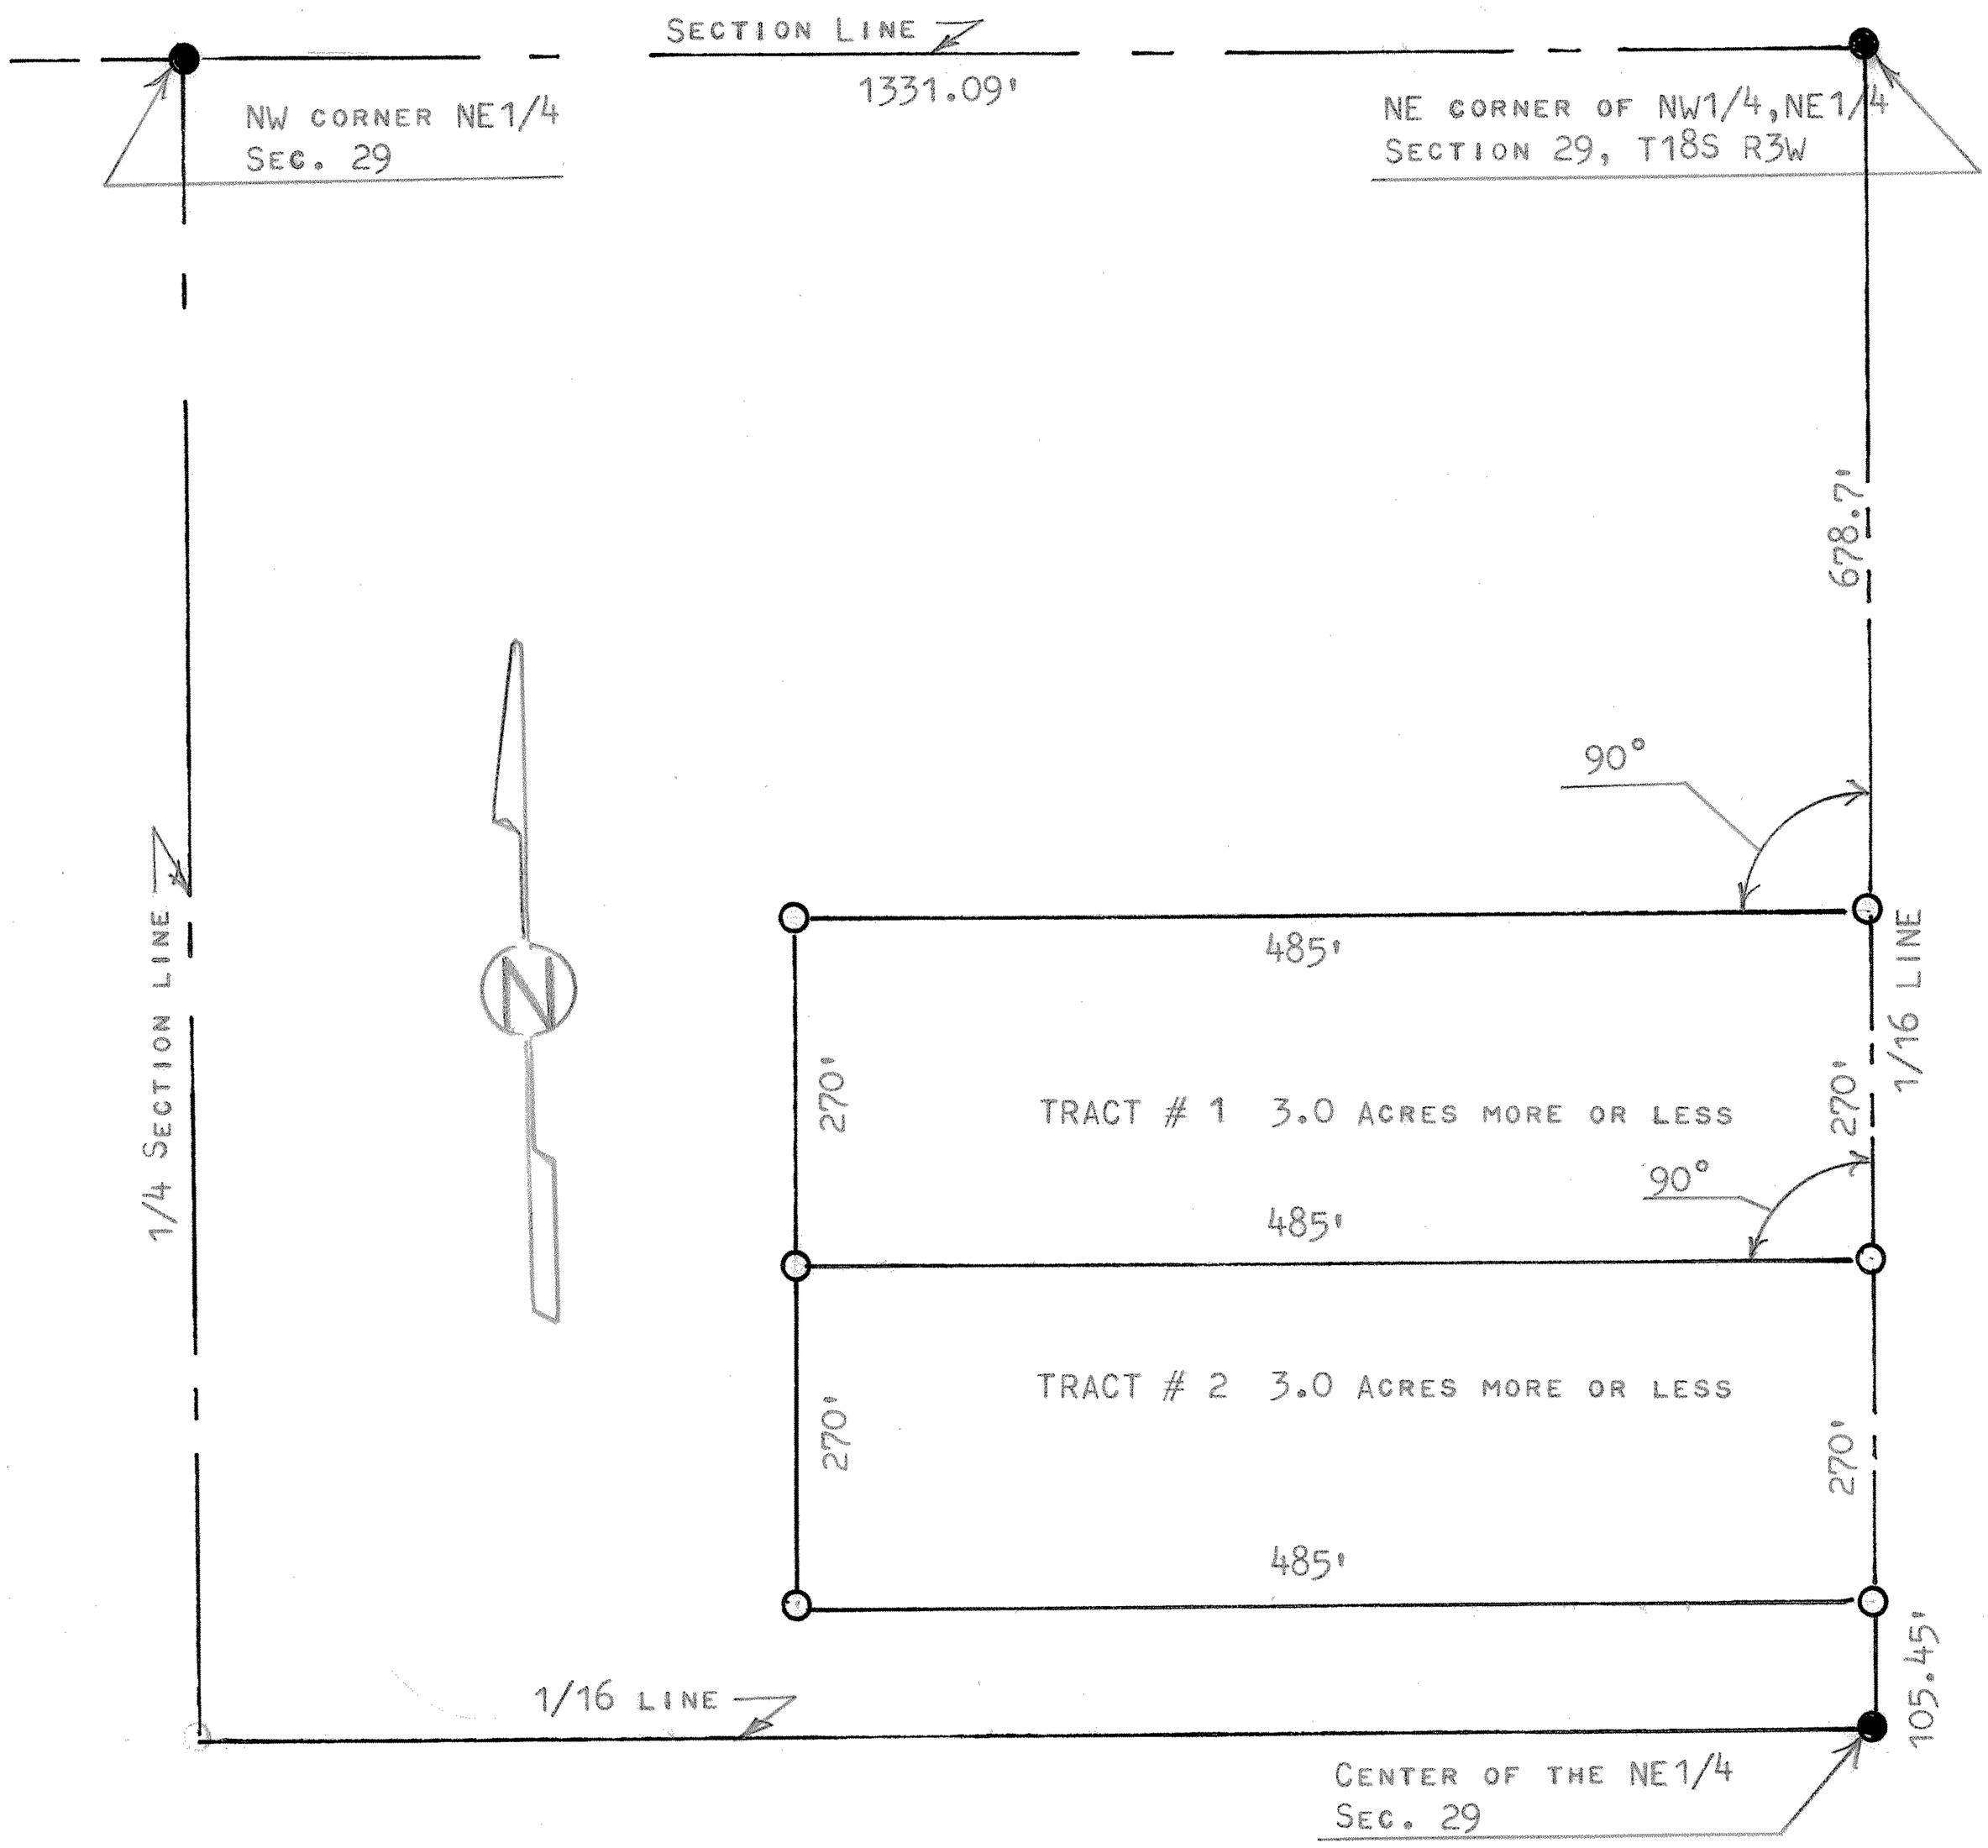

○ PINS SET THIS SURVEY

● PINS FOUND THIS SURVEY

STATE OF KANSAS)
COUNTY OF MCPHERSON) SS

I, MELVIN FERGUSON, PROFESSIONAL ENGINEER OF THE STATE OF KANSAS DO HEREBY CERTIFY THAT UNDER MY SUPERVISION A SURVEY WAS MADE IN THE NW1/4, NE1/4, SECTION 29, T18S R3W OF THE 6TH P.M. AND DESCRIBED AS FOLLOWS

TRACT # 1
BEGINNING 678.7 FEET SOUTH ON THE 1/16 LINE FROM THE NE CORNER OF THE NW1/4, NE1/4, OF SAID SECTION 29, T18S, R3W; THENCE RIGHT ANGLE WEST A DISTANCE OF 485 FEET; THENCE SOUTH PARALLEL WITH 1/16 LINE 270 FEET; THENCE EAST TO 1/16 LINE 485 FEET; THENCE NORTH 270 FEET TO PLACE OF BEGINNING, SAID TRACT OF LAND CONTAINS 3.0 ACRES MORE OR LESS.

TRACT # 2
BEGINNING 948.7 FEET SOUTH ON THE 1/16 LINE FROM THE NE CORNER OF THE NW1/4, NE1/4, OF SAID SECTION 29, T18S, R3W; THENCE RIGHT ANGLE WEST A DISTANCE OF 485 FEET; THENCE SOUTH PARALLEL WITH 1/16 LINE 270 FEET; THENCE EAST TO 1/16 LINE 485 FEET; THENCE NORTH 270 FEET TO PLACE OF BEGINNING, SAID TRACT OF LAND CONTAINS 3.0 ACRES MORE OR LESS, AND THAT THE ACCOMPANYING PLAT IS A TRUE EXHIBIT OF SAID SURVEY AS FAR AS IT IS KNOWN TO ME.

SURVEY CALLED FOR BY ROBERT PRESNELL

SIGNED ON THIS 7th DAY OF OCTOBER, 1980

MELVIN FERGUSON
PROFESSIONAL ENGINEER
MCPHERSON, KANSAS

MELVIN V. FERGUSON
LICENSED
6772
KANSAS
PROFESSIONAL ENGINEER