DURR ENGINEERING,
SURVEYING, PLANNING, & DEVELOPMENT
525 HOWARD STREET
HUTCHINSON, KS 67501
PHONE: 620-663-9613

GRAPHIC SCALE
IN FEET
0 25 50 100
1" = 50'

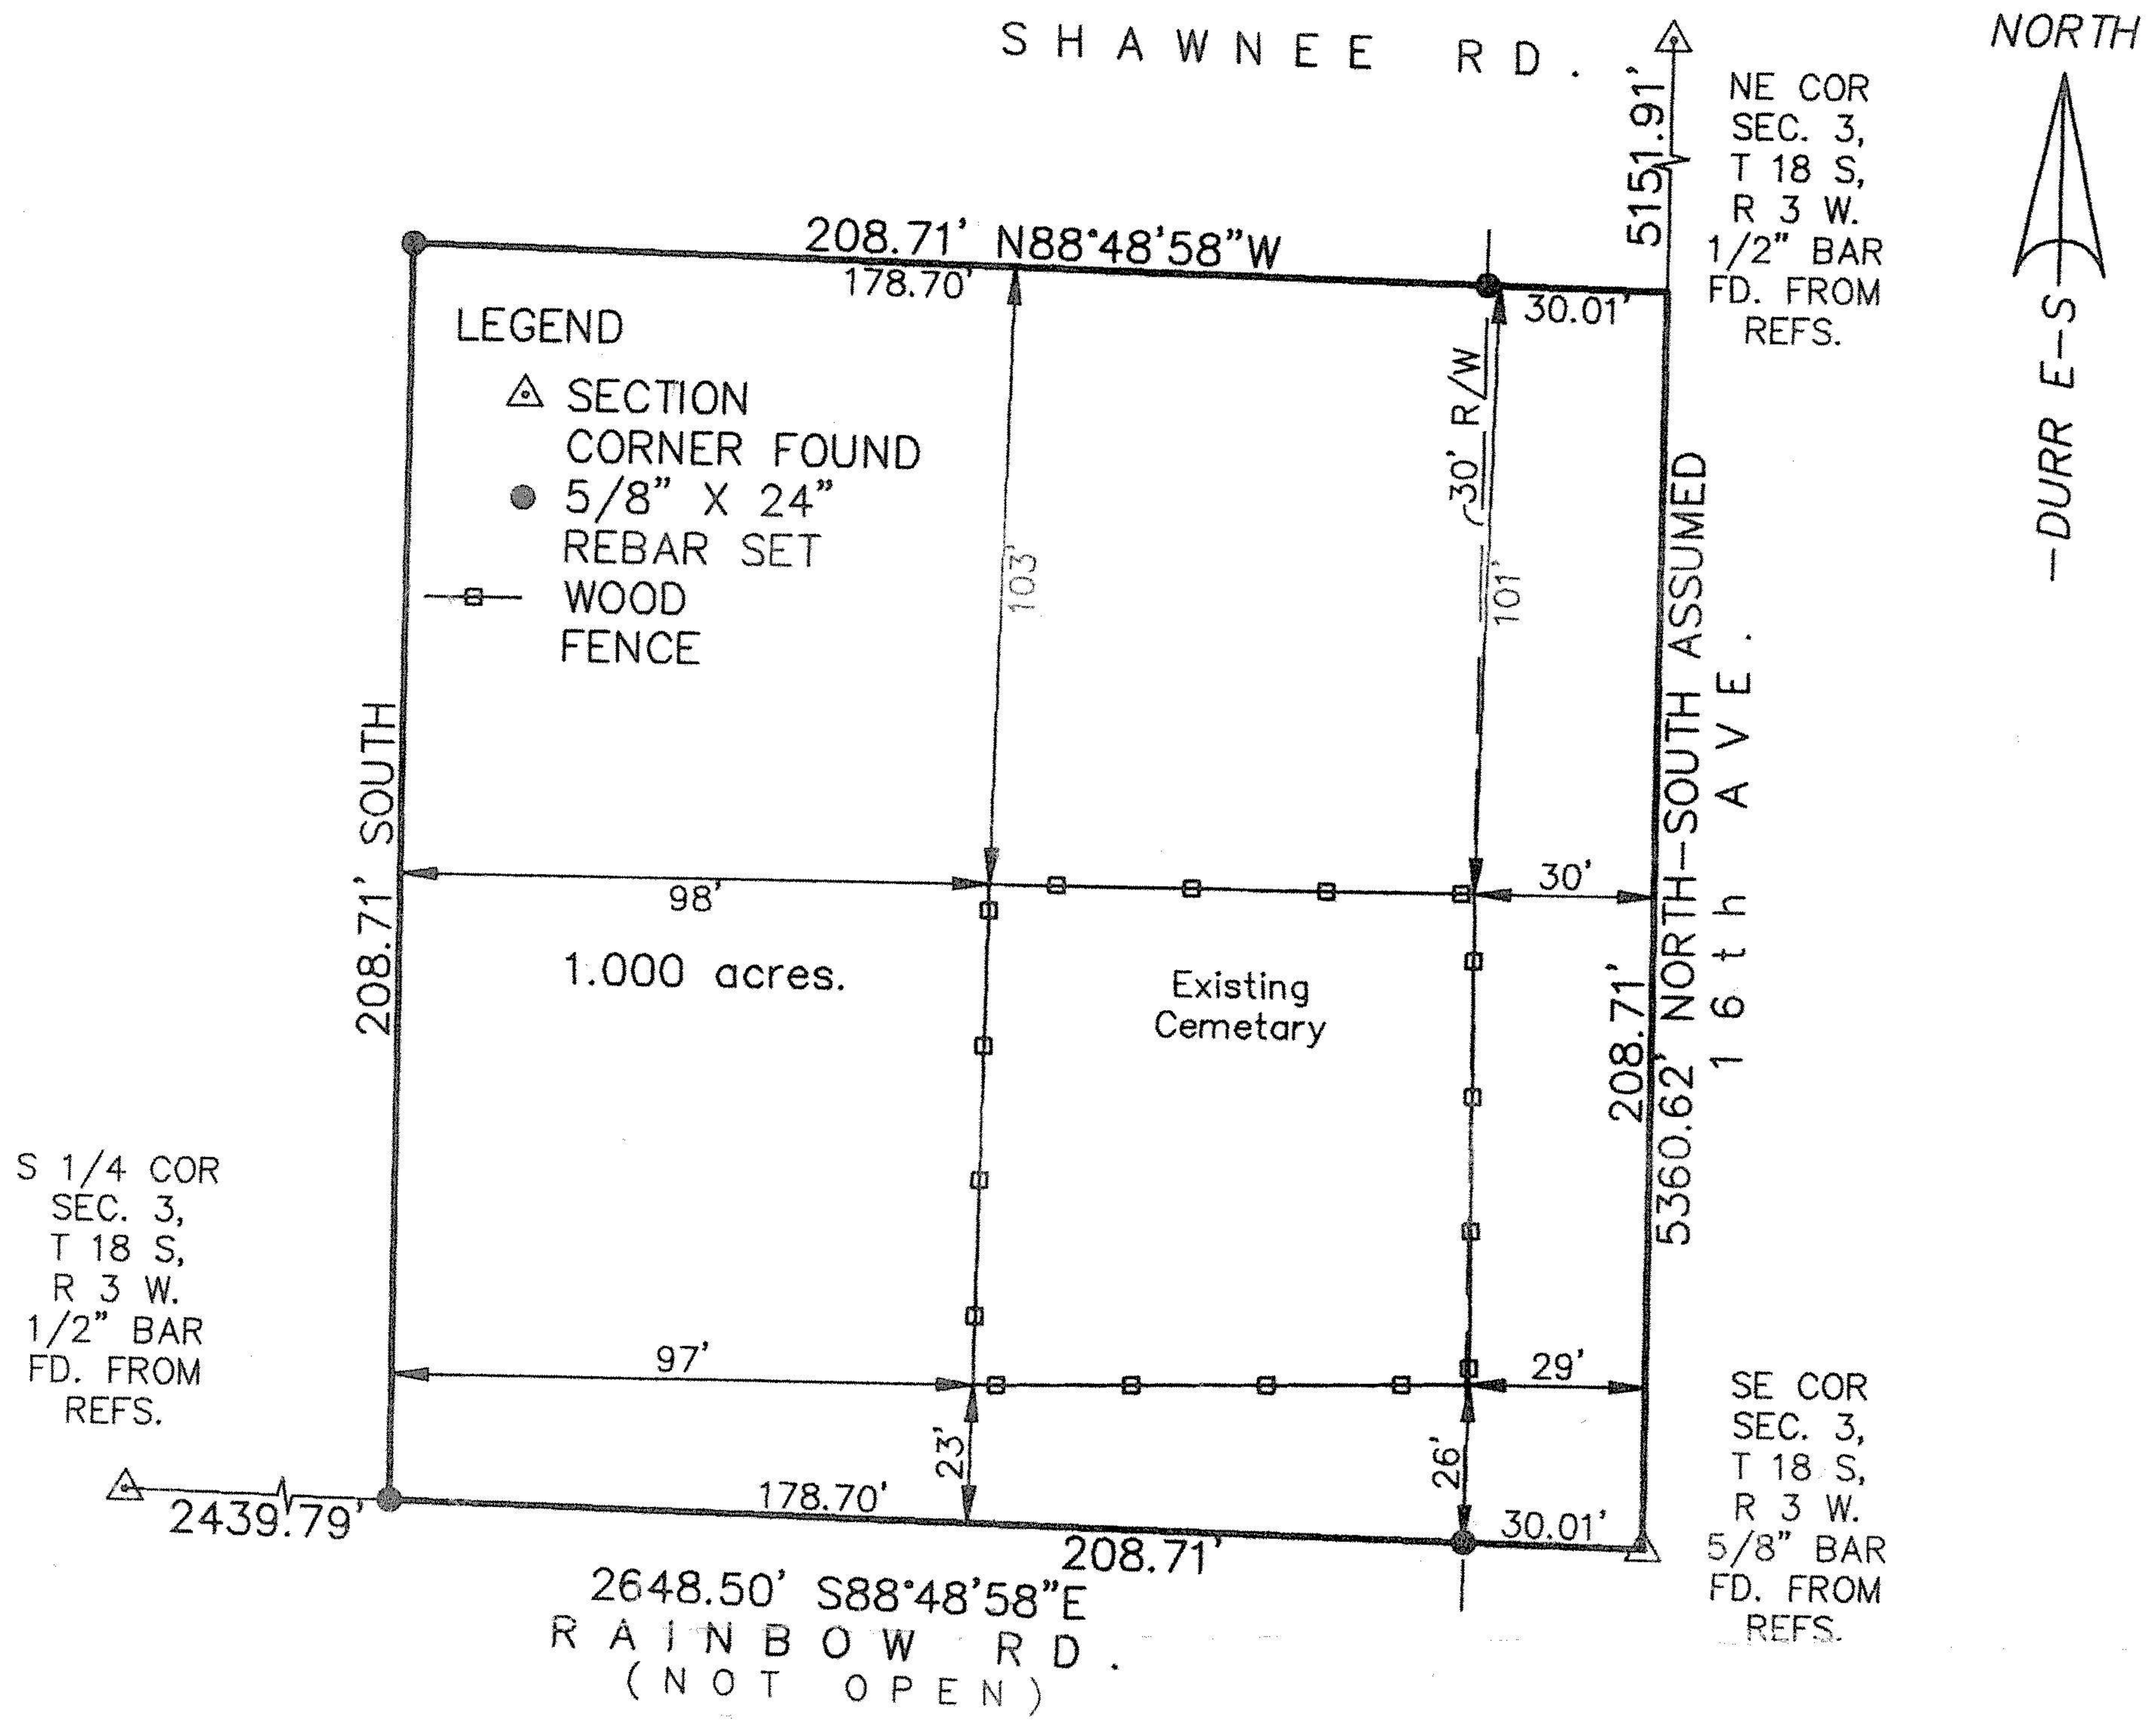

REVIEW SURVEYOR'S CERTIFICATE
STATE OF KANSAS)
) SS
COUNTY OF McPHERSON)

REVIEWED IN ACCORDANCE WITH THE REQUIREMENTS OF K.S.A. 58-2005,

_____, 2007.

REGISTERED LAND SURVEYOR

DUNCAN W. DURR REGISTERED LS-697 KANSAS LAND SURVEYOR

REGISTERED LAND SURVEYOR

NOTES:
1) NO TITLE WORK PROVIDED TO SURVEYOR PRIOR TO SURVEY
2) SECTION CORNER TIES TO BE SENT TO COUNTY ENGINEER'S OFFICE AND KANSAS STATE HISTORICAL SOCIETY

I, DUNCAN W. DURR, DO HEREBY CERTIFY THE HEREON SURVEY TO BE A TRUE AND ACCURATE REPRESENTATION OF THE CONDITIONS FOUND ON THE DATE HEREON WRITTEN.

CLIENT: WILLIAM JONES DRAWN: EL CADMEISTER PROJECT: 7070 SHEET: 1 OF: 1

A SQUARE ACRE IN THE SOUTHEAST CORNER OF THE SOUTHEAST QUARTER OF SECTION 3, TOWNSHIP 18 SOUTH, RANGE 3 WEST OF THE SIXTH PRINCIPAL MERIDIAN, MORE PARTICULARLY DESCRIBED AS FOLLOWS:
BEGINNING AT THE SOUTHEAST CORNER OF SAID SOUTHEAST QUARTER; THENCE NORTH, ASSUMED, ALONG THE EAST LINE OF SAID SECTION 3, A DISTANCE OF 208.71 FEET; THENCE N88°48'58"W, PARALLEL TO THE SOUTH LINE OF SAID SOUTHEAST QUARTER, A DISTANCE OF 208.71 FEET; THENCE SOUTH, A DISTANCE OF 208.71 FEET TO A POINT ON THE SOUTH LINE OF SAID SOUTHEAST QUARTER; THENCE S88°48'58"E, A DISTANCE OF 208.71 FEET TO THE POINT OF BEGINNING; TRACT CONTAINS 1.000 ACRES, EXCEPT THE EAST 30 FEET FOR ROAD RIGHT OF WAY AND ANY OTHER EASEMENTS OF RECORD; ALL IN McPHERSON COUNTY, KANSAS.

STATE: KANSAS COUNTY: McPHERSON SEC: 3 TWP: 18 S R: 3 W DATE: 11/12/2007