http://www.adultpdf.com
Created by TIFF To PDF trial version, to remove this mark, please register this software.

A SURVEY IN THE NW 1/4
SECTION 36 T18S* R3W
MCPHERSON, COUNTY

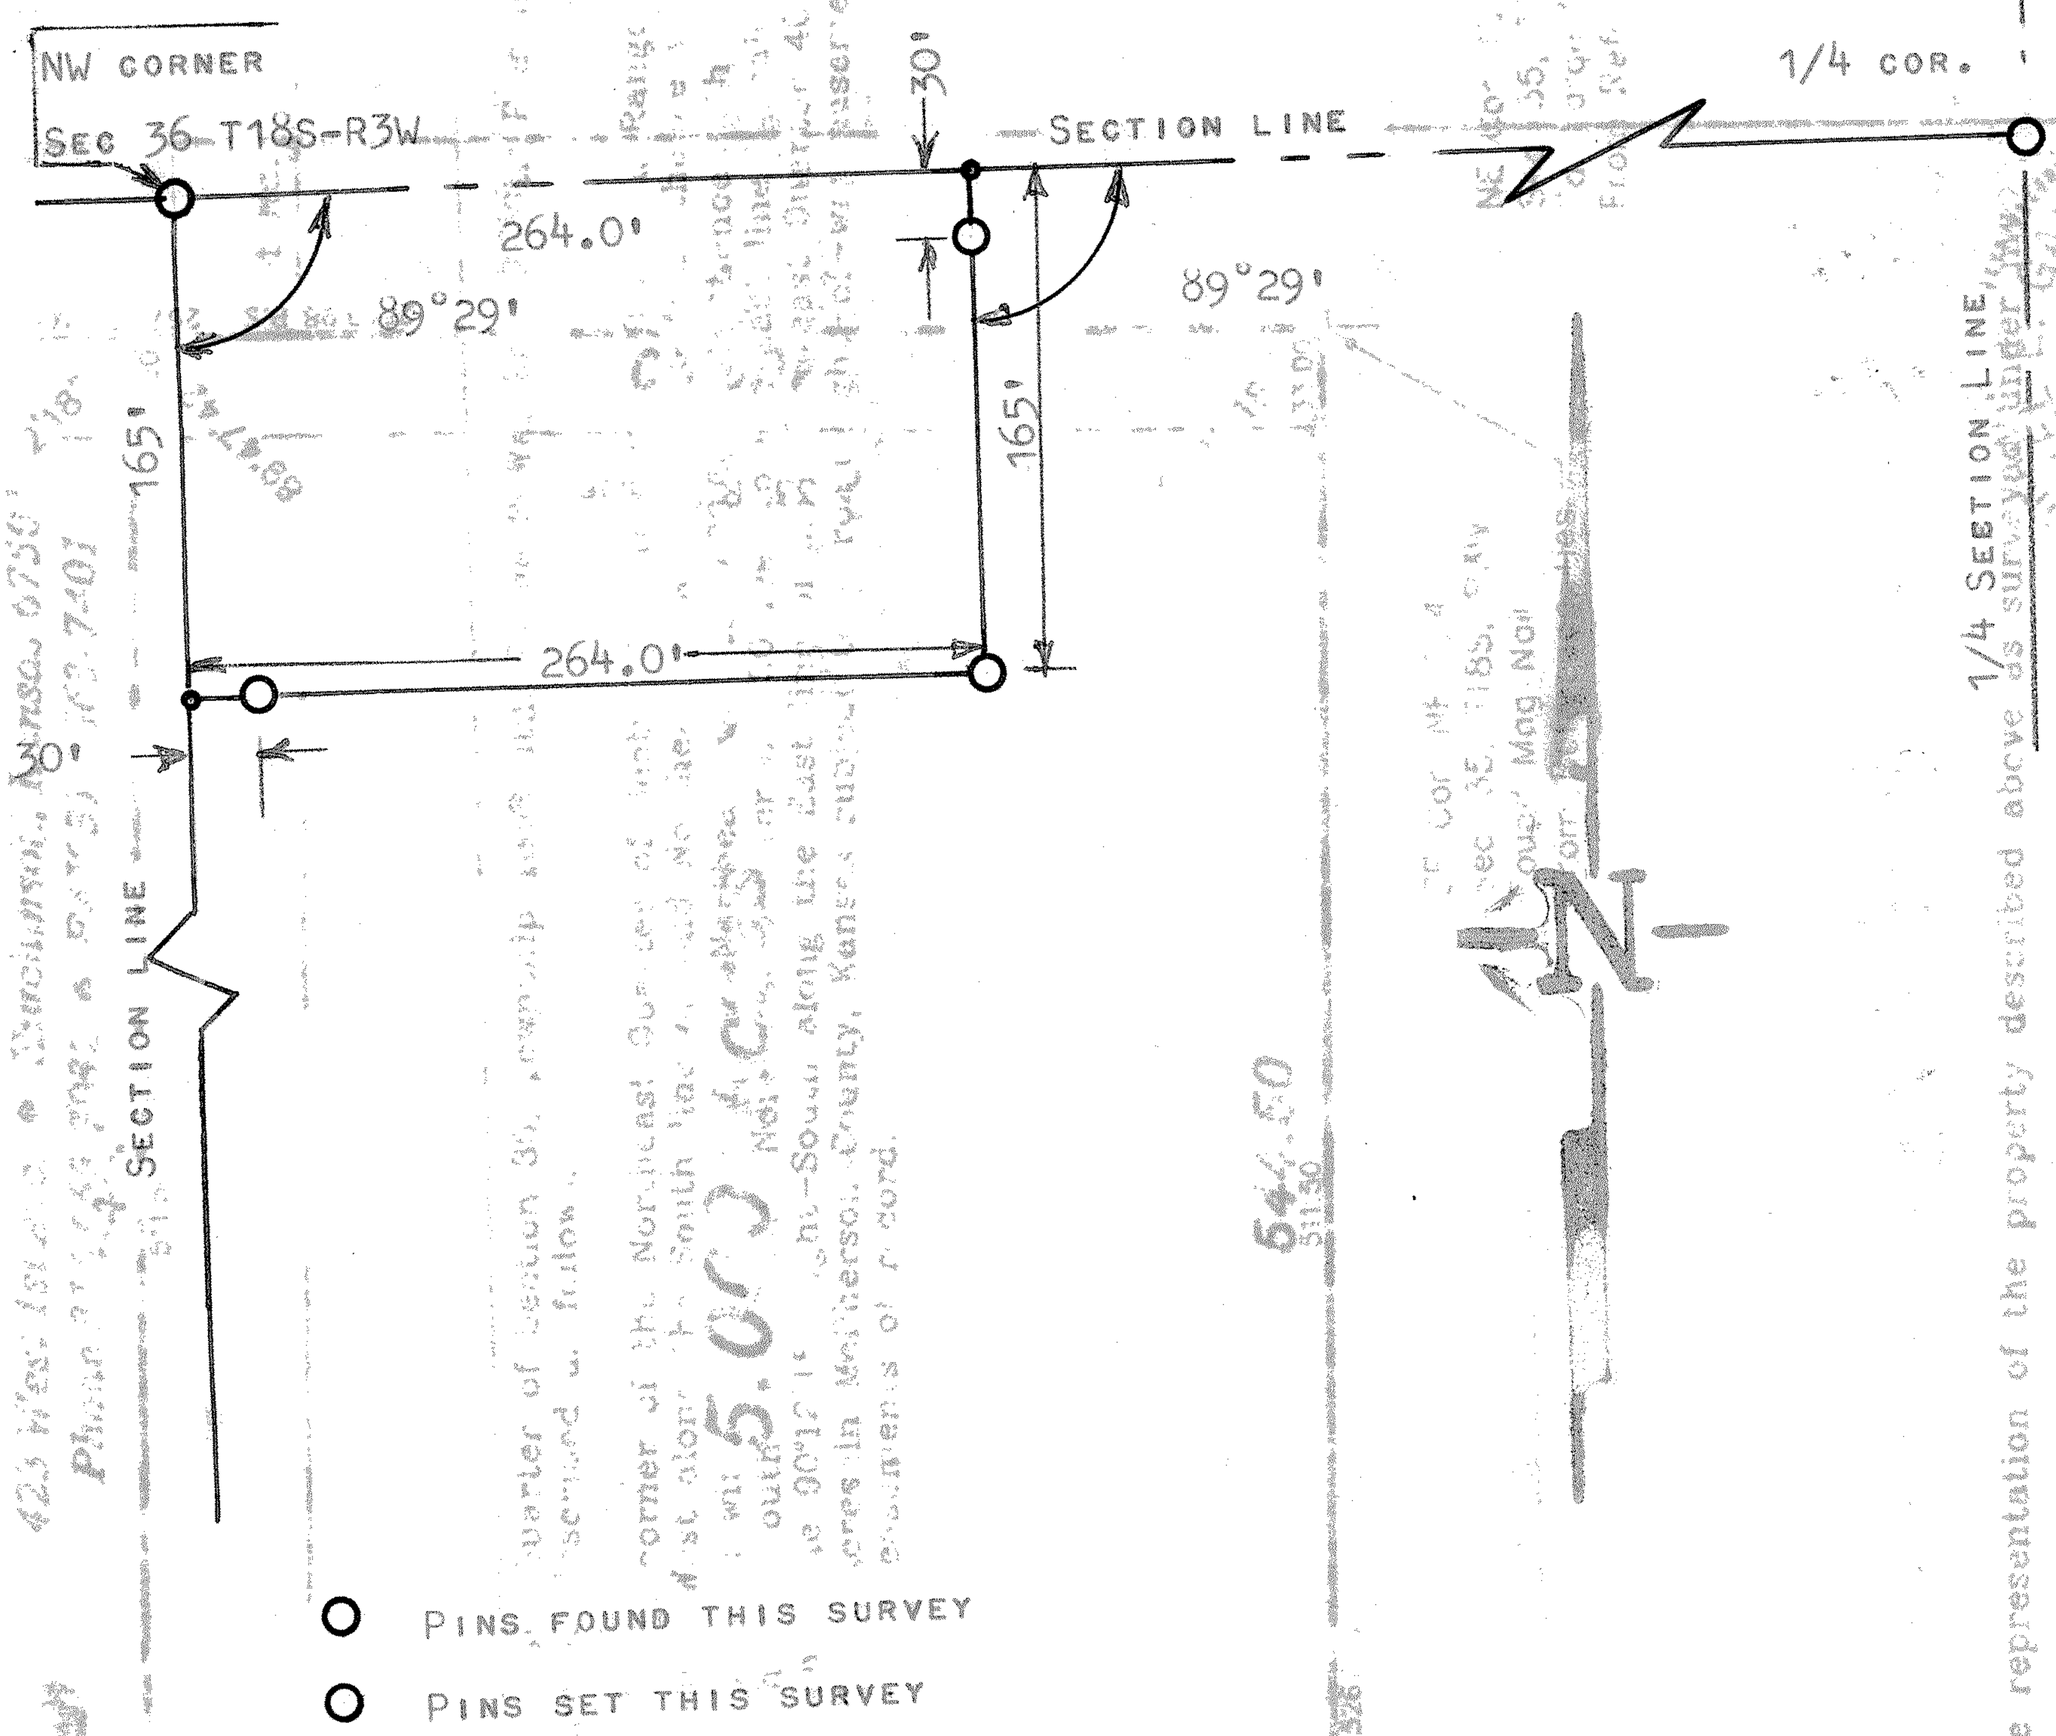

O PINS FOUND THIS SURVEY

O PINS SET THIS SURVEY

• NAILS SET THIS SURVEY

STATE OF KANSAS
COUNTY OF MCPHERSON

I, FRANCISR. RANKIN, PROFESSIONAL ENGINEER OF THE STATE OF KANSAS DO HERBY CERTIFY THAT UNDER MY SUPERVISION A SURVEY WAS MADE IN THE NW1/4 SECTION 36 T18S-R3W OF THE 6TH. PM. AND DESCRIBED AS FOLLOWS:

BEGINNING AT THE NW CORNER OF THE NW1/4 SECTION 36 T18S-R3W, THENCE EAST 264.0 FEET; THENCE SOUTH 165.0 FEET THENCE WEST 264.0 FEET; THENCE NORTH 165.0 FEET TO THE PLACE OF BEBINNING, AND THAT THE ACCOMPANYING PLAT IS A TRUE EXHIBIT OF SAID SURVEY AS FAR AS IT IS KNOWN TO ME.

SURVEY CALLED FOR BY JOHN T LYMAN

SIGNED THIS 14 DAY OF NOVEMBER, 1965

F R Rankin
FRANCIS R. RANKIN
PROFESSIONAL ENGINEER
MCPHERSON, KANSAS

MICROFILM