http://www.adultpdf.com
Created by TIFF To PDF trial version, to remove this mark, please register this software

Survey SW 1/4

Section 4, T- 18 S, R-3W,
McPherson Kansas

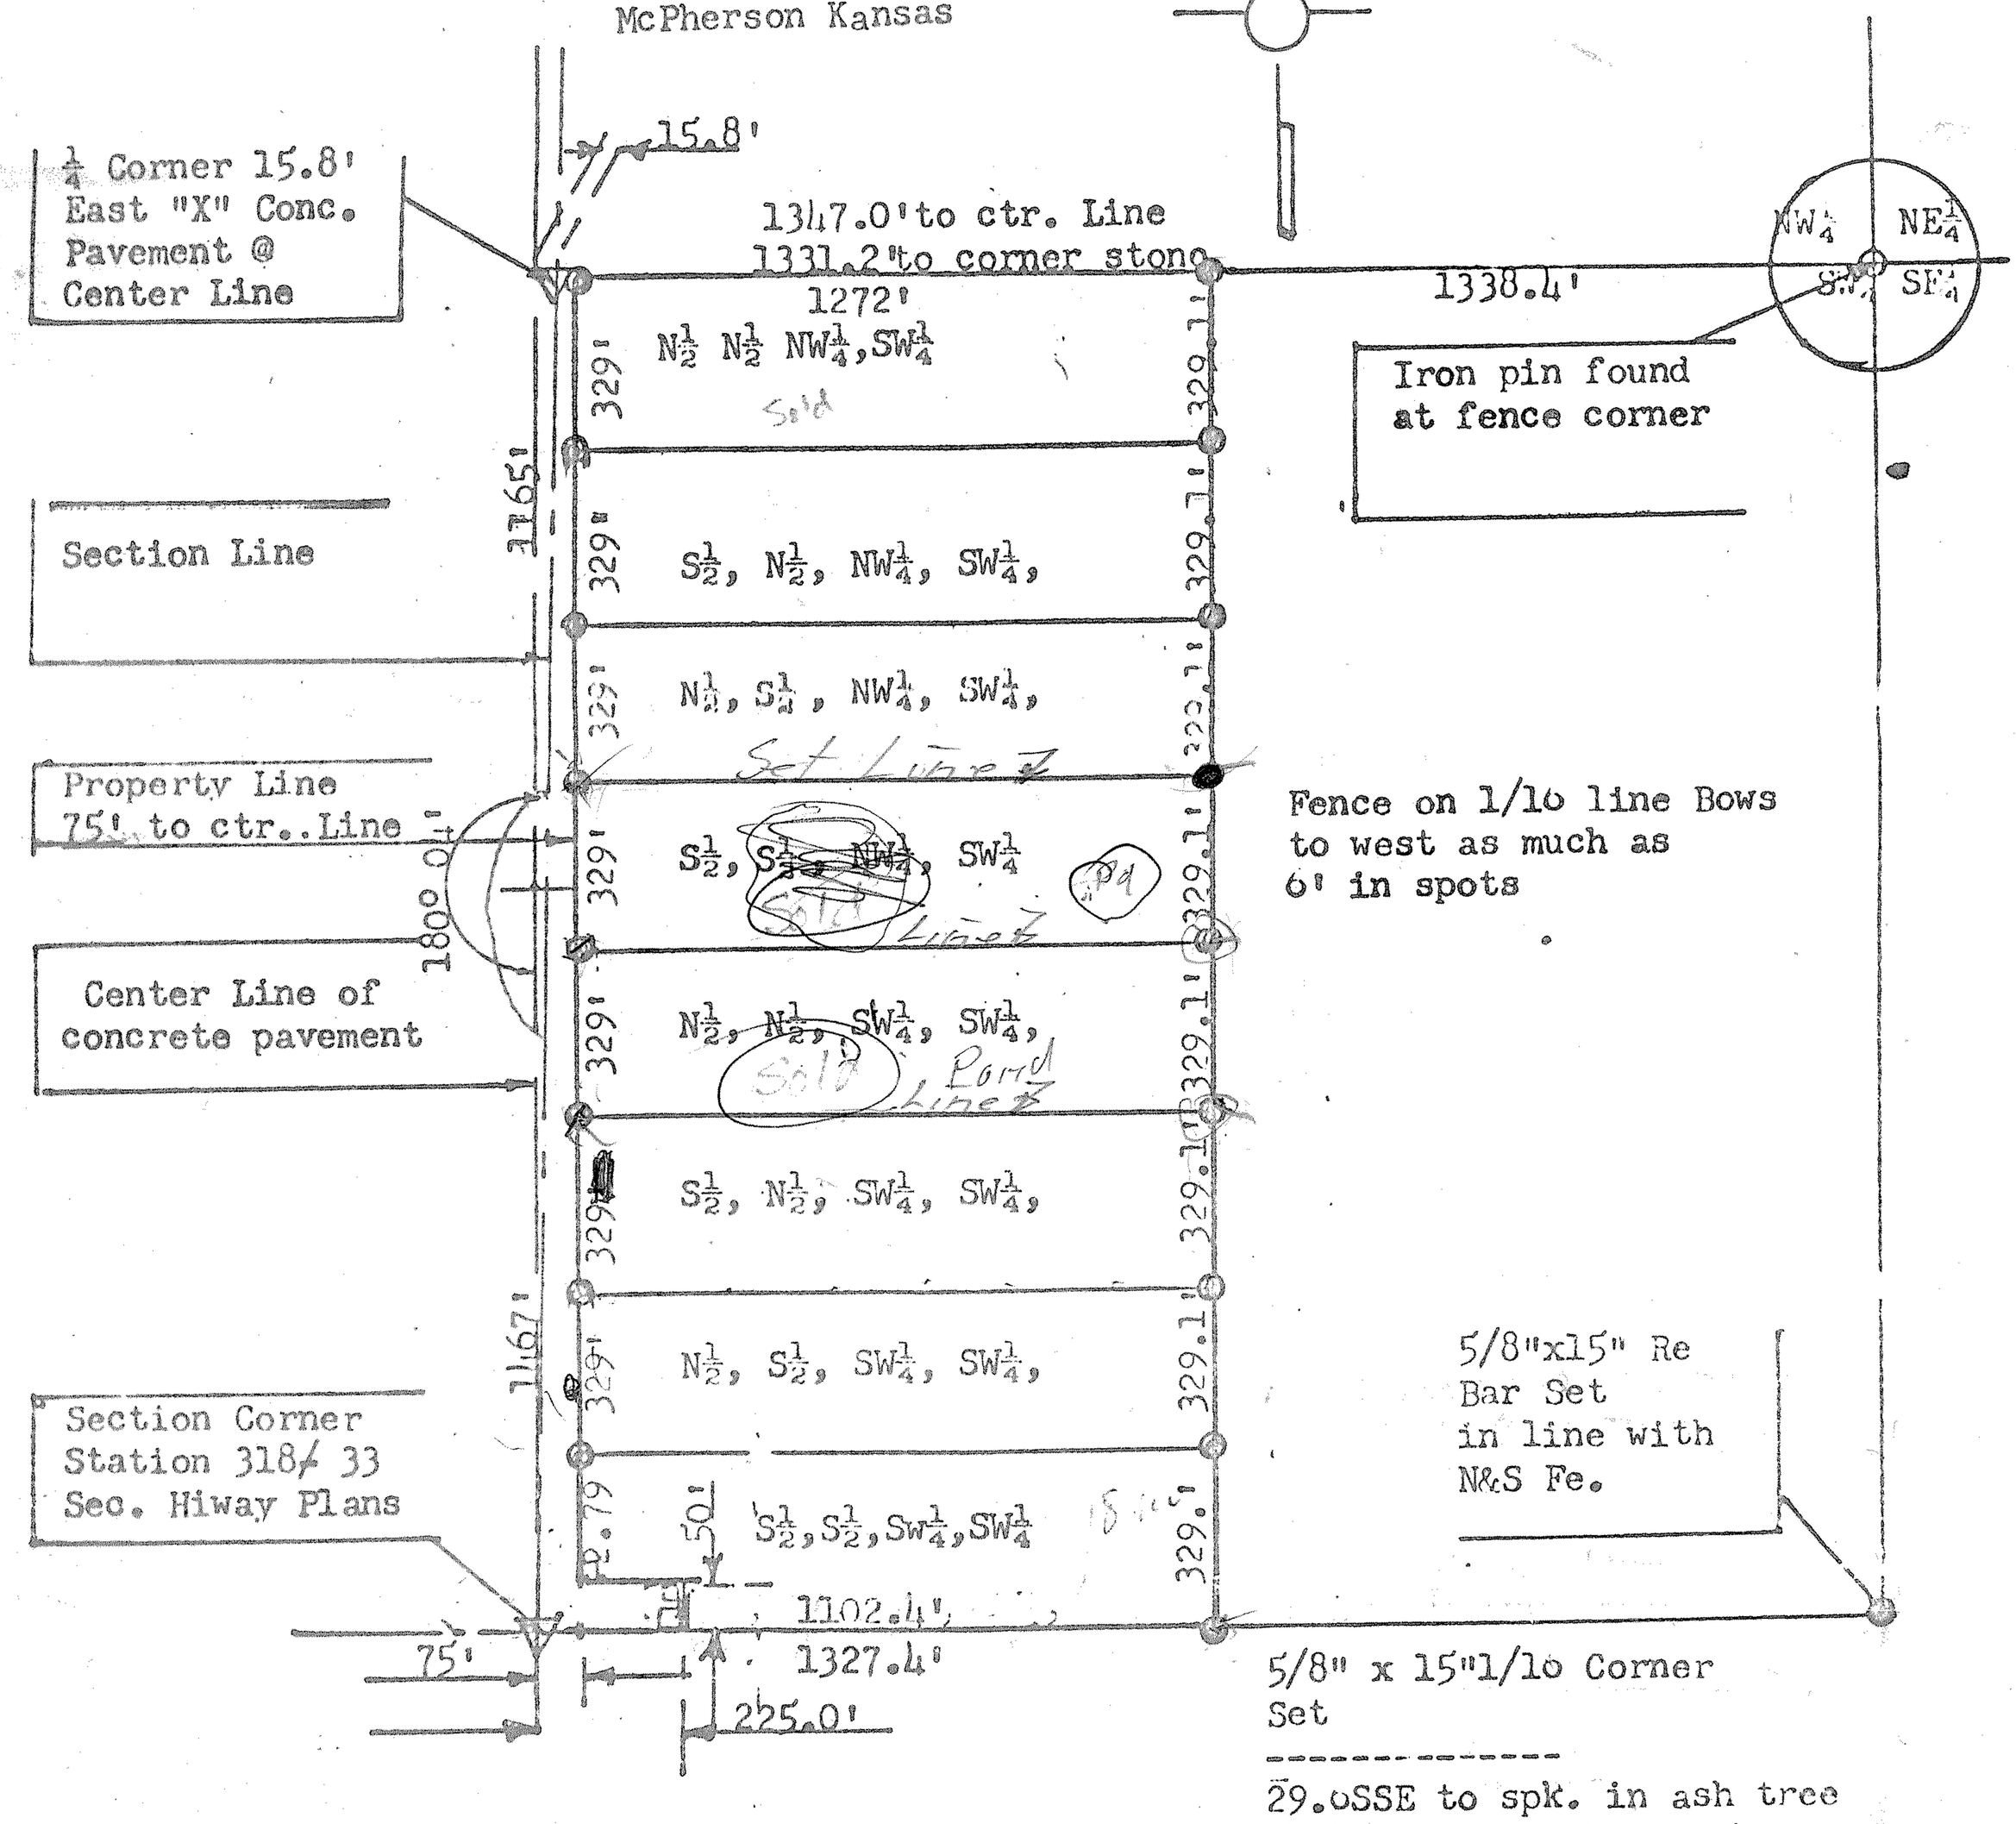


5/8"x15" iron Pins Set-------- ●

Highway Right of way Marker---- □

Corners @ Ctr. Line ---------▽

Not to scale

This survey called for by Ralph A. Thorstenberg, Lindsberg Kansas

I, F.R.Rankin, a licensed Engineer, in the State of Kansas hereby certify to a survey of the West ½ of the SW¼ of Section 4, T-18S, R-3W, in McPherson County, Kansas. Dividing the same into 1/8 tracts, or so called 10acre Descriptions. The above plat is a true representation of said Survey so far as it is known to me.

Signed this 18 Day of July 1977 at McPherson Kansas

F.R.Rankin P.E. #799

F. R. RANKIN
LICENSED
799
KANSAS
PROFESSIONAL ENGINEER

MICROFILM