http://www.adultpdf.com
Created by TIFF To PDF trial version, to remove this mark, please register this software.

SURVEY FOR: Sain

DESCRIPTION:

A tract of land described as follows: the West 1/2 of the South 1/2 of the S1/2 of the Northwest 1/4 of the Southwest 1/4 of Section four (4) Township 18 South Range three (3) west of the Sixth Principal Meridian, containing five acres more of less in McPherson County, Kansas subject to a road right-of-way described as 75 feet from centerline of Old Hwy. 81 and any other easements of record.

SURVEYOR'S CERTIFICATE:

I hereby certify this plat to be a true, correct and complete representation of the property described above as surveyed under my direct supervision on December 17, 1999.

Melanie L. Thrower RLS # 1297

MELANIE L. THROWER LICENSED LS-1297 KANSAS LAND SURVEYOR 12-17-99

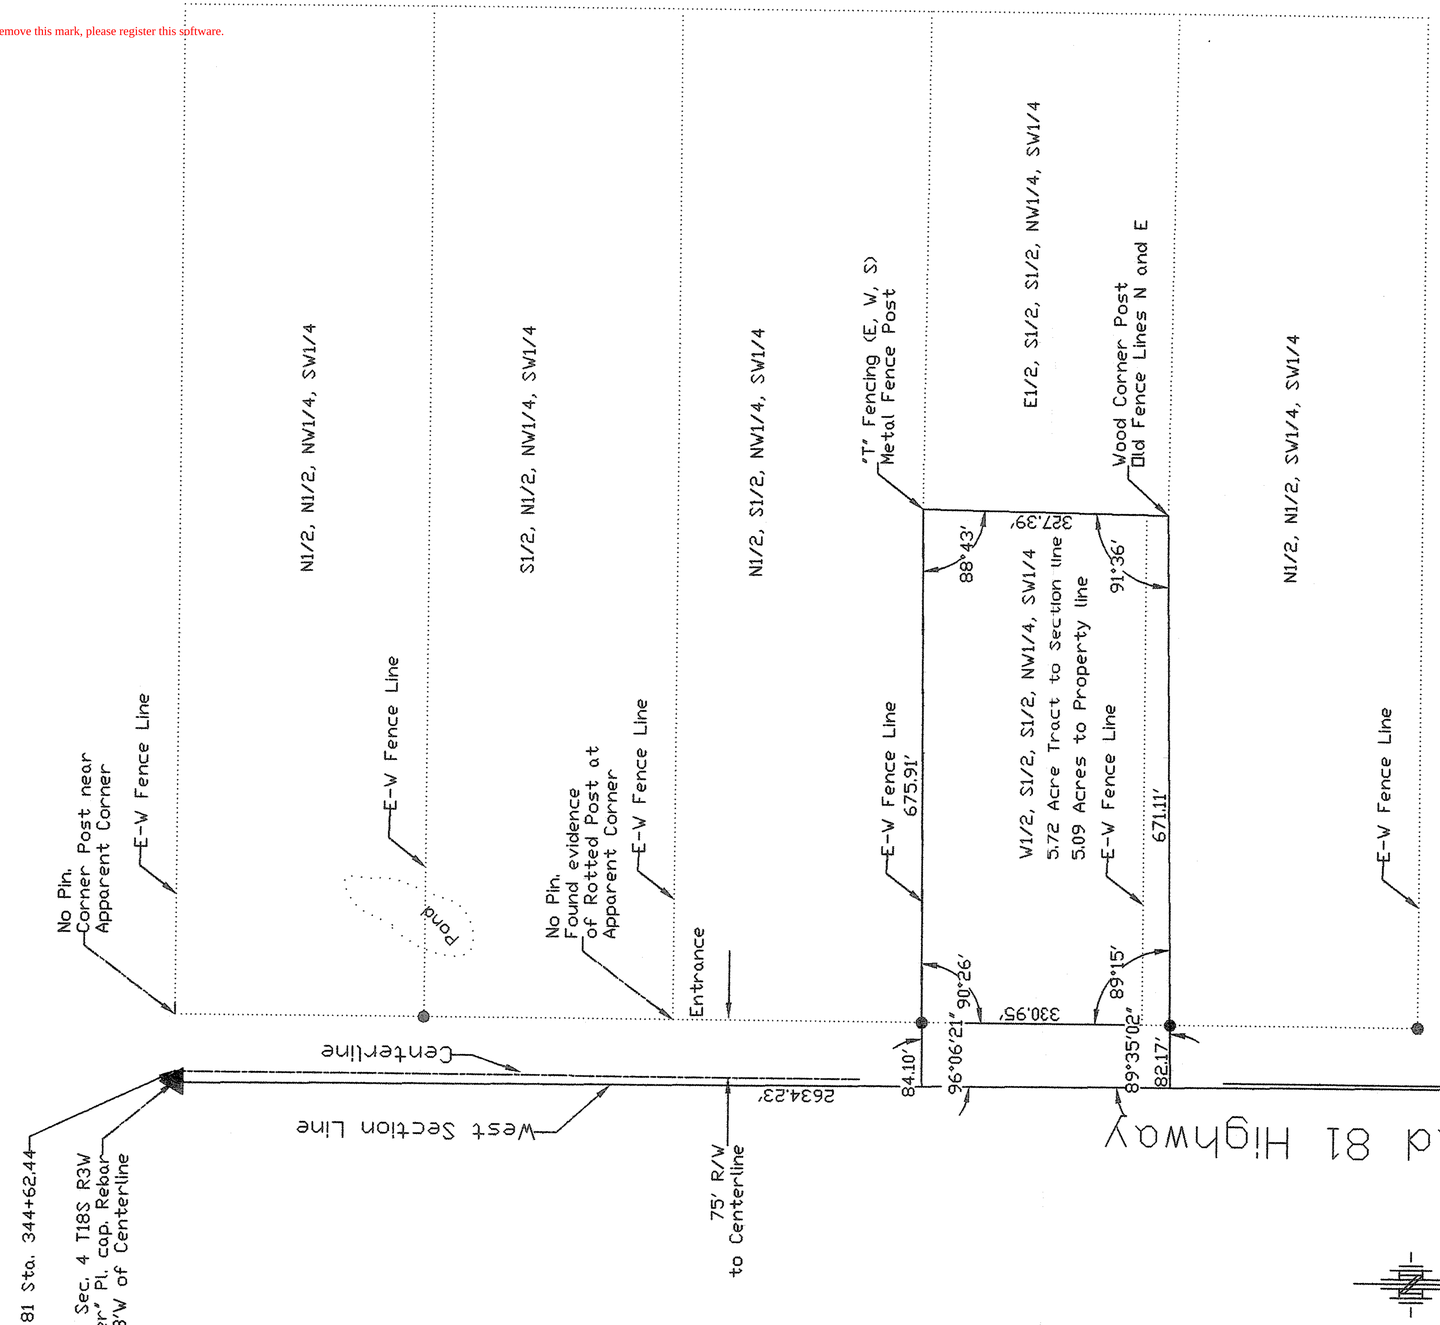

Melanie L. Thrower, L.S.
P.O. Box 662
McPherson, Kansas
316-241-0950 FAX 316-241-5086