http://www.adultpdf.com
Created by TIFF To PDF trial version, to remove this mark, please register this software.

A SURVEY OF A TRACT OF LAND IN THE NW1/4, SECTION 5
T18S, R3W, MCPHERSON COUNTY, KANSAS

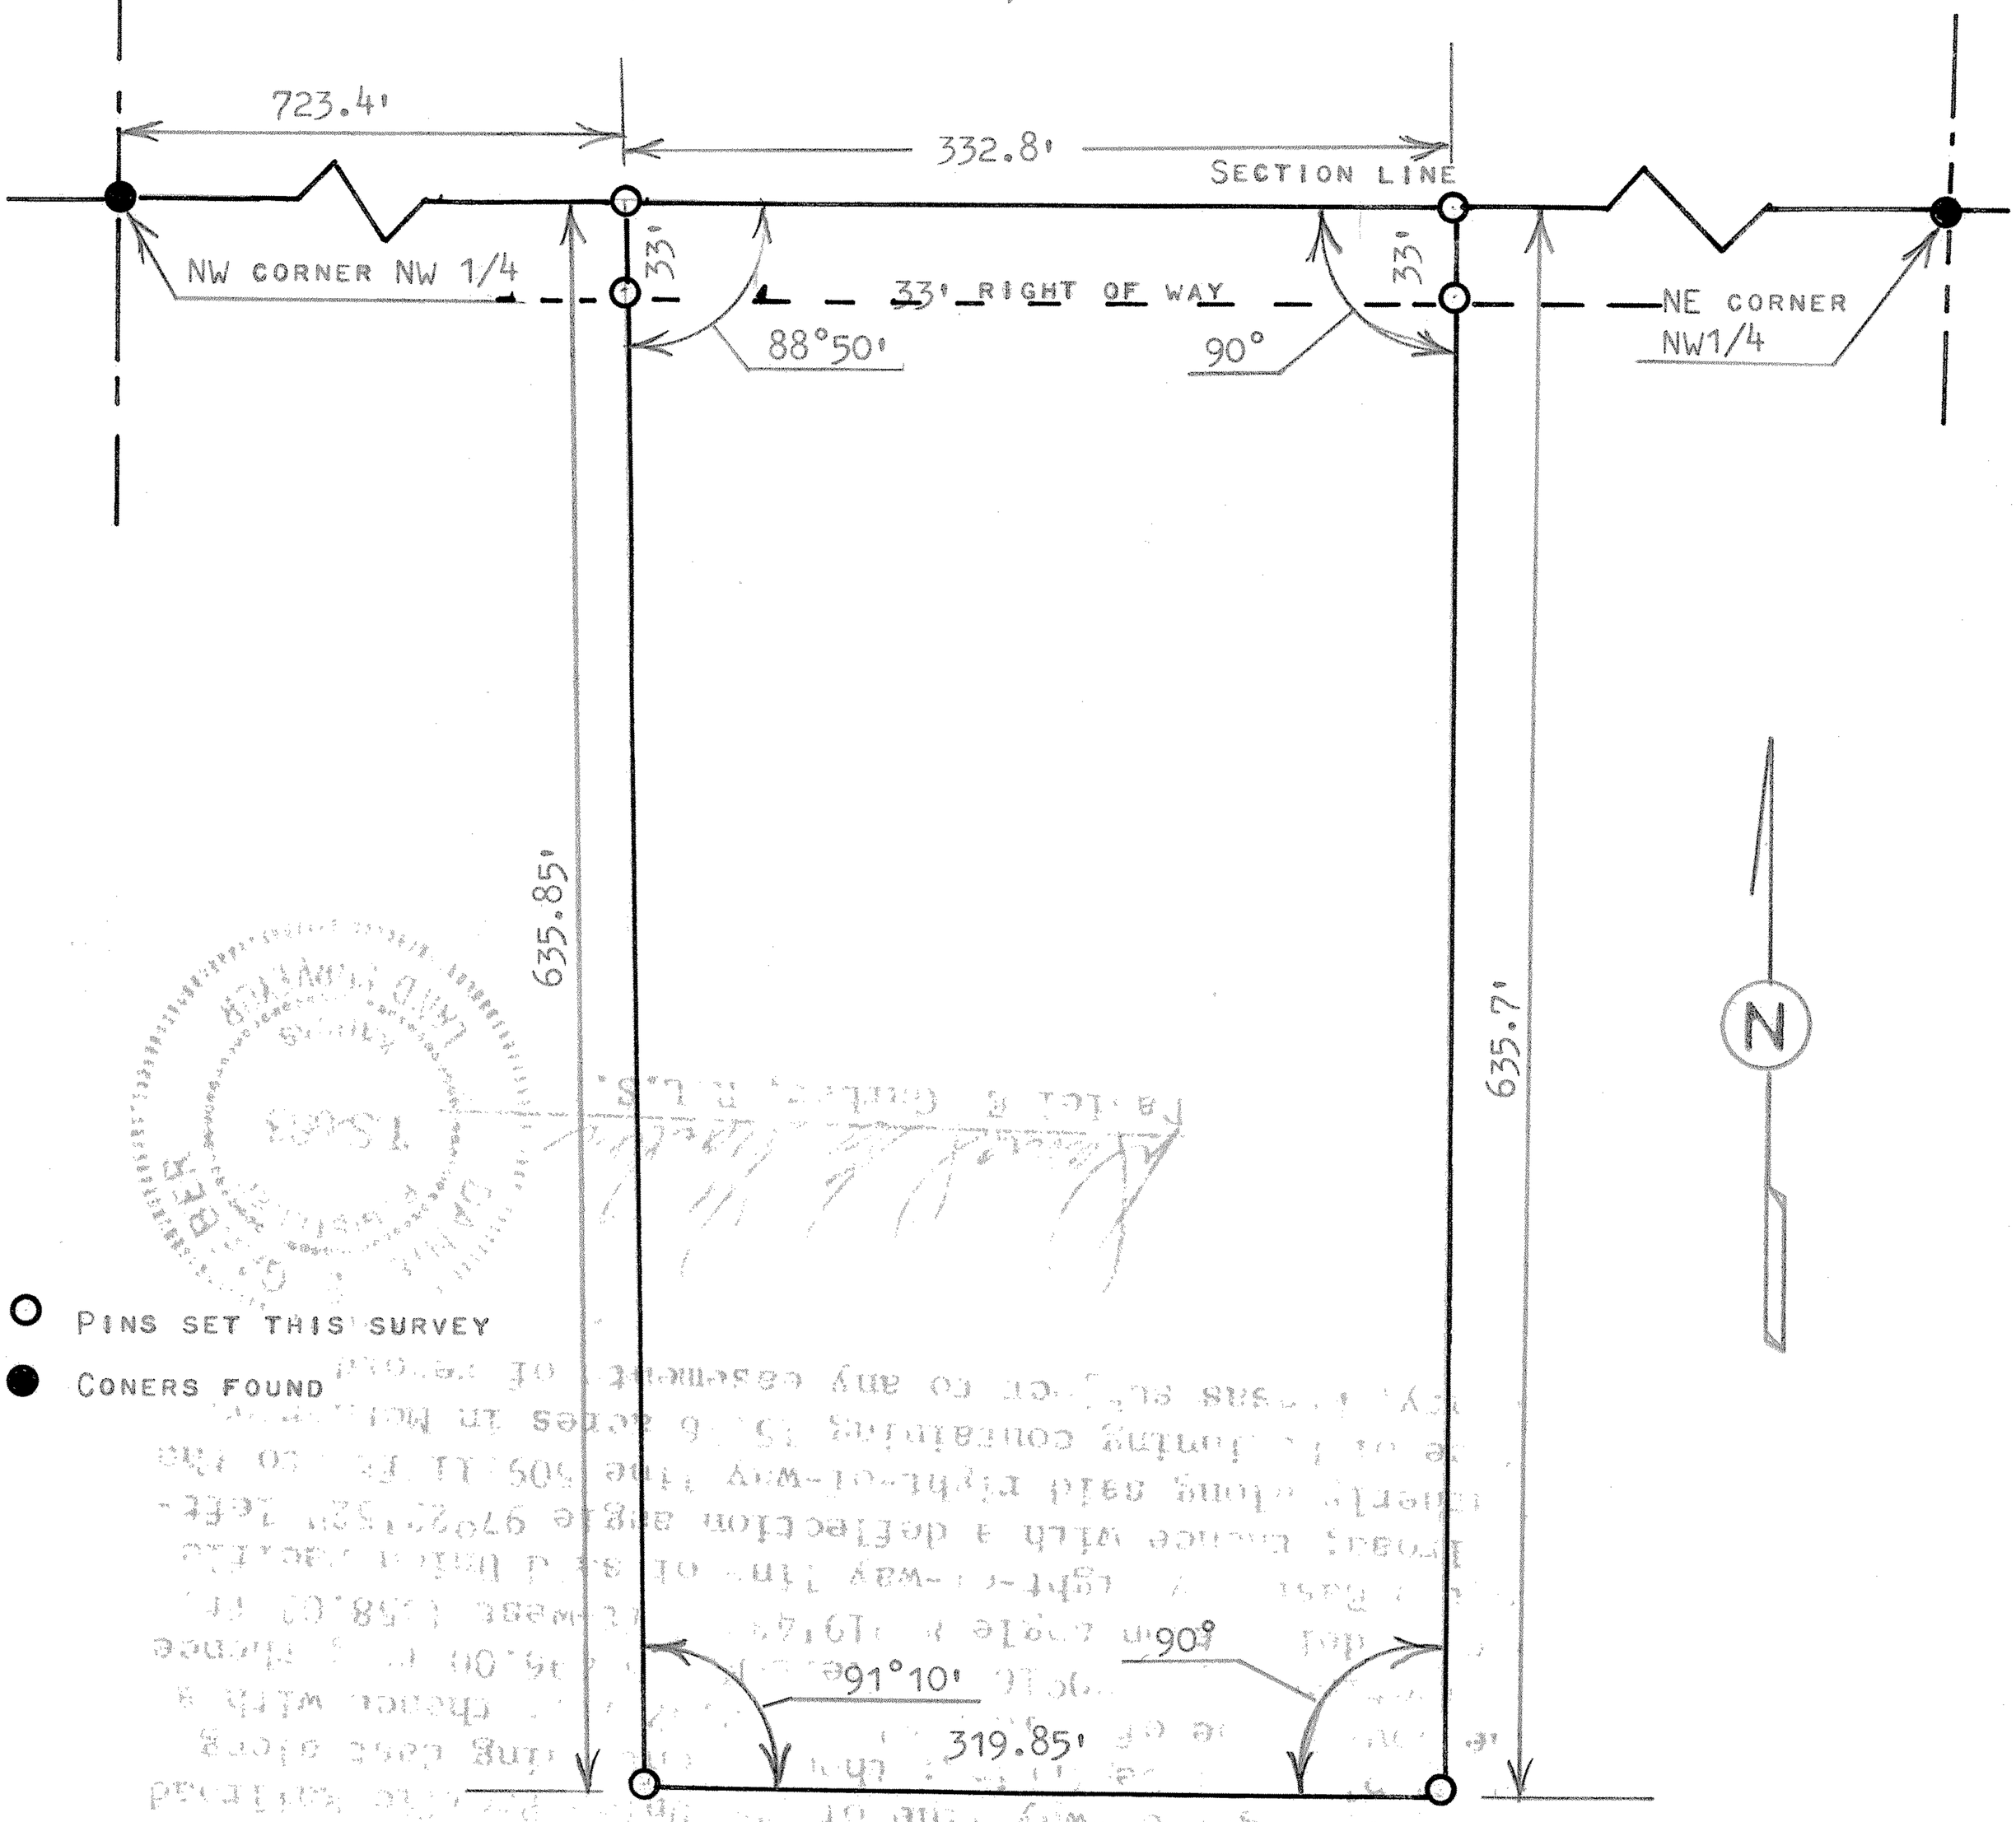

STATE OF KANSAS)
COUNTY OF MCPHERSON) SS

I, MELVIN FERGUSON, PROFESSIONAL ENGINEER OF THE STATE OF KANSAS DO HEREBY CERTIFY THAT UNDER MY SUPERVISION A SURVEY WAS MADE IN THE NW1/4, SECTION 5, T18S, R3W OF THE 6TH P.M. AND DESCRIBED AS FOLLOWS;
BEGINNING 723.4 FEET EAST OF THE NW CORNER OF SAID NW1/4, SECTION 5, T18S, R3W; THENCE EAST ON SECTION LINE 332.8 FEET; THENCE RIGHT ANGLE SOUTH A DISTANCE OF 635.7 FEET; THENCE WEST PARALLEL WITH SECTION LINE 319.85 FEET; THENCE NORTH WITH A INTEROR ANGLE OF 91°10' AND A DISTANCE OF 635.85 FEET; SAID POINT IS TO SECTION LINE AND ALSO IS THE POINT OF BEGINNING, SAID TRACT OF LAND CONTAINS 4.67 ACRES MORE OR LESS, AND THAT THE ABOVE PLAT IS A TRUE EXHIBIT OF SAID SURVEY AS FAR AS IT IS KNOWN TO ME.
SURVEY CALLED FOR BY ROLANDER REAL ESTATE

SIGNED THIS 24th DAY OF NOVEMBER, 1980

Melvin Ferguson

MELVIN FERGUSON
PROFESSIONAL ENGINEER
MCPHERSON, KANSAS

MELVIN V. FERGUSON LICENSED 6772 KANSAS PROFESSIONAL ENGINEER