http://www.adultpdf.com
Created by TIFF To PDF trial version, to remove this mark, please register this software.

A SURVEY IN THE NW 1/4
Sec. 6-18T-S, R 3 W

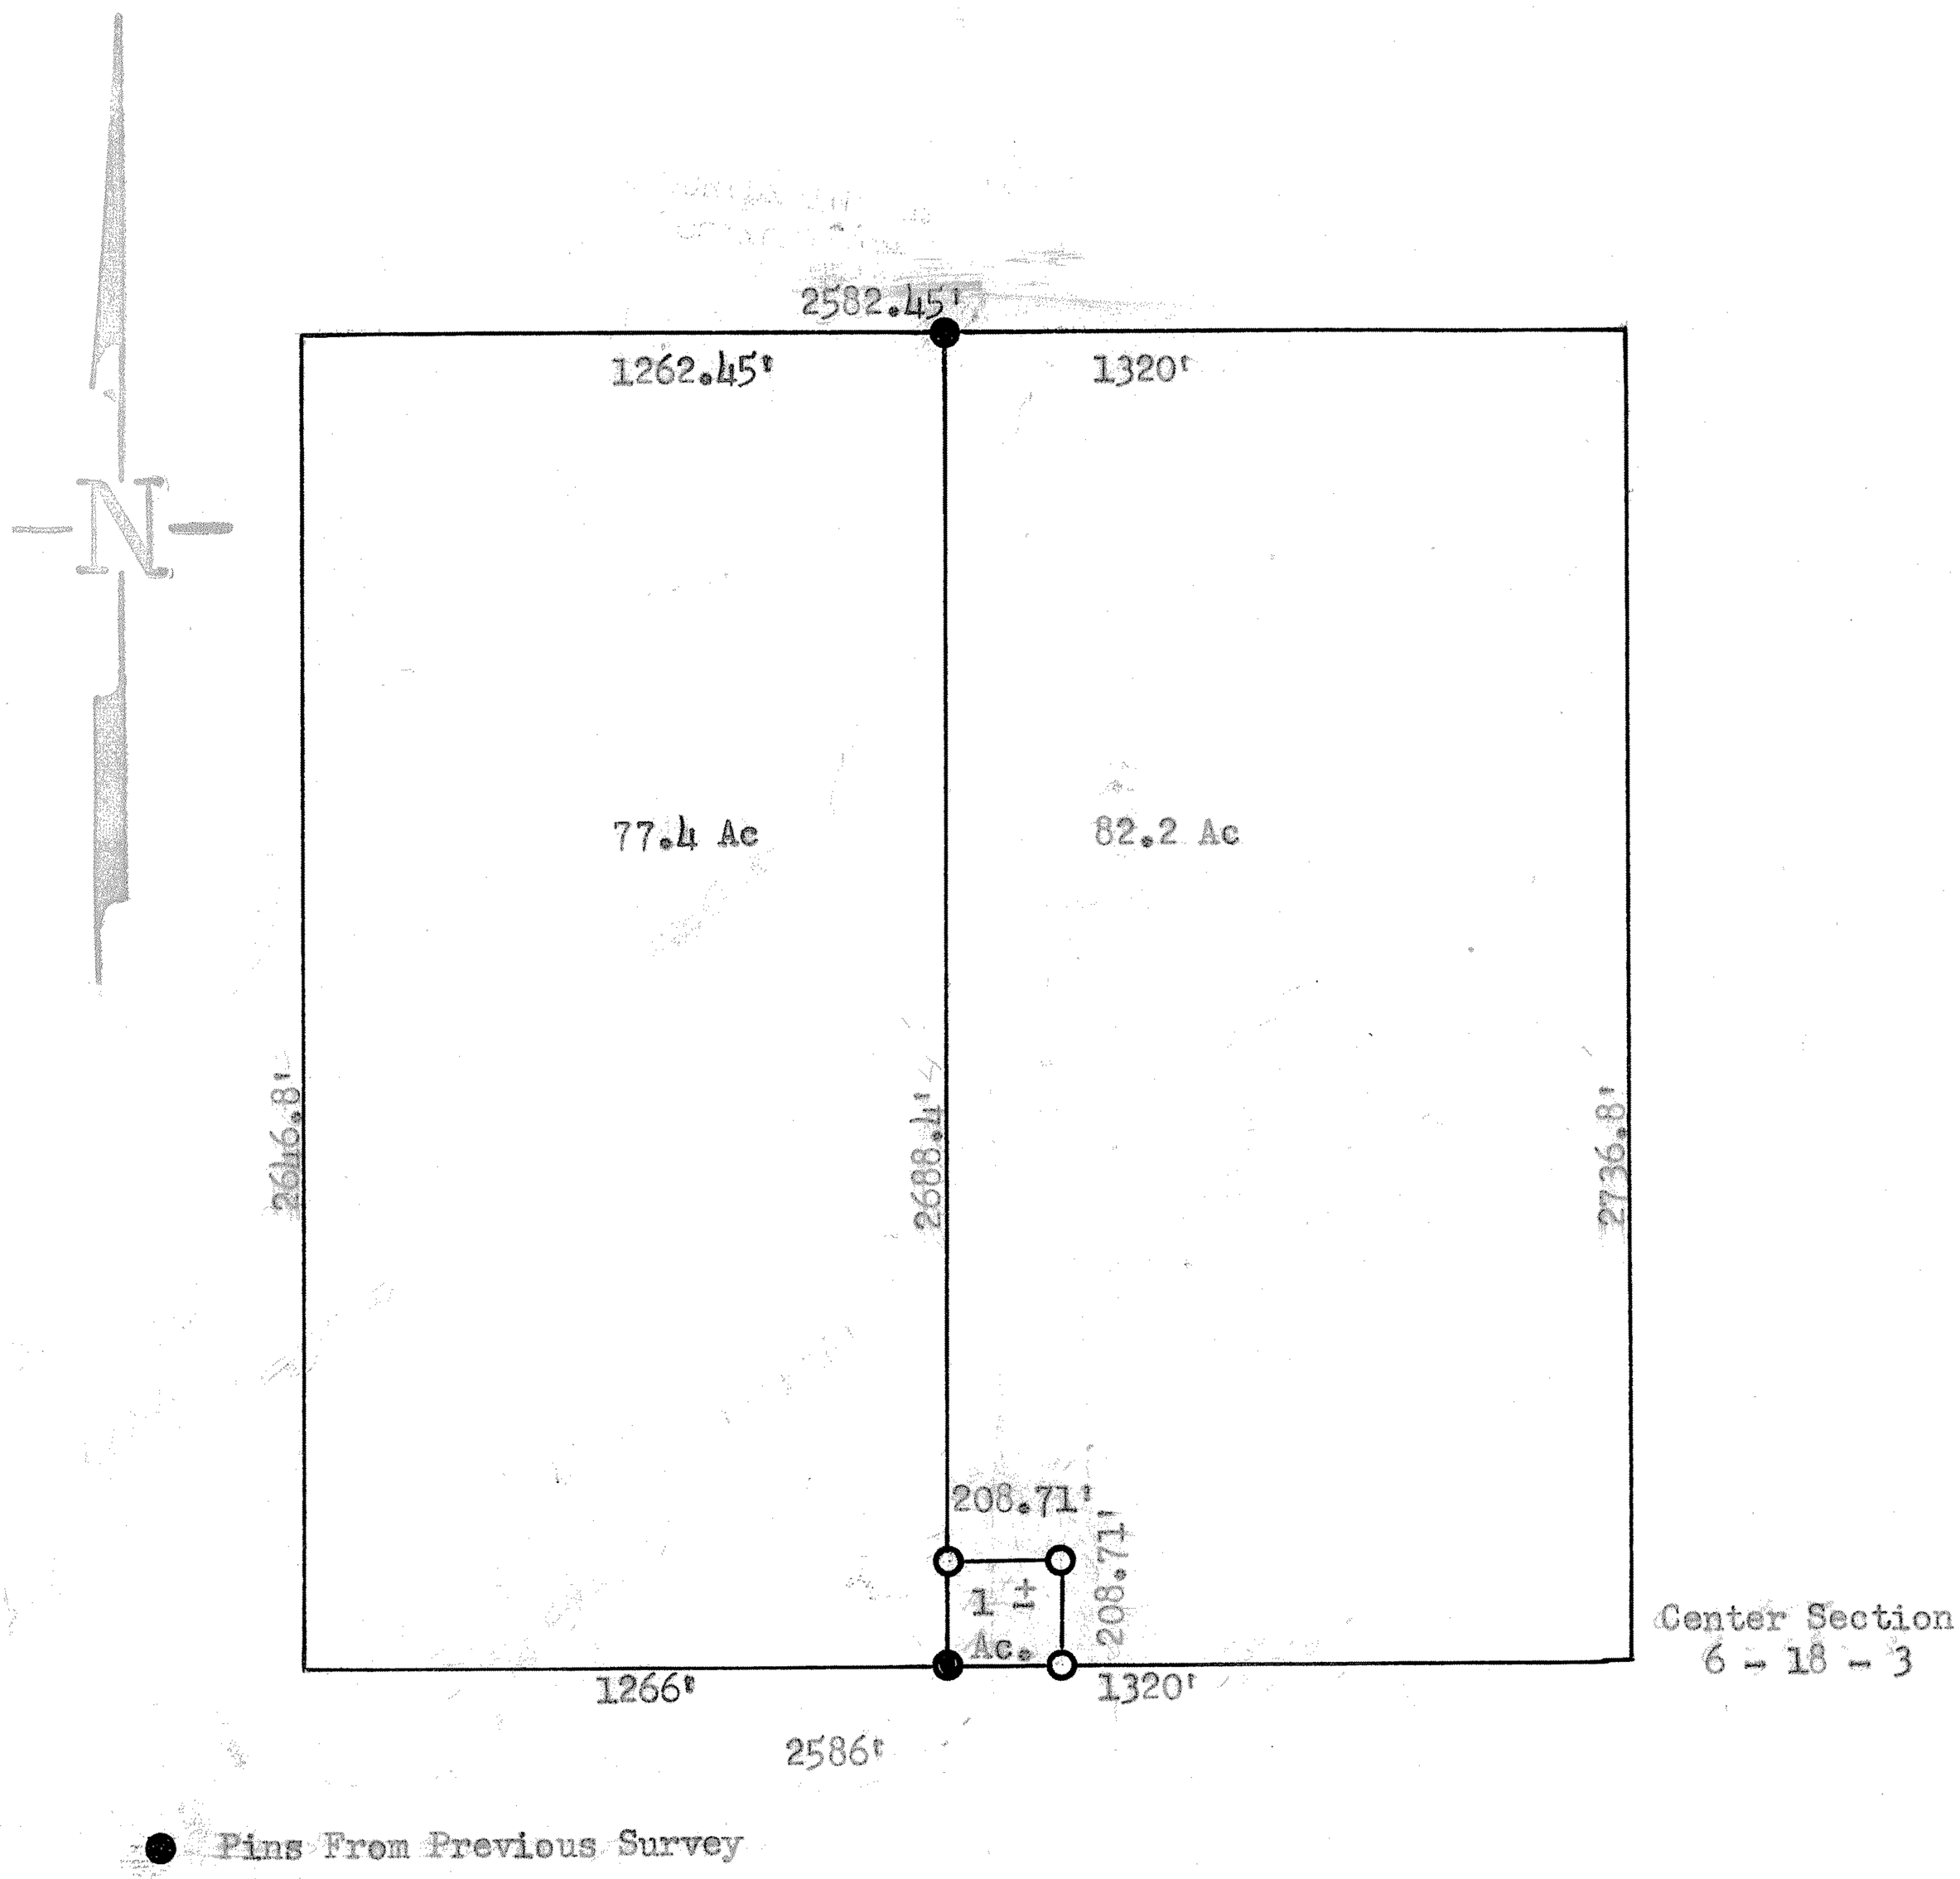

County of McPherson) SS
State of Kansas)

I, Francis D. Wagner, County Engineer of McPherson County, do hereby certify that I did Cause to be done on the 16th day of March 1955, a Survey of a one acre tract in NW 1/4 of Section 6-T18-S, R 3 W of 6th PM. Described as follows:

> Beginning at the center of Section 6-18-3, thence 1320' West along Quarter Section line between the NW 1/4 and SW 1/4 to place of beginning, thence East along said Quarter Section line 208.71', thence North 208.71', thence West 208.71', thence South 208.71' along West boundary line of 82.2 acre tract to place of beginning.

Tract of land contains 1 acre ± and that accompanying plat is a true exhibit of said survey.

Francis D. Wagner
Francis D. Wagner
County Engineer
McPherson, County

MICROFILM

D.H.C.