http://www.adultpdf.com
Created by TIFF To PDF trial version, to remove this mark, please register this software.

A SURVEY OF A TRACT OF LAND
IN THE NW1/4 SECTION 6
T18S-R3W
MCPHERSON KANSAS

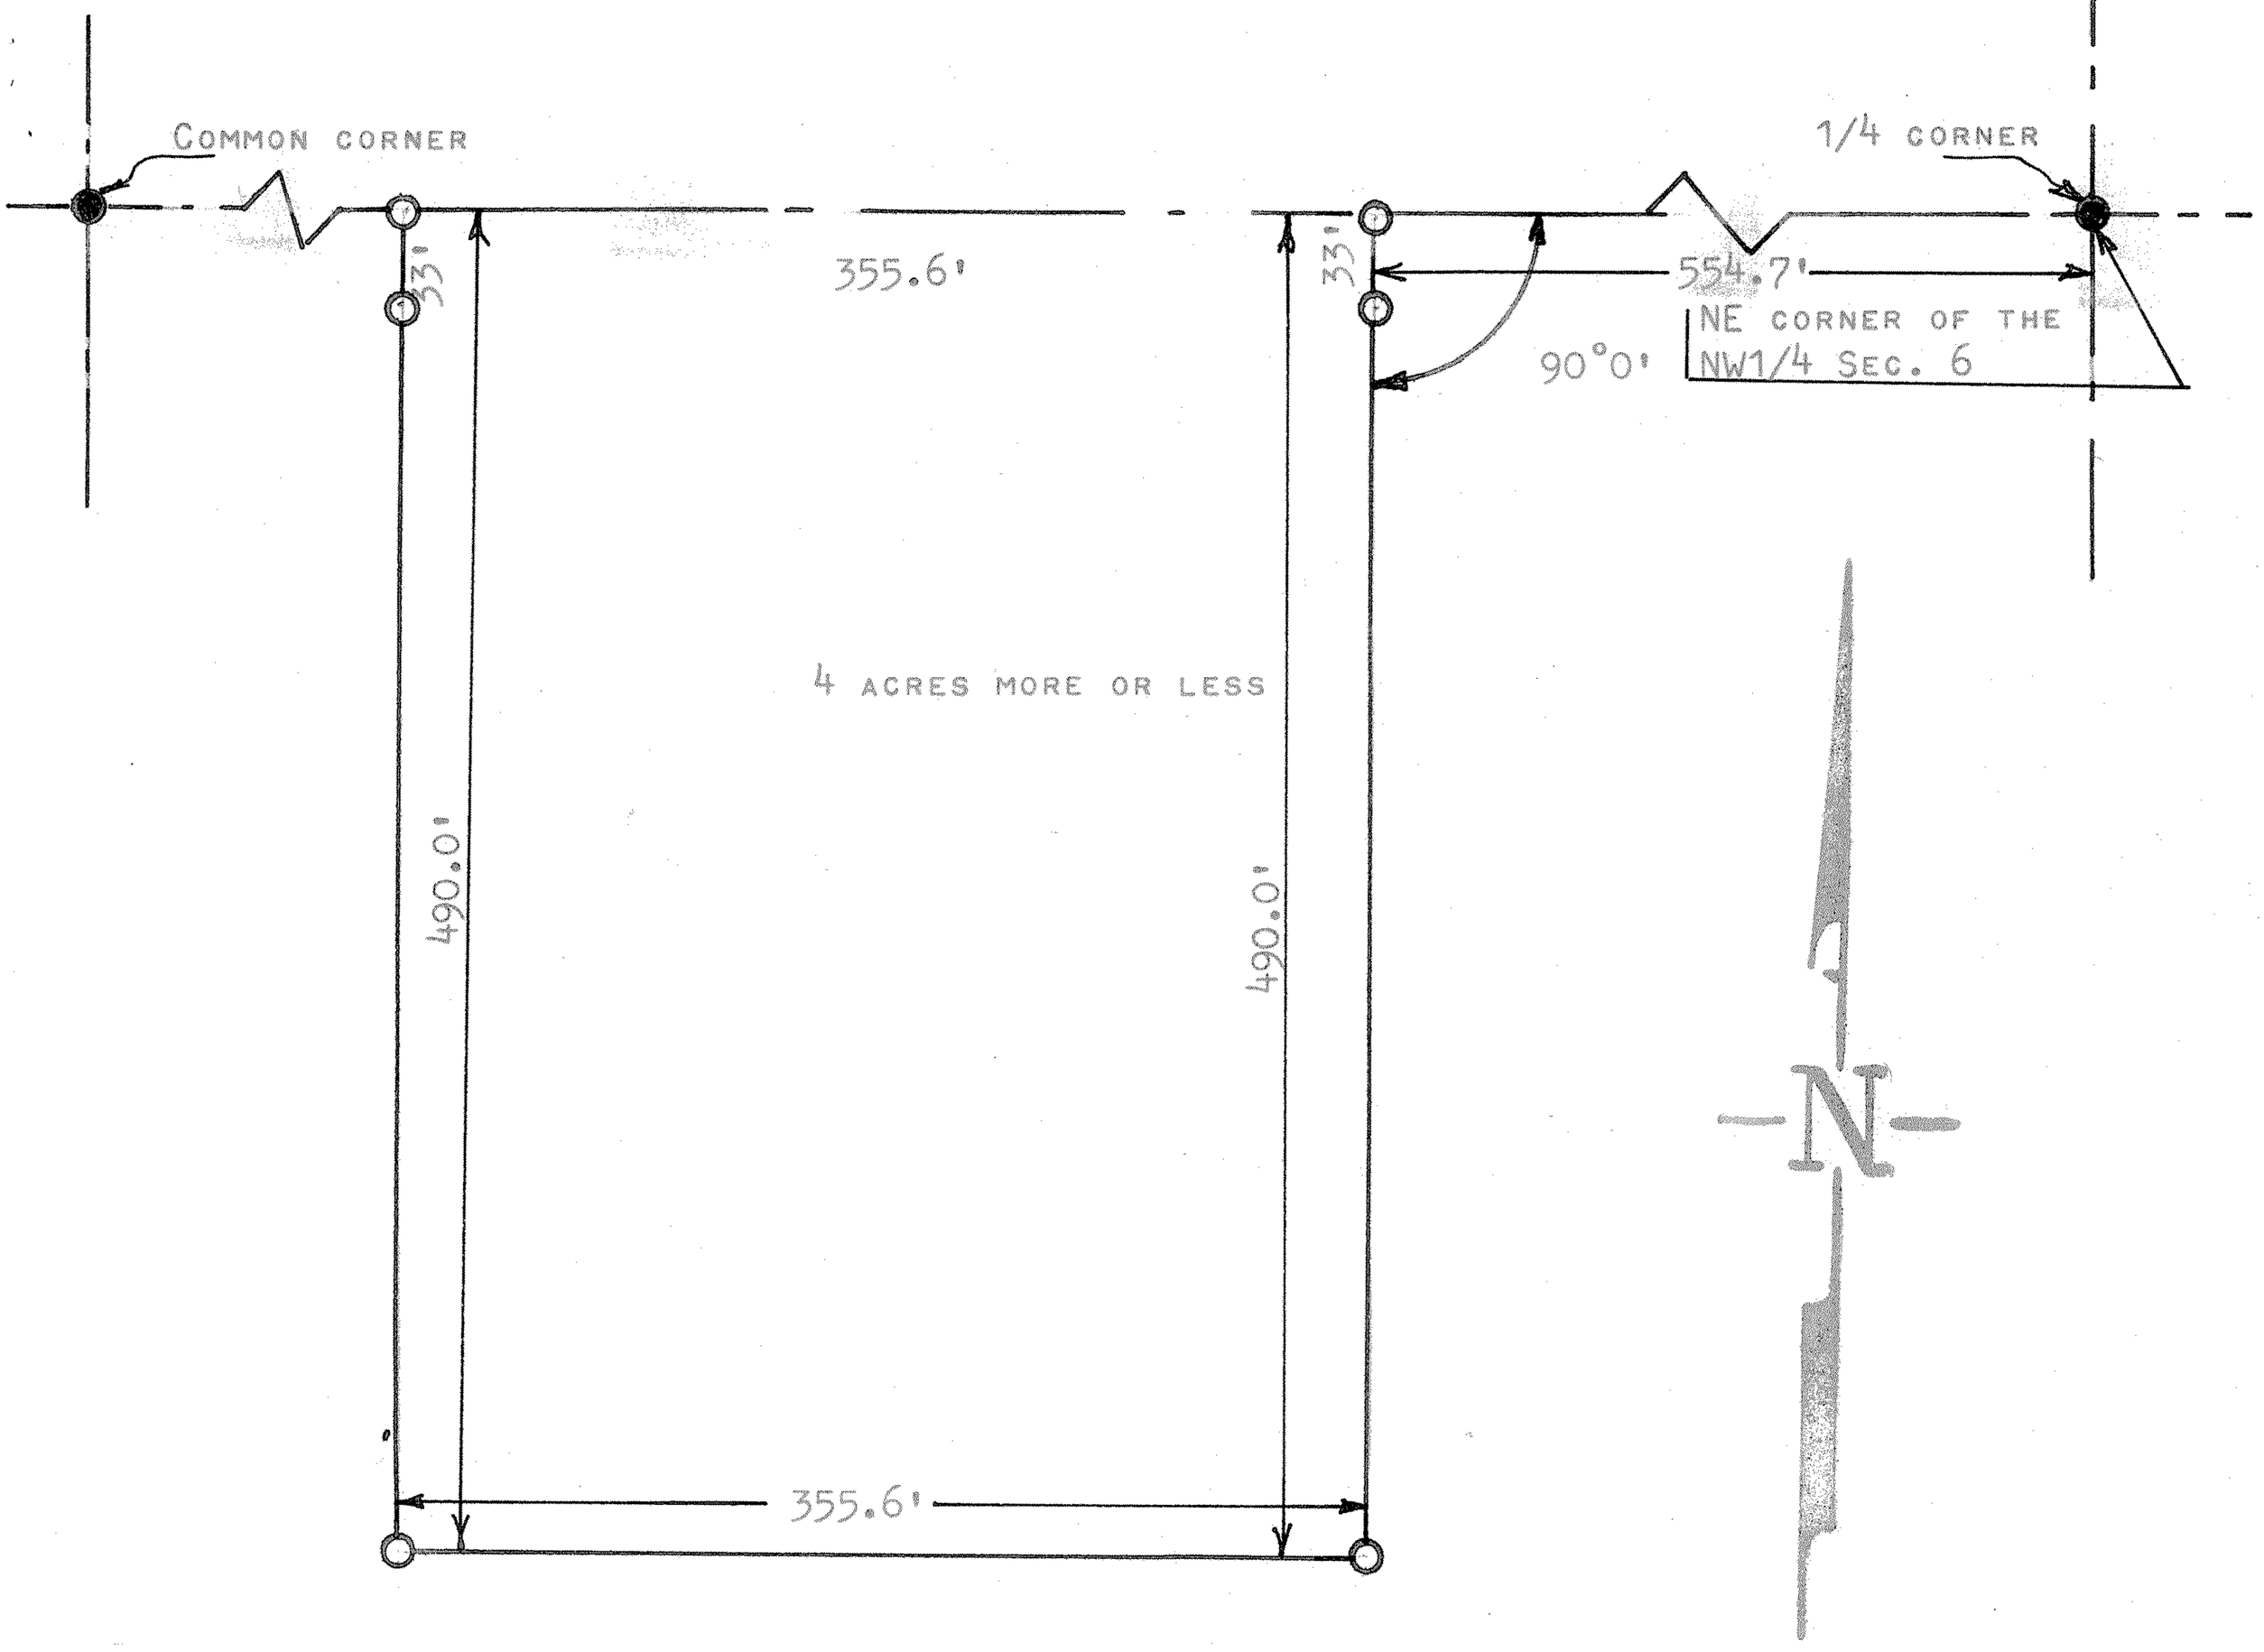

● PINS FOUND THIS SURVEY

○ PINS SET THIS SURVEY

STATE OF KANSAS)
COUNTY OF MCPHERSON) SS

I, FRANCIS R. RANKIN, PROFESSIONAL ENGINEER OF THE STATE OF KANSAS DO HERBY CERTIFY THAT UNDER MY SUPERVISION A SURVEY WAS MADE IN THE NW1/4 SECTION 6 T18S-R3W OF THE 6TH P.M. AND DESCRIBED AS FOLLOWS:

BEGINNING ON SECTION LINE 554.7 FEET WEST OF THE NE CORNER OF THE NW1/4, OF SAID SECTION 6 T18S-R3W; THENCE SOUTH AT A RIGHT ANGLE FOR 490.0 FEET; THENCE WEST 355.6 FEET; THENCE NORTH 490.0 FEET TO SECTION LINE; THENCE EAST ON SECTION LINE 355.6 FEET TO PLACE OF BEGINNING, SAID TRACT OF LAND CONTAINS 4.0 ACRES MORE OR LESS, AND THAT THE ACCOMPANYING PLAT IS A TRUE EXHIBIT OF SAID SURVEY AS FAR AS IT IS KNOWN TO ME.

SURVEY CALLED FOR BY CLARENCE ANDERSON (REAL EST)

FRANCIS RANKIN
PROFESSIONAL ENGINEER
MCPHERSON, KANSAS

FRANCIS R. RANKIN
LICENSED
799
KANSAS
PROFESSIONAL ENGINEER

NOTES IN FIELD BOOK # 2 RANGE 3

MICROFILM