http://www.adultpdf.com
Created by CIFF To PDF trial version, to remove this mark, please register this software.

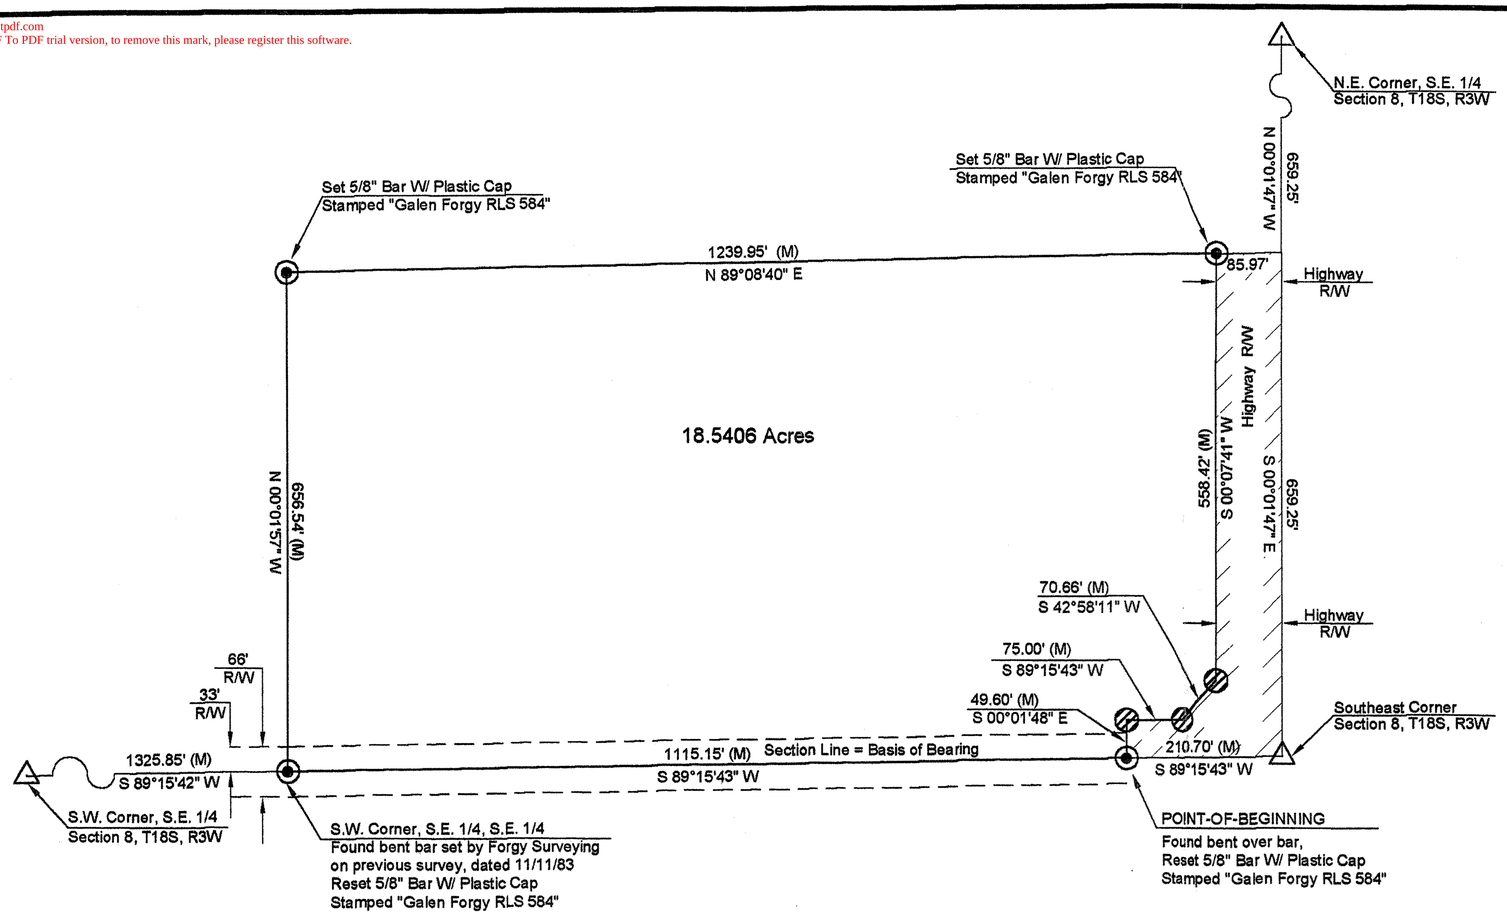

STATE OF KANSAS)
COUNTY OF MCPHERSON) SS

I, Galen Forgy, registered and authorized to practice Land Surveying in the aforesaid County and State, do hereby certify that on February 19, 2003, I caused the following described tract of land to be surveyed.

All that part of the S.E. 1/4 of the S.E. 1/4 of Section 8, Township 18 South, Range 3 West of the 6th Principal Meridian in McPherson County, Kansas, more particularly described as follows:

Commencing at the Southeast Corner of said Section 8, Thence west along the south line of said Section 8, on an assumed bearing of S89°15'43"W, 210.70, said point being the Point-of-Beginning; Thence continuing along the said south line of Section 8, 1115.15 feet, to the S.W. Corner of the S.E. 1/4 of the S.E. 1/4; Thence N00°01'57"W, 656.54 feet; Thence N89°08'40"E, 1239.95' feet; Thence S00°07'41"W, 558.42'; Thence S42°58'11"W, 70.66 feet; Thence S89°15'43"W, 75.00 feet; Thence S00°01'48"E, 49.60 feet, back to the Point-of-Beginning.

The above described tract of land contains 18.5406 acres, more or less, and is subject to County Road Right-of-Way.

Said survey and the accompanying plat are true and correct to the best of my knowledge and belief.

If the Surveyor's signature is not violet colored, the plan is a copy that should be assumed to contain unauthorized alterations. The certification contained on this document should not apply to any copies.

GALEN L. FORGY REGISTERED LS-584 2-27-03 KANSAS LAND SURVEYOR

State of Kansas
County of Saline

This instrument was acknowledged before me on

2-27-03 by Galen L Forgy

Ardath A. Forgy
(signature of notarial officer)

Notary Public State of Kansas
Ardath A. Forgy
My Appt Exp 5-28-05

SECTION CORNER REFERENCES:

N.E. Corner, S.E. 1/4, Section 8, T18S, R3W

1: Found "P.K." nail @ Corner	
2: Spike & shiner in Power Pole	94.0' S.E.
3: Spike & shiner in top fence post	84.70' N.E.
4: Spike in top fence post	118.3' N.W.
5: Travelway of Old Highway 81	4.6' W.

S.W. Corner, S.E. 1/4, Section 8, T18S, R3W

1: Found 2: Iron Rod 1' deep @ Corner	
2: R.R. Spike E. side sign post	32.0' S.
3: Spike & Kaw Valley washer in 15" D. Cedar	18.10' N.N.E.
4: S.W. Corner top limestone fence post	61.50' E.N.E.
5: In center E-W road	
6: In line w/treeline South	

S.E. Corner, Section 8, T18S, R3W

1: Found R.R. Spike @ Corner	
2: 40d Spike in Power Pole	116.1' S.E.
3: 40d Spike in Power Pole	97.6' E.N.E.
4: 40d Spike in Power Pole	121.1' N.E.
5: Top center of R/W Marker	132.9' S.W.
6: Top center of R/W Marker, leans N.E.	10.7' W.

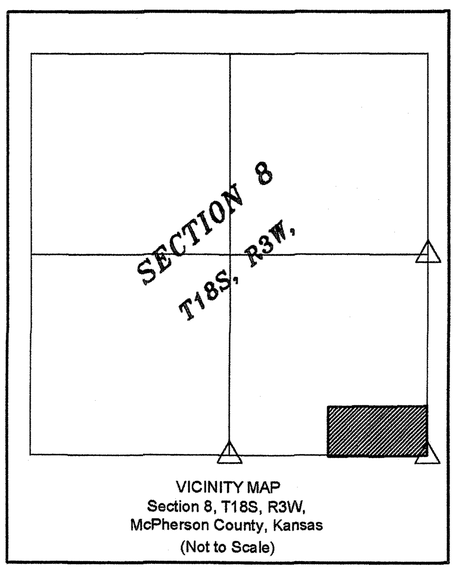

VICINITY MAP
Section 8, T18S, R3W,
McPherson County, Kansas
(Not to Scale)

COUNTY SURVEYOR:

Reviewed in accordance with K.S.A. 58-2005 on this day of _____, 20 _____.

_____

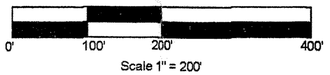

LEGEND

△	Section Corner
○	Property Corner
●	5/8" Iron Bar Set, Stamped "Galen L. Forgy, RLS584"
▨	Right-of-Way Marker
(R/W) _____	Right-of-Way (County Road)
(M)	Measured Distance

BOUNDARY SURVEY

A Tract of Land in the
East 1/2 of the Southeast 1/4
of
Section 8, T18S, R3W
in
McPherson County, Kansas

FORGY SURVEYING
(785) 827-9710 *SALINA, KANSAS*