http://www.adultpdf.com
Created by TIFF To PDF trial version, to remove this mark, please register this software.

A SURVEY IN THE SW 1/4
SECTION 1, T18S, R4W

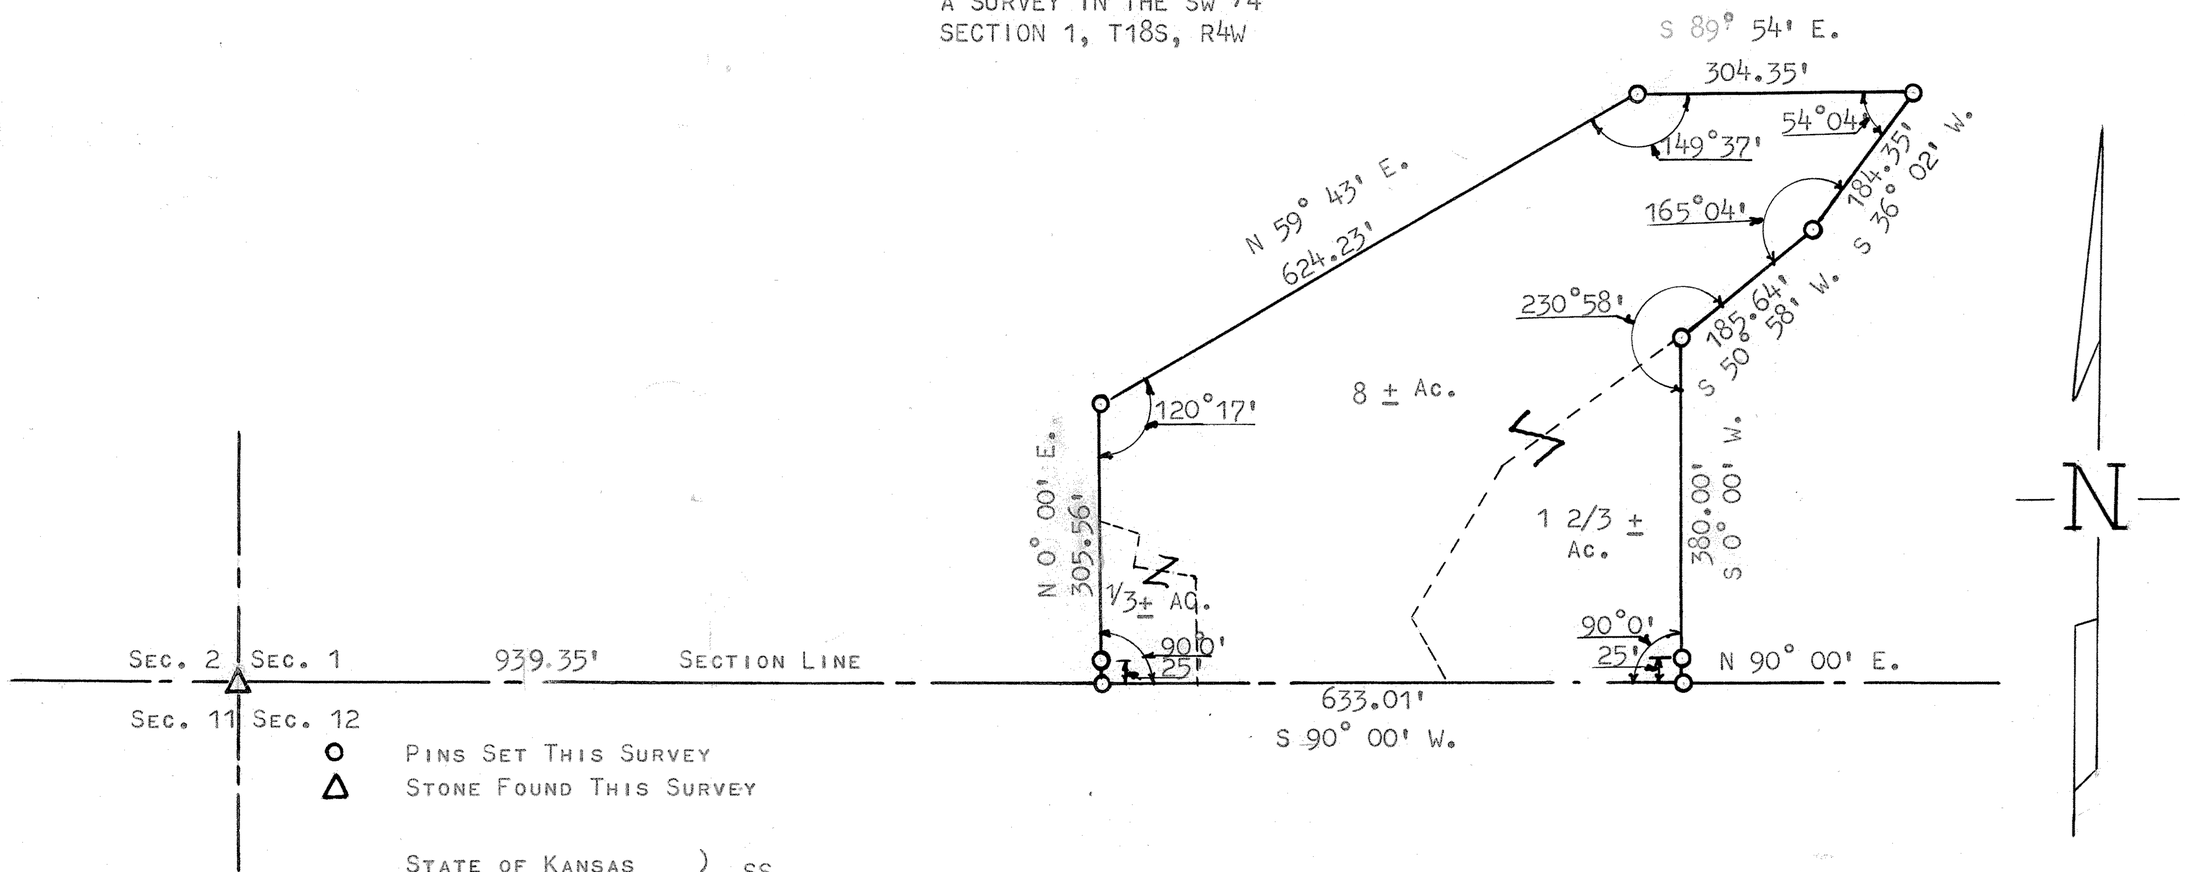

State of Kansas)
County of McPherson) SS

I, Francis D. Wagner, County Engineer of McPherson County, Kansas, do hereby certify that I did cause to be done on the 18th day of April, 1960 a survey described as follows:

Beginning at a point 939.35' east of the SW corner of Section 1-T18S-R4W of the 6th P.M.; thence N 0° 00' E. 305.56' feet; thence N 59° 43' E. 624.23' feet; thence S 89° 54' E. 304.35' feet; thence S 36° 02' W. 184.35' feet; thence S 50° 58' W. 185.64' feet; thence S 0° 00' W. 380.00 feet; thence S 90° 00' W. 633.01' feet to the point of beginning. Said tract contains 8.00 acres, more or less, including land used for highway purposes,

and that the accompanying plat is a true exhibit of said survey.

Francis D. Wagner

April 30, 1960

Francis D. Wagner, County Engineer, McPherson County

Francis D. Wagner
Licensed
1273
Kansas
Professional Engineer

MICROFILMED