http://www.adultpdf.com
Created by TIFF To PDF trial version, to remove this mark, please register this software.

A SURVEY IN THE

WEST ½ Section 12;18;4

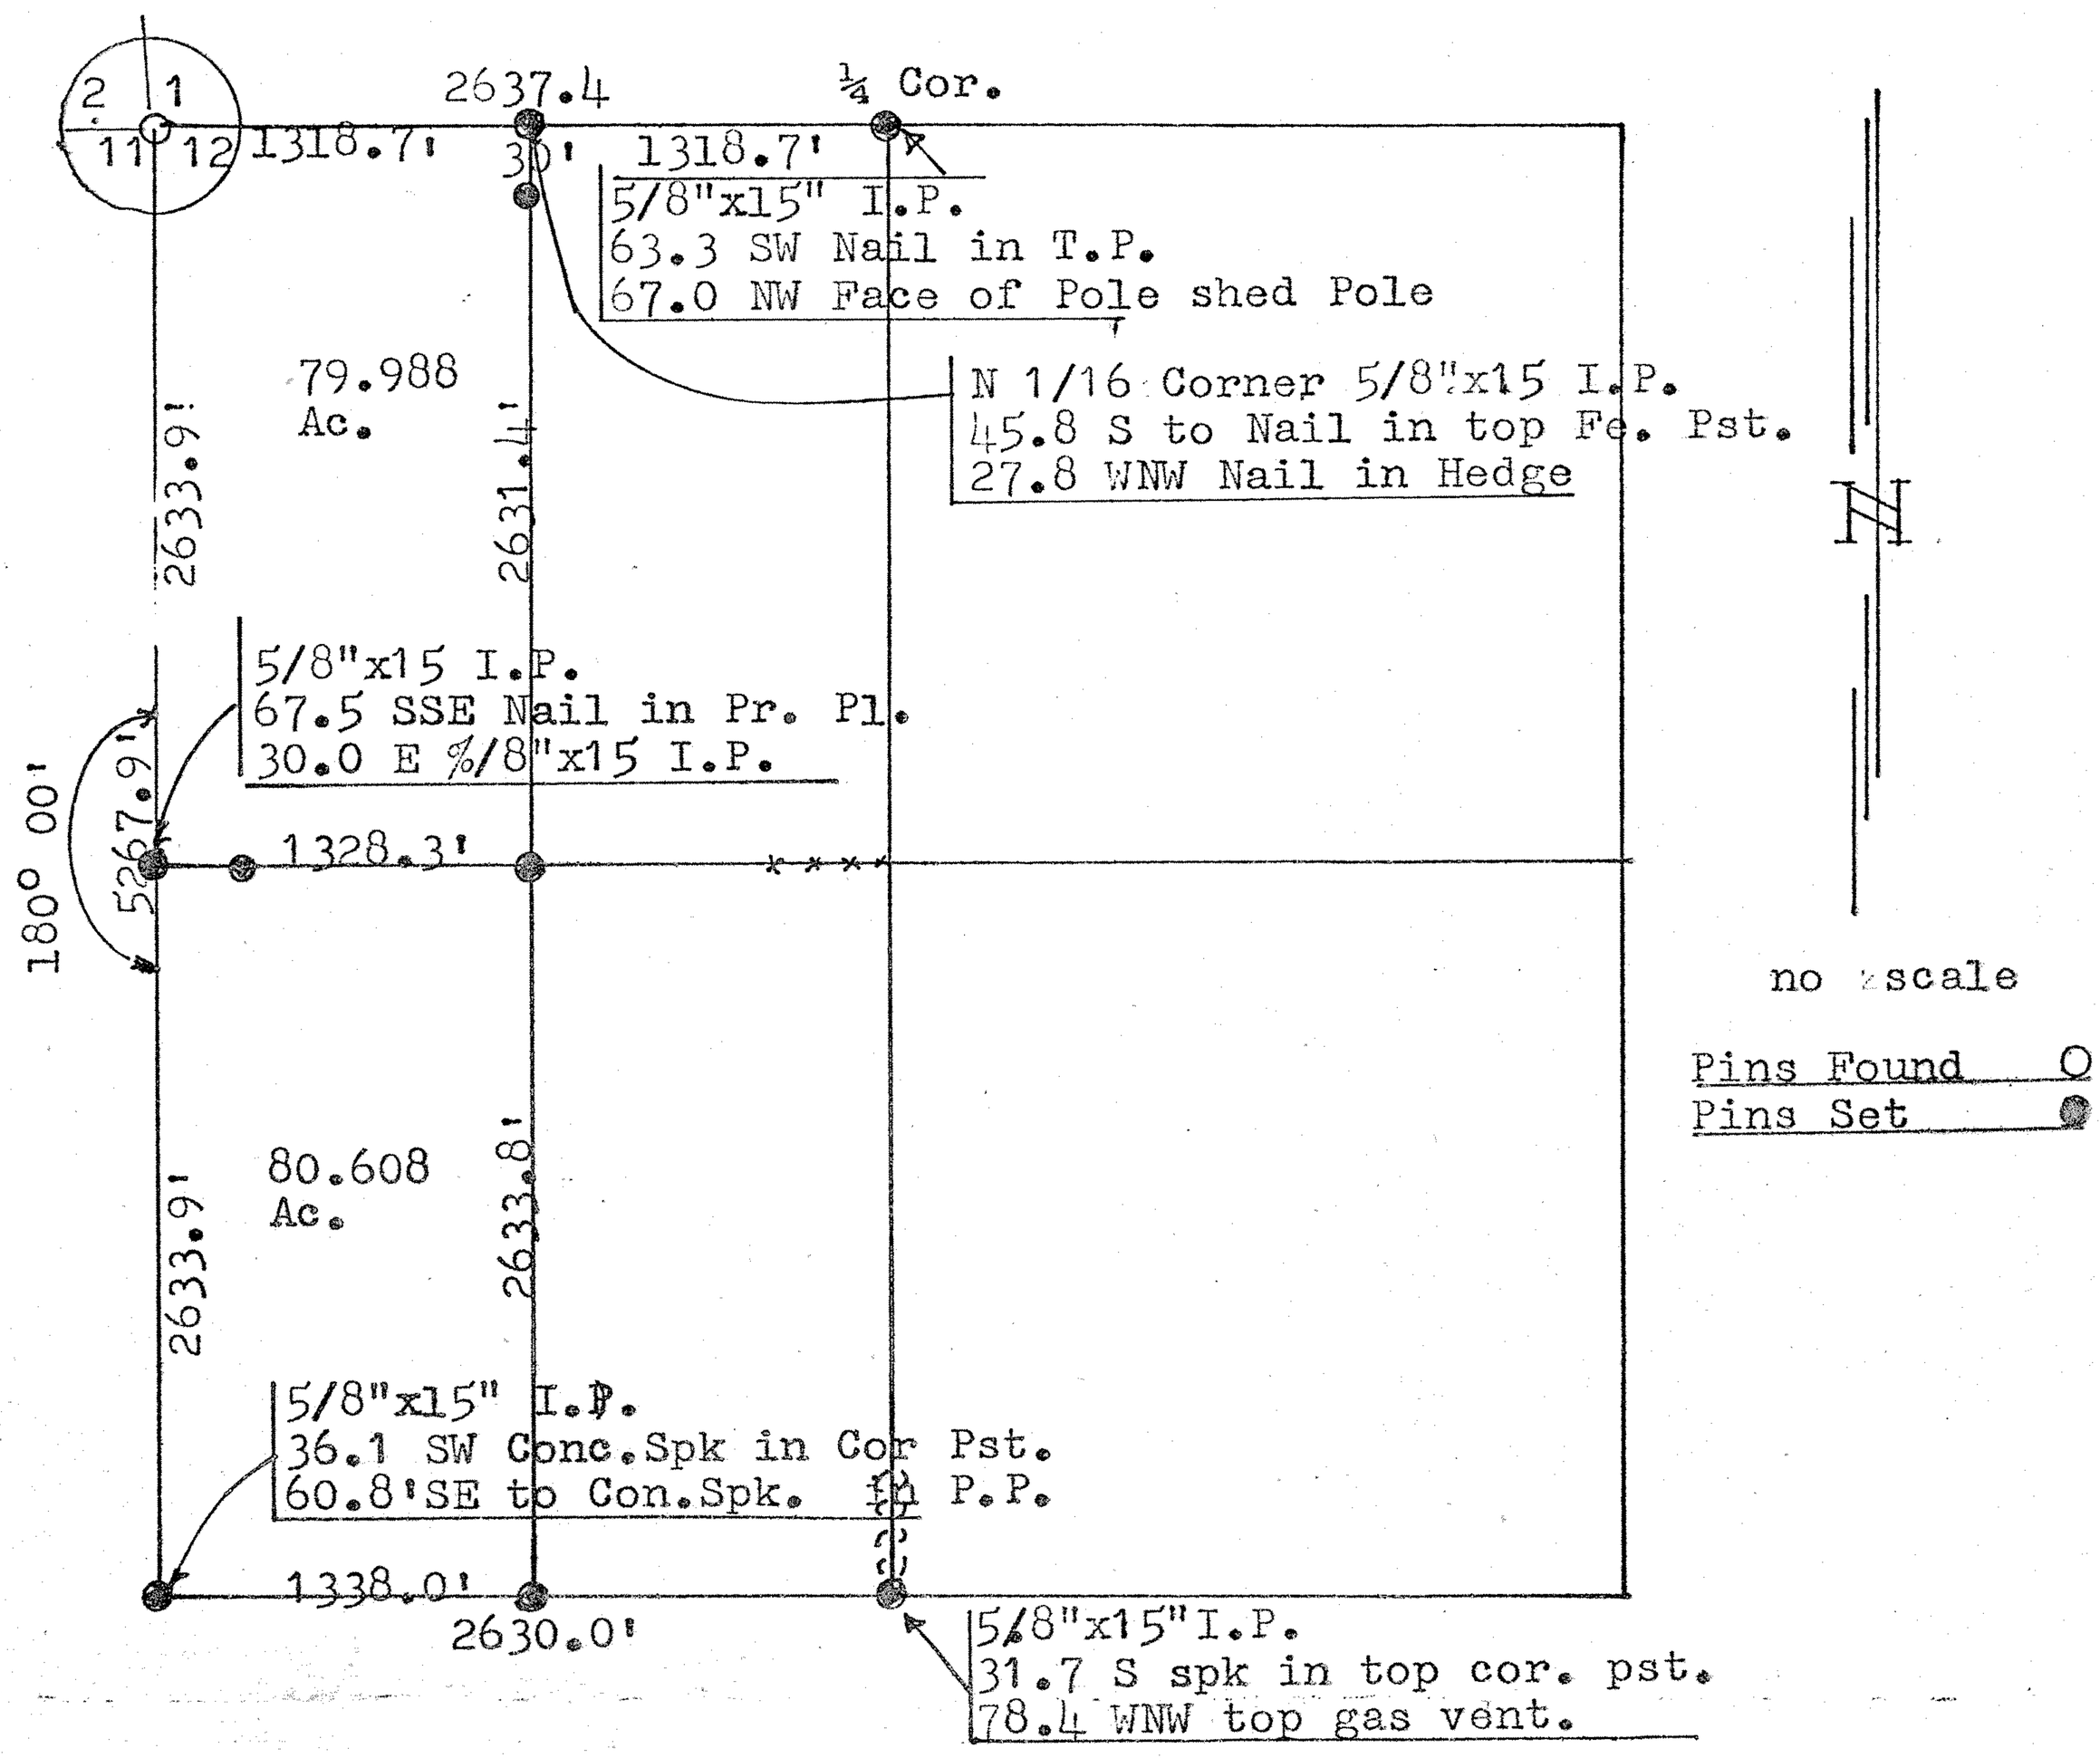

This survey was called for by Chester Swenson. for the purpose of determining the west ½ of the west ½ of section 12, T18S, R4W in McPherson County, also the N ½ and S½ of the West ½, of the W½, of section 12.

I. F.R. Rankin a licensed professional engineer of the State of Kansas hereby certify that a survey was made under my supervision of the North ½ and the South ½ of the West ½ of the West ½ of section 12, T 18S, R4W. The original boundary lines and property lines wers taken into account, as requested by interested parties, and as near as they could be determined. I further certify the above plat to be a true representation of said survey so far as it is known to me.

Signed this 21 day of Sept., 1977

F.R. Rankin

F.R. Rankin P.E. #799

MICROFILM