http://www.adultpdf.com
Created by TIFF To PDF trial version, to remove this mark, please register this software.

SURVEY IN THE SE¼
SECTION 16, T18S, R4W

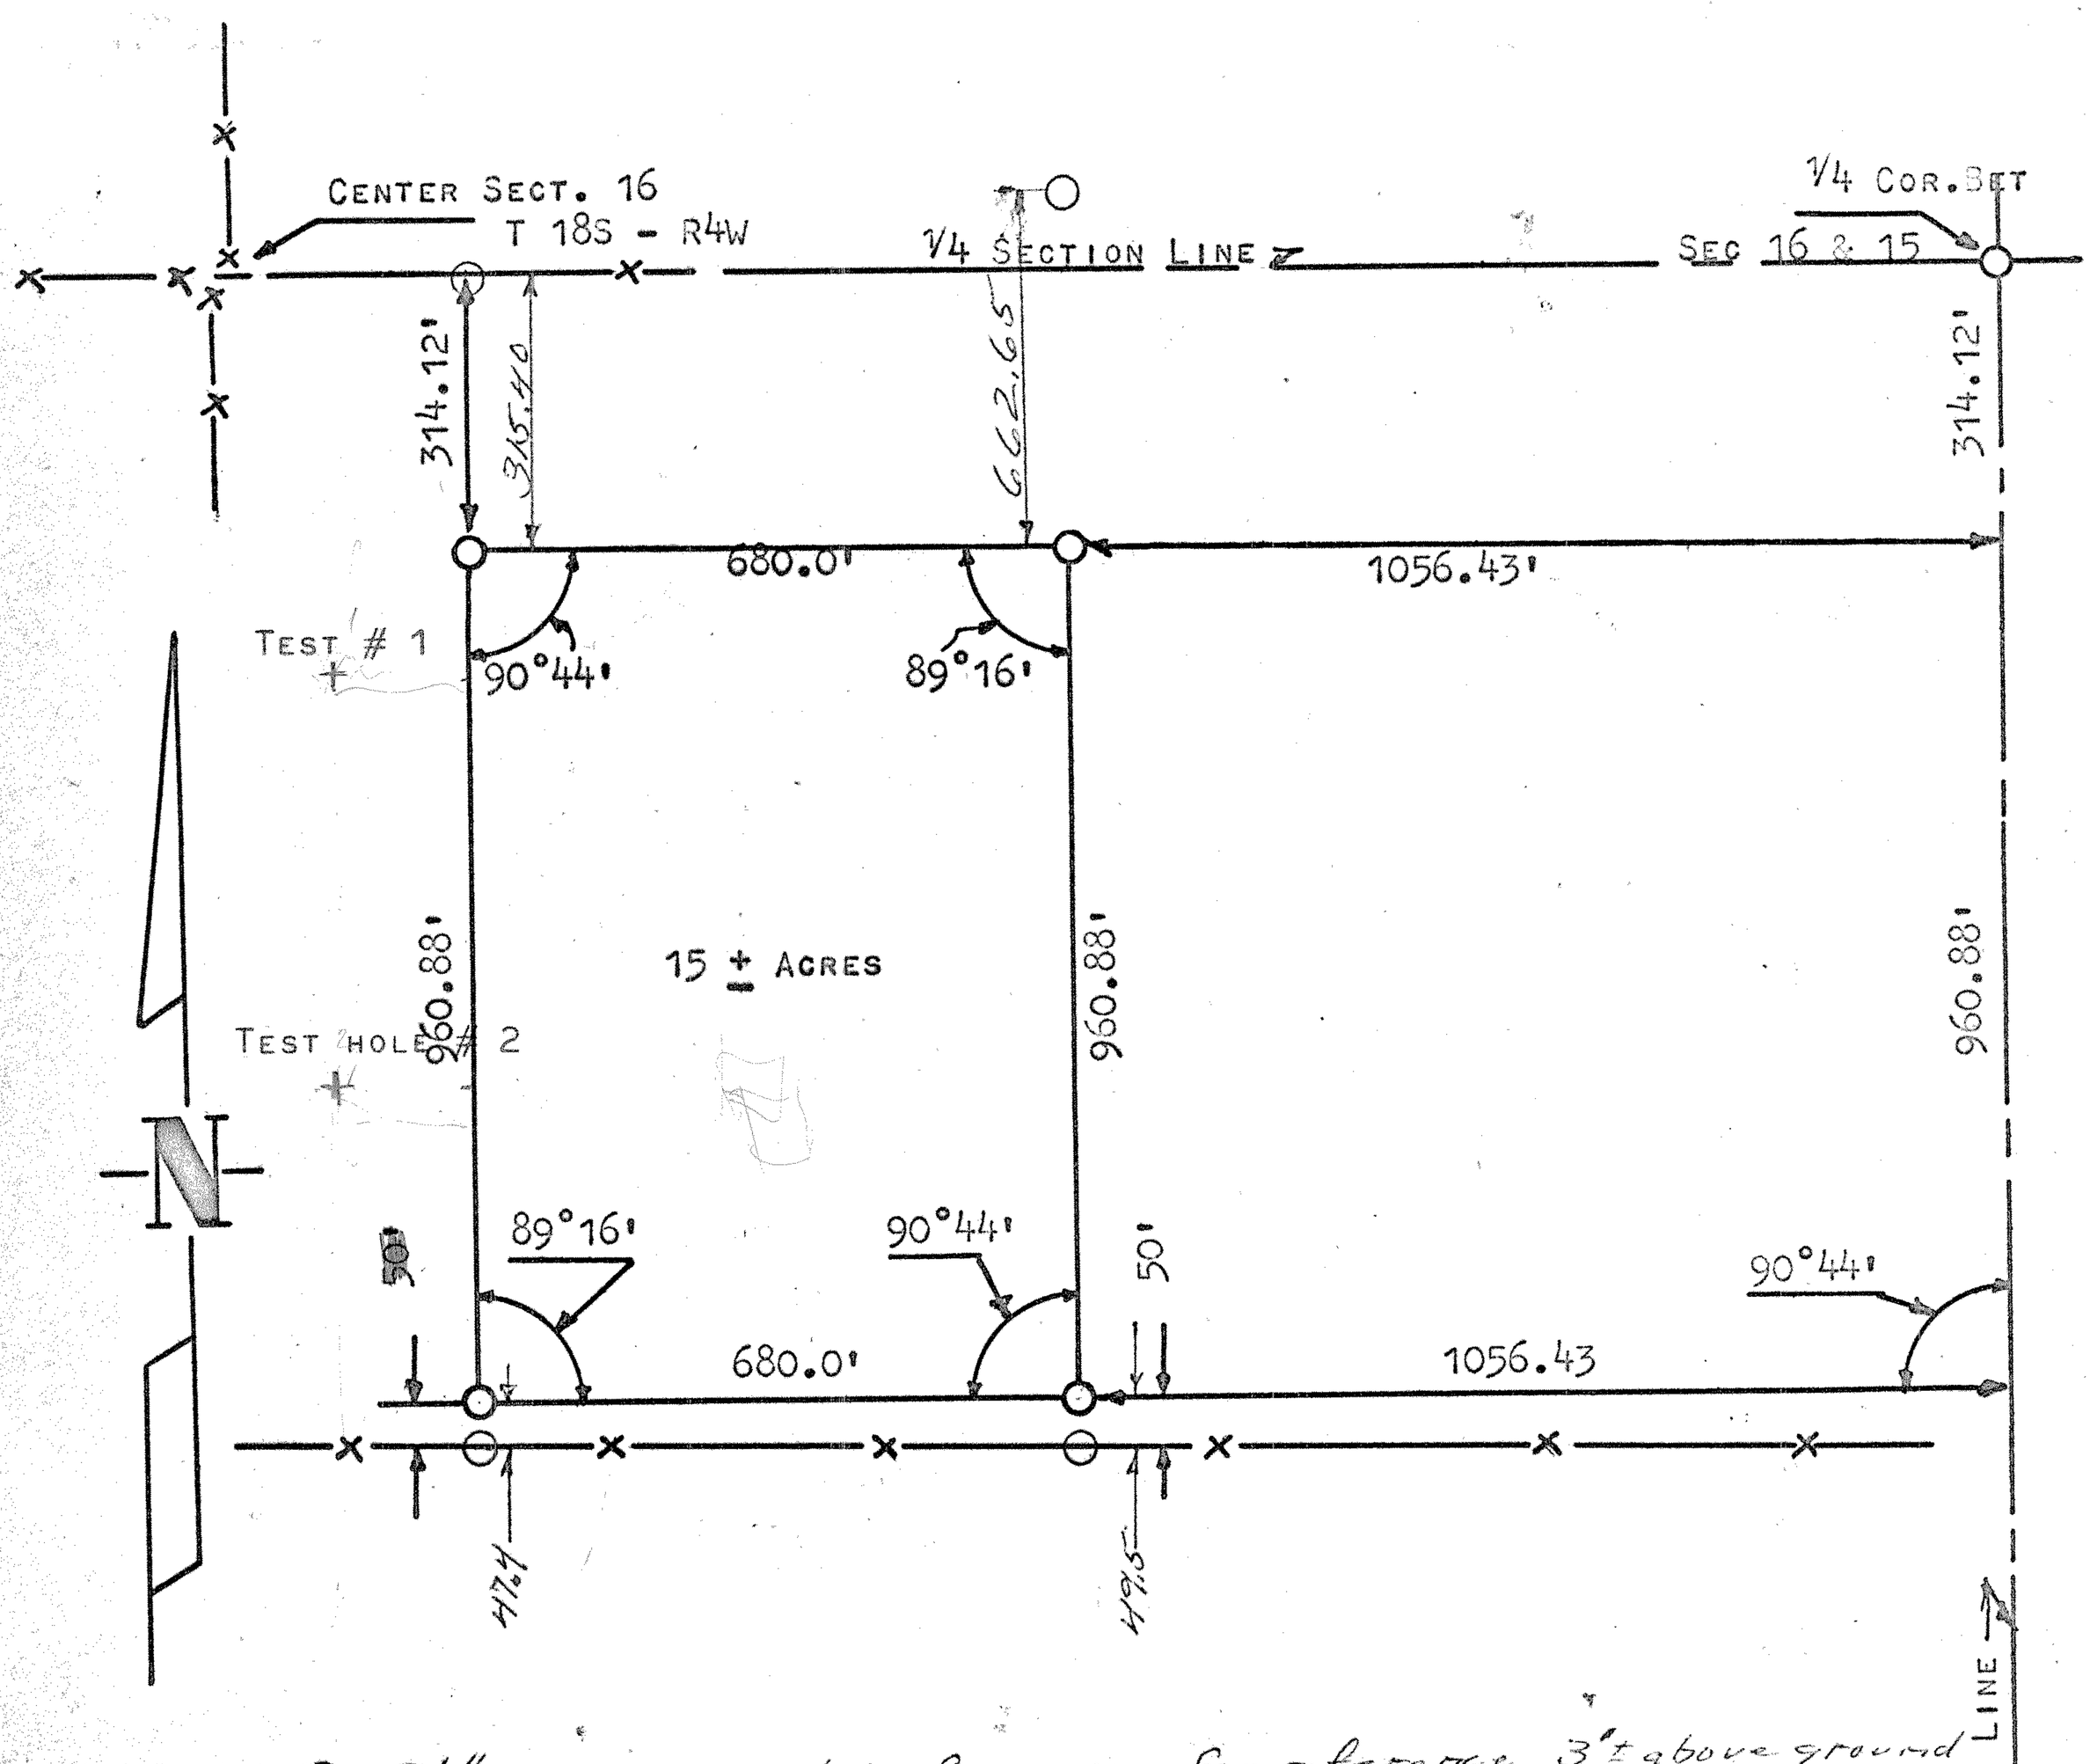

○ 2½" iron pipe set in fence row for reference 3' ± above ground

○ ¾" PIPE SET THIS SURVEY

STATE OF KANSAS)
COUNTY OF McPHERSON) SS

I JAMES MEISNER ACTING COUNTY ENGINEER OF McPHERSON COUNTY, KANSAS DO HEREBY CERTIFY THAT I DID CAUSE TO BE DONE ON THE 26TH DAY OF DECEMBER, 1961 A SURVEY IN THE SE¼, SECTION 16, T18S, R4W OF THE 6TH P.M. AND DESCRIBED AS FOLLOWS:

BEGINNING AT A POINT 314.12' SOUTH AND 1056.43' WEST OF THE QUARTER CORNER TO SECTION 16 AND 15, T18S, R4W, OF THE 6TH P.M.: THENCE SOUTH 960.88 FEET PARALLEL TO THE EAST SECTION LINE, THENCE WEST 680.00 FEET PARALLEL TO THE NORTH ¼ SECTION LINE, THENCE NORTH 960.88 FEET, THENCE EAST 680.00 FEET TO THE PLACE OF BEGINNING, SAID TRACT OF LAND CONTAINS 15.0 ACRES MORE OR LESS.

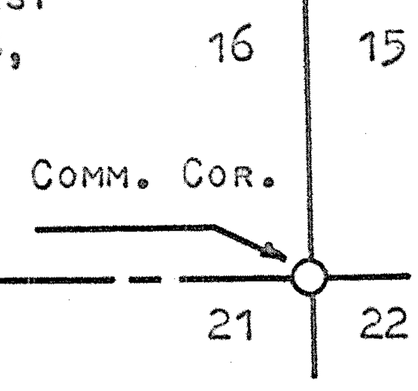

AND THAT THE ACCOMPANYING PLAT IS A TRUE EXHIBIT OF SAID SURVEY.

MICROFILM

JAMES MEISNER
ACTING COUNTY ENGINEER
McPHERSON COUNTY

TEST HOLE # 1 3 FEET DOWN TO SAND, SAND IS ABOUT 70'

TEST HOLE # 2 8 FEET DOWN TO SAND HIT CLAY 25' A FOOT DEEP SAND IS 65'

HOLES DRILLED BY STATE H.W. 2-26-68