http://www.adultpdf.com
Created by TIFF To PDF trial version, to remove this mark, please register this software.

A TRACT OF LAND IN THE SE 1/4 SECTION 20, T18S, R4W

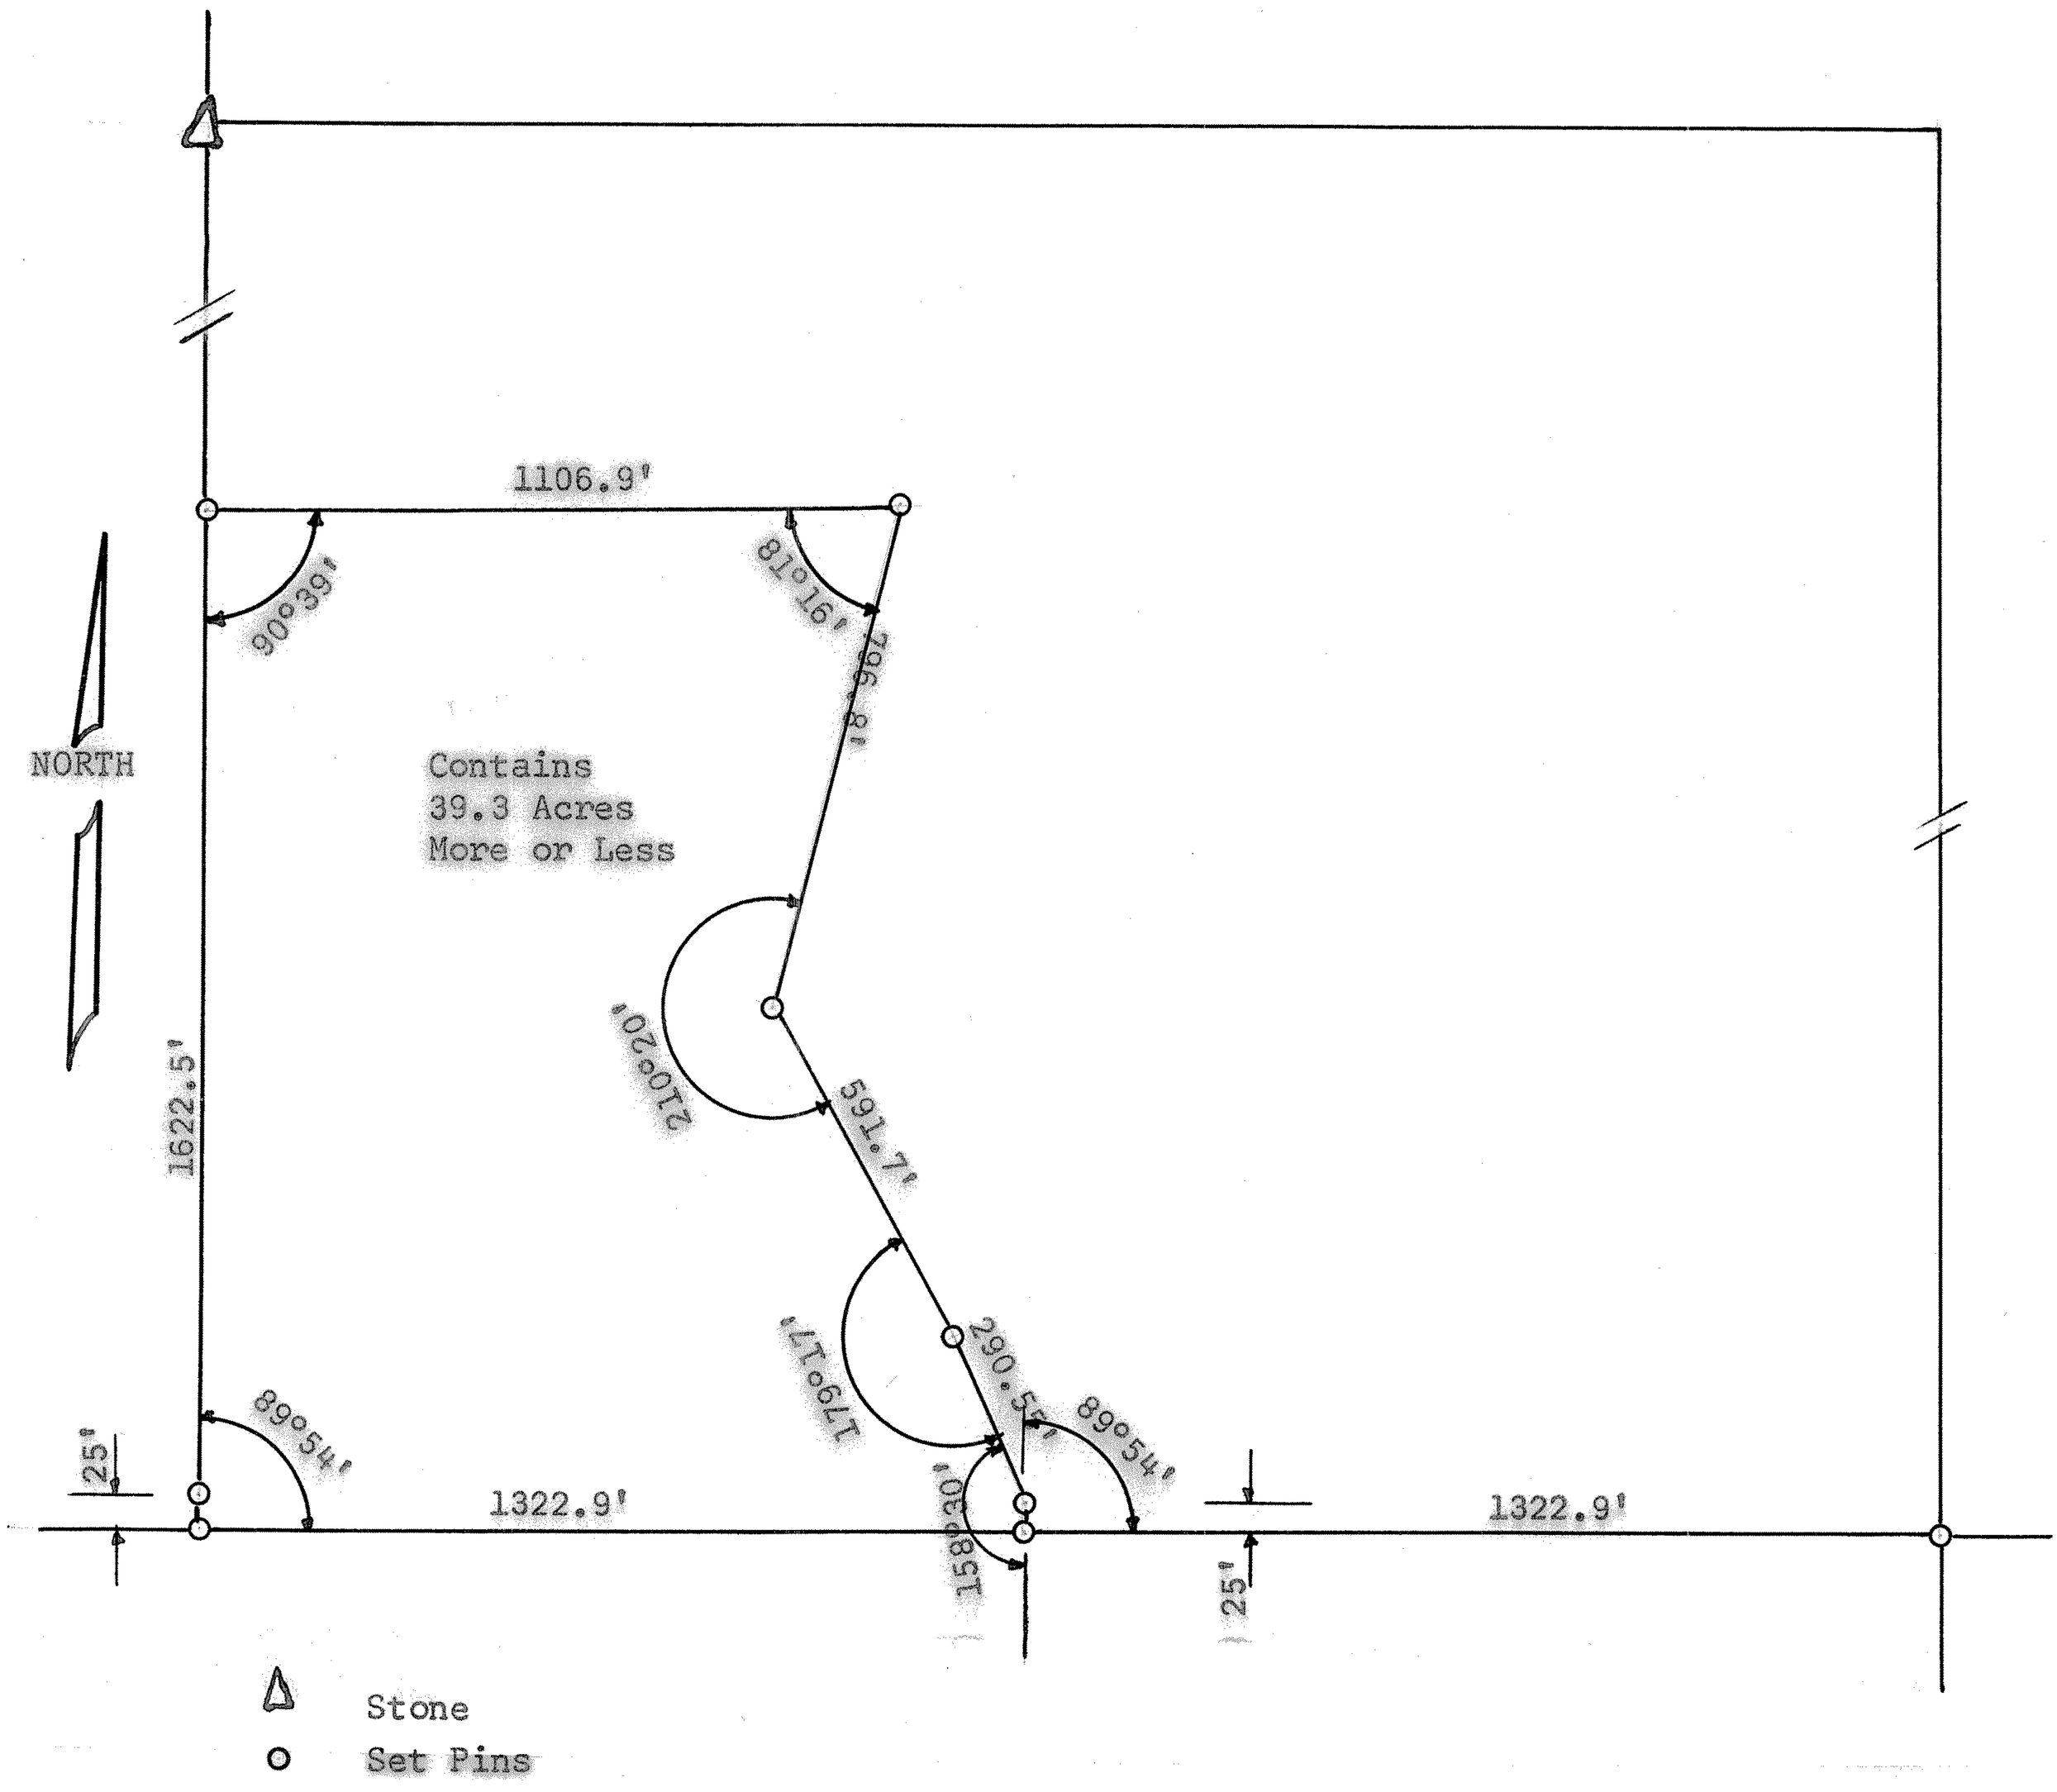

State of Kansas)
County of McPherson) SS

I, Francis R. Rankin County Engineer of McPherson County, Kansas do hereby certify that under my supervision a survey was made in the SE 1/4 Section 20, T18S, R4W of the 6th P.M. and described as follows:

Beginning at the SW corner of said 1/4 section; thence north 1622.5 feet; thence interior angle 90°39', east 1106.9 feet; thence interior angle 81°16', southwesterly 796.8 feet; thence, interior angle 210°20', southeasterly 591.7 feet; thence, interior angle 179°17', southeasterly 290.55 feet; thence, interior angle 158°30', south 25 feet to the south section line of said SE 1/4 section; thence, interior angle 90°06', west 1322.9 feet to the place of beginning. Land described contains 39.3 acres more or less, and the above plat is a true exhibit of said survey as far as it is known to me.

Signed this 28 day of August, 1963.

Francis R. Rankin
County Engineer
McPherson County

F. R. RANKIN
LICENSED
799
KANSAS
PROFESSIONAL ENGINEER

MICROFILM