http://www.adultpdf.com
Created by TIFF To PDF trial version, to remove this mark, please register this software.

A SURVEY OF A TRACT OF LAND IN THE
NW1/4, SECTION 21, T18S, R4W
MCPHERSON COUNTY, KANSAS

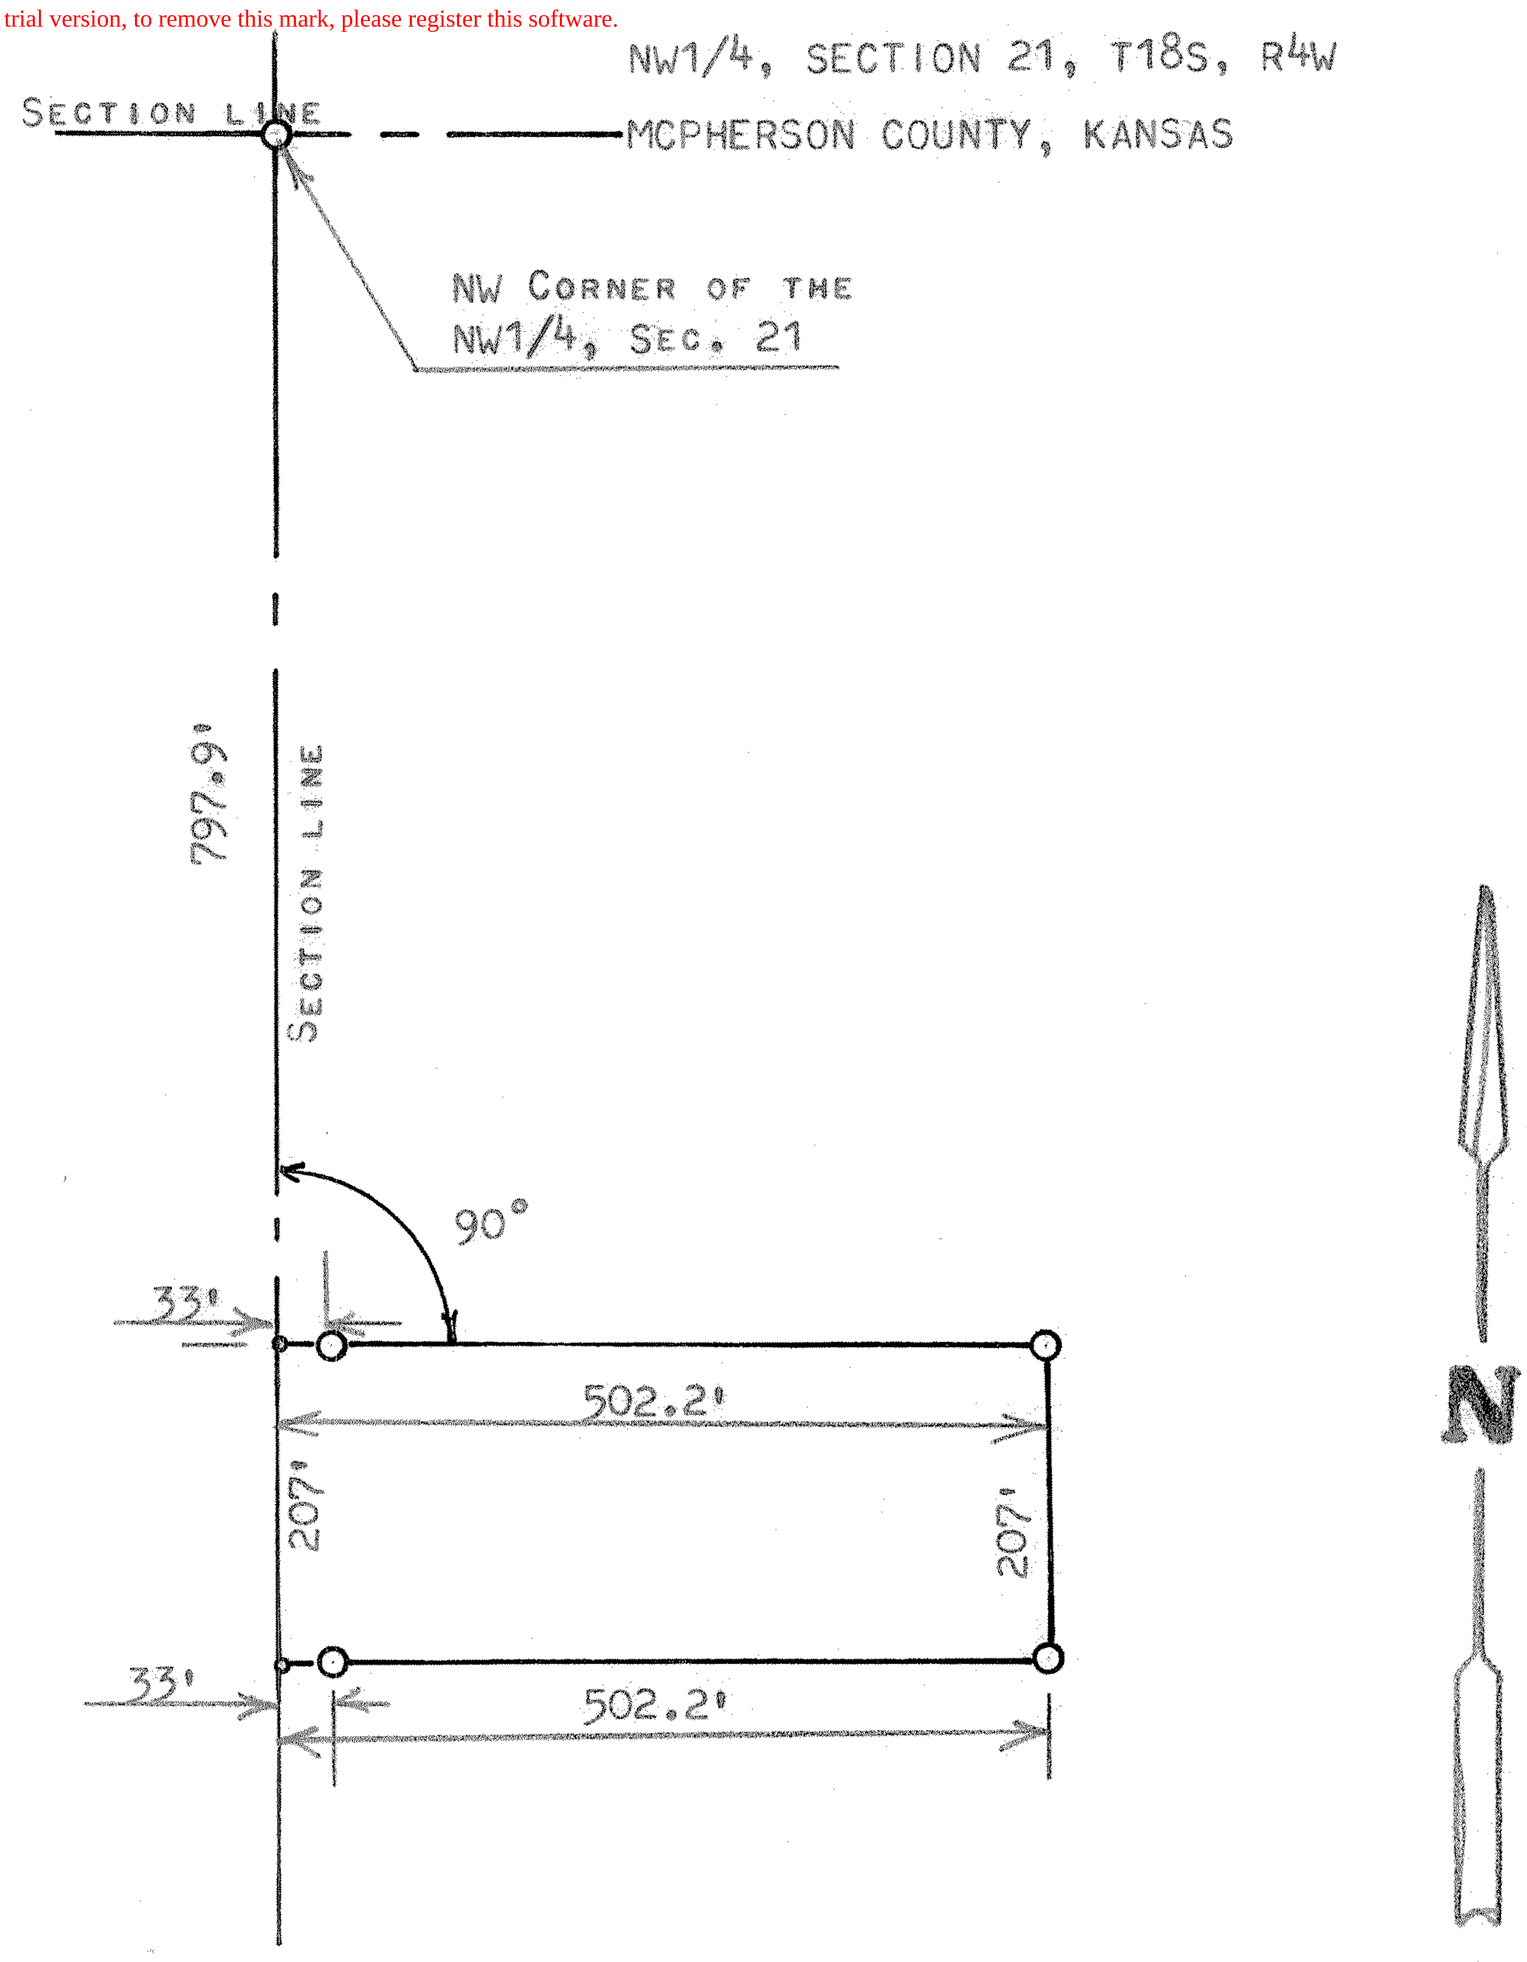

O PINS SET THIS SURVEY

STATE OF KANSAS)
COUNTY OF MCPHERSON) SS

I, MELVIN FERGUSON, PROFESSIONAL ENGINEER OF THE STATE OF KANSAS DO HEREBY CERTIFY THAT UNDER MY SUPERVISION A SURVEY WAS MADE IN THE NW1/4, SECTION 21, T18S, R4W OF THE 6TH P.M. AND DESCRIBED AS FOLLOWS;

BEGINNING 797.9 FEET SOUTH OF THE NW CORNER OF SAID NW1/4, SECTION 21, T18S, R4W; THENCE RIGHT ANGLE EAST 502.2 FEET; THENCE SOUTH 207 FEET; THENCE WEST TO SECTION LINE 502.2 FEET; THENCE NORTH 207 FEET TO PLACE OF BEGINNING, SAID TRACT OF LAND CONTAINS 2.4 ACRES MORE OR LESS, AND THAT THE ABOVE PLAT IS A TURE EXHIBIT OF SAID SURVEY AS FAR AS IT IS KNOWN TO ME.

SURVEY CALLED FOR L. DEAN JOHNSON

SIGNED THIS 22nd DAY OF APRIL, 1975

Melvin Ferguson
MELVIN FERGUSON
PROFESSIONAL ENGINEER
MCPHERSON, KANSAS

MELVIN V. FERGUSON LICENSED 6772 KANSAS PROFESSIONAL ENGINEER

MICROFILM