http://www.adultpdf.com
Created by TIFF To PDF trial version, to remove this mark, please register this software.

A SURVEY OF A TRACT OF LAND IN THE SE1/4, SECTION 25, T18S- R4W MCPHERSON COUNTY, KANSAS

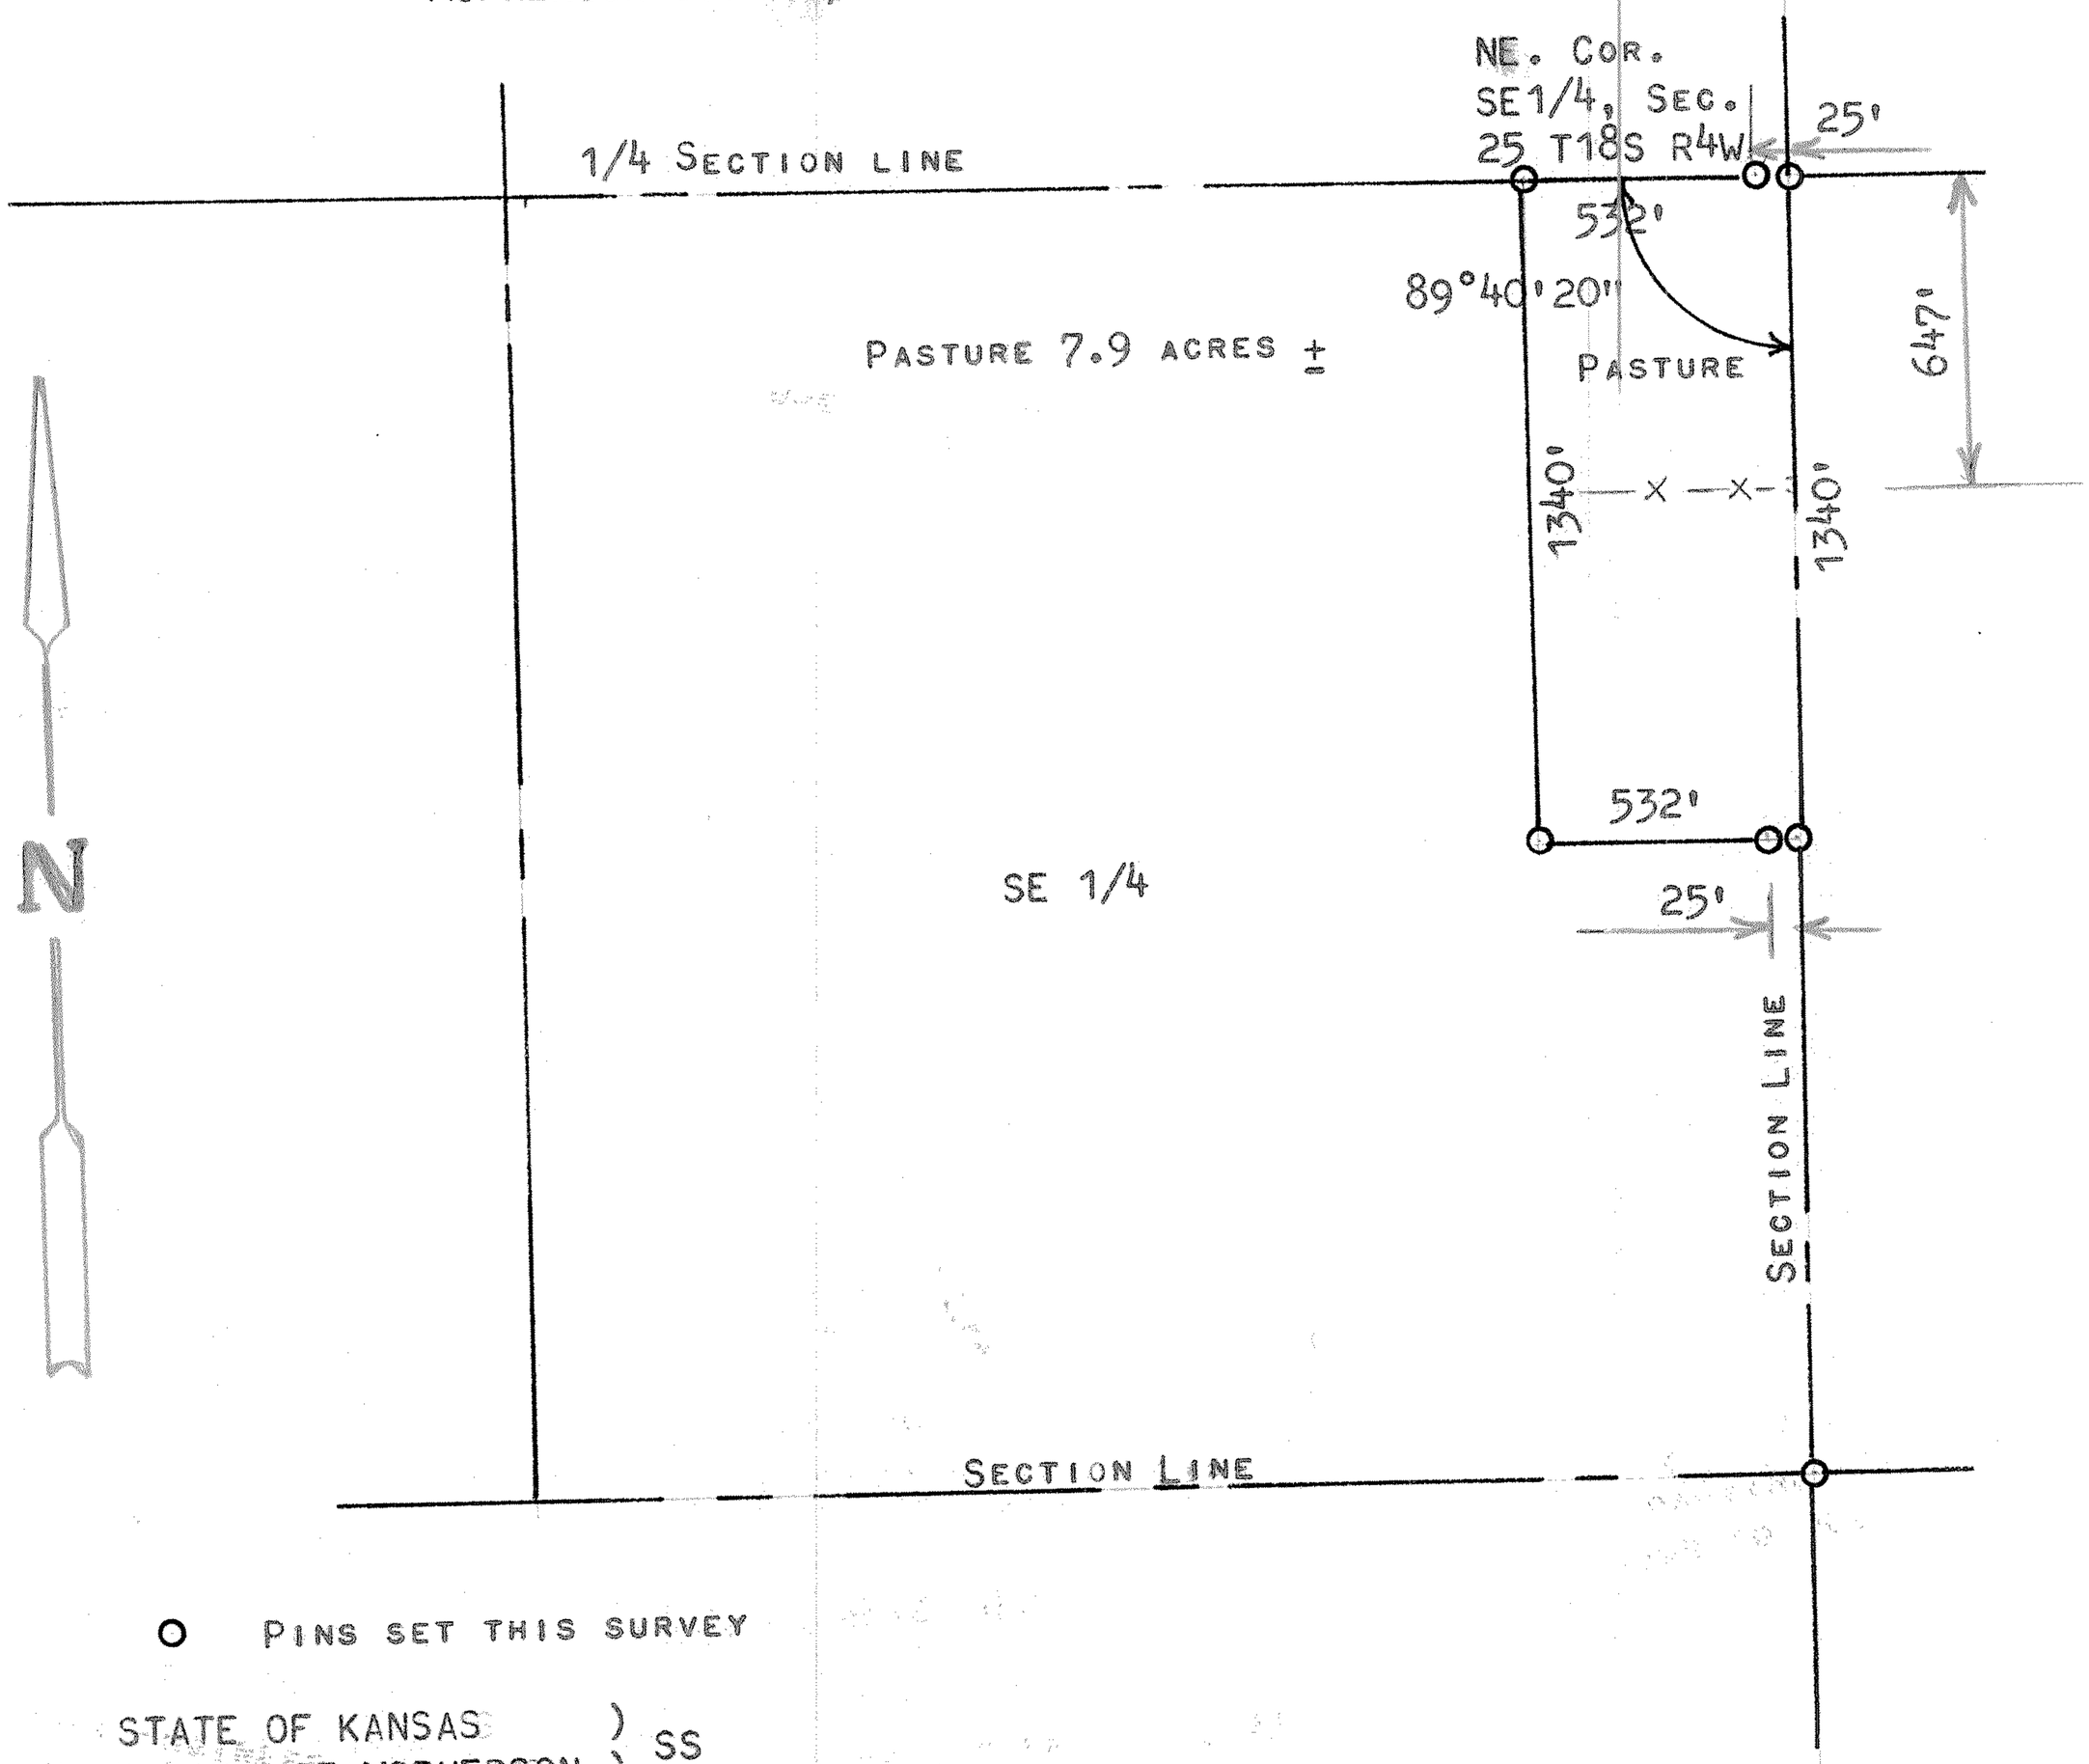

O PINS SET THIS SURVEY

STATE OF KANSAS)
COUNTY OF MCPHERSON) SS

I, FRANCIS RANKIN, COUNTY ENGINEER OF THE STATE OF KANSAS DO HEREBY CERTIFY THAT UNDER MY SUPERVISION A SURVEY WAS MADE IN THE SE1/4, SECTION 25, T18S R4W OF THE 6TH P.M. AND DESCRIBED AS FOLLOWS;

BEGINNING AT THE NE CORNER OF THE SAID SE1/4, SECTION 25, T18S R4W; THENCE WEST ON 1/4 SECTION LINE 532 FEET; THENCE SOUTH PARALLEL WITH SECTION LINE 1340 FEET; THENCE EAST 532 FEET; THENCE NORTH 1340 FEET TO PLACE OF BEGINNING, SAID TRACT OF LAND CONTAINS 16.4 ACRES MORE OR LESS, AND THAT THE ACCOMPANYING PLAT IS A TRUE EXHIBIT OF SAID SURVEY AS FAR AS IT IS KNOWN TO ME.

SURVEY CALLED FOR BY LAWRENCE BERGSTROM

SIGNED THIS 7 DAY OF SEPTEMBER, 1973

F. R. Rankin

FRANCIS RANKIN
COUNTY ENGINEER
MCPHERSON, KANSAS

F. R. RANKIN
LICENSED
799
KANSAS
PROFESSIONAL ENGINEER

MICROFILM