http://www.adultpdf.com
Created by TIFF To PDF trial version, to remove this mark, please register this software.

A SURVEY OF THE NORTHEAST 1/4, SECTION 3, T18S, R4W, McPHERSON COUNTY, KANSAS

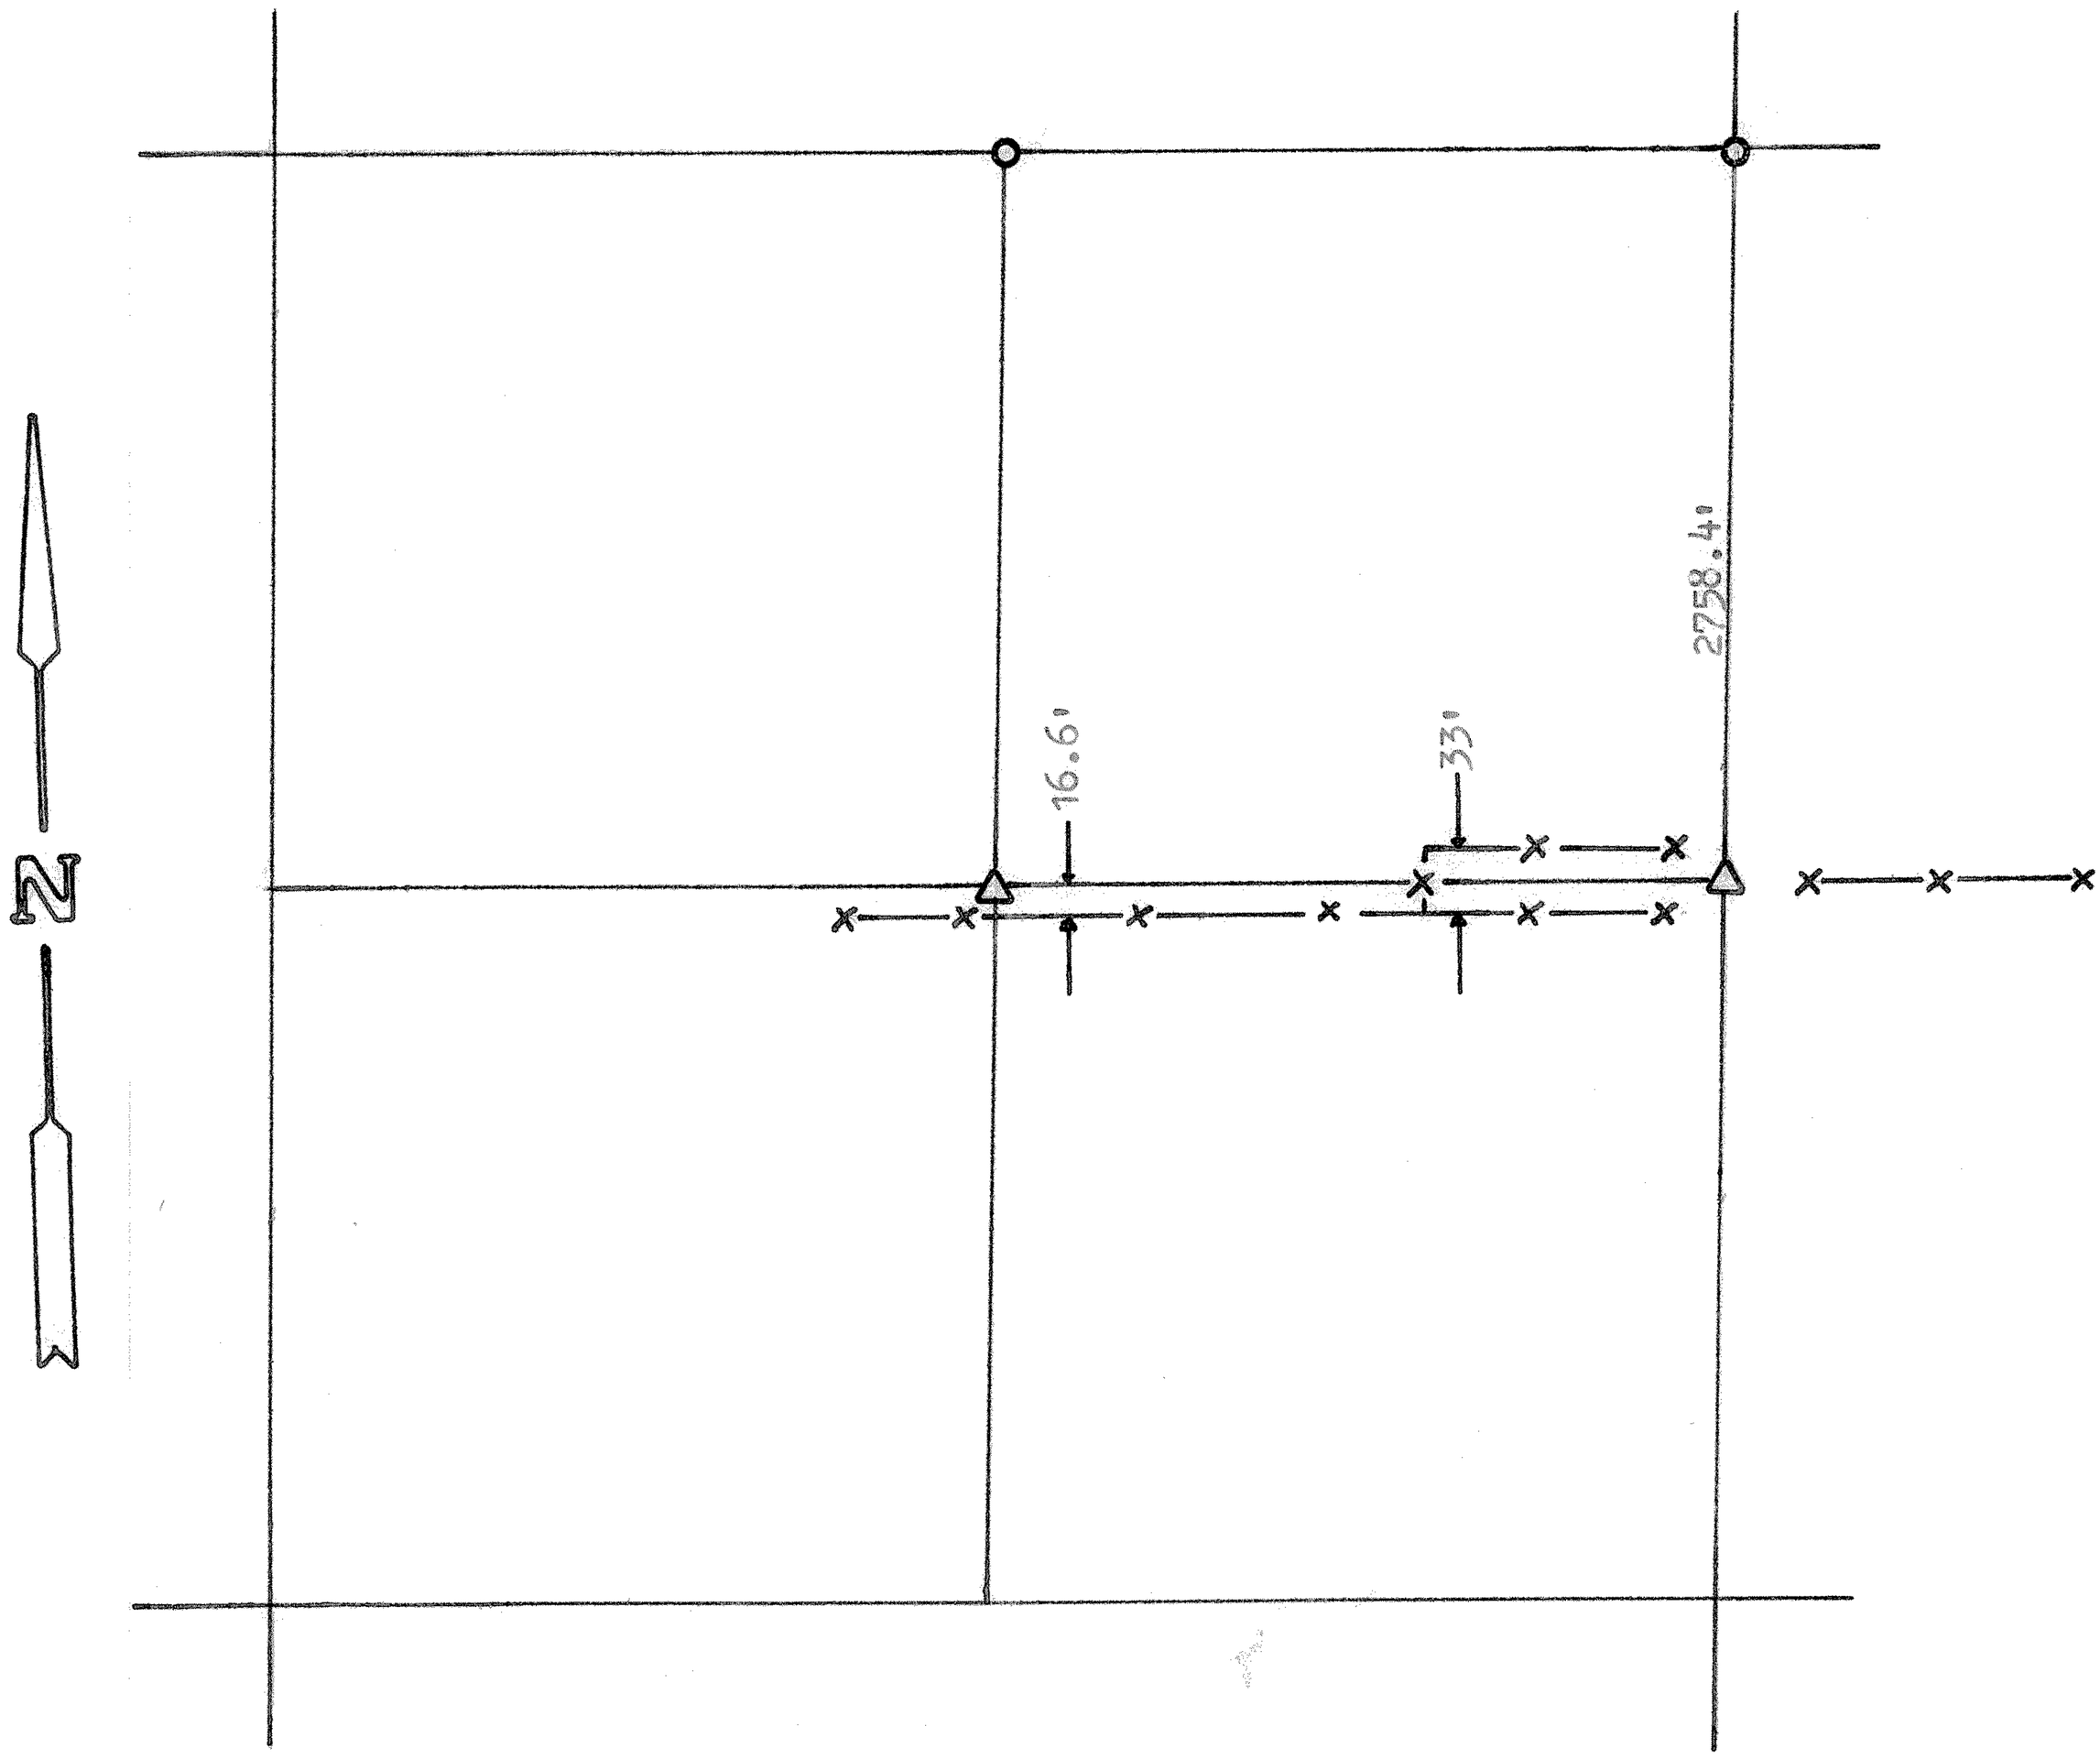

○ GOVERNMENT PINS FOUND THIS SURVEY

△ STONES FOUND THIS SURVEY

STATE OF KANSAS)
COUNTY OF McPHERSON) SS

I, FRANCIS R. RANKIN, COUNTY ENGINEER OF McPHERSON COUNTY, KANSAS DO HEREBY CERTIFY THAT UNDER MY SUPERVISION A SURVEY WAS MADE TO DETERMINE THE CORNERS OF THE NE 1/4, SECTION 3, T18S, R4W. THE ACCOMPANYING PLAT IS A TRUE EXHIBIT OF SAID SURVEY AS FAR AS IT IS KNOWN TO ME.

SURVEY CALLED FOR BY GEORGE SENTS

SIGNED THIS 19 DAY OF JULY, 1972

F. R. Rankin

FRANCIS R. RANKIN
COUNTY ENGINEER
McPHERSON COUNTY, KANSAS

F. R. RANKIN
LICENSED
799
KANSAS
PROFESSIONAL ENGINEER

MICROFILM